


WATER PIPES WITH
SPRINKLER NOZZLES ABOVE
EACH STACK OF BATTERIES

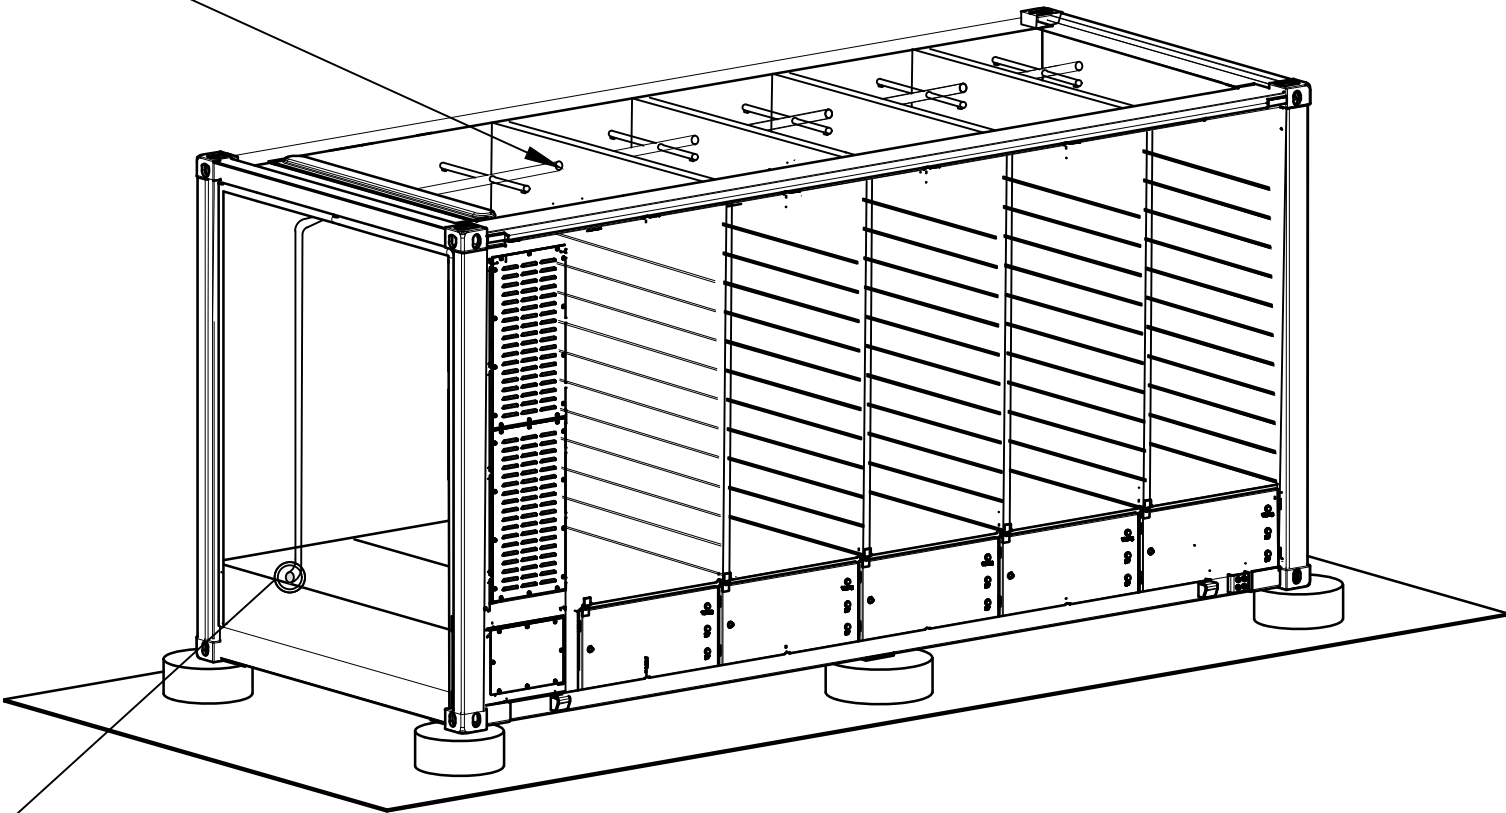

Fire hydrant interface

A	FIRST ISSUE	MM	08.05.24	GJ
No	INFORMATION	By	Date	Chkd
REVISIONS				
PROJECT NUMBER ROUNDALL ROAD				
CLIENT: S & C ENERGY LTD				
LOCATION: Withystakes, Cheddleton, Werrington, Staffordshire SJ 94779 48671				
DRAWING TITLE: BATTERY CONTAINERS - SPRINKLER SYSTEM				
CAD REFERENCE: 00-ROUNDALL ROAD -505				
SCALE:	NTS @ A3	SHEET:	1 OF 1	
DRAWN BY:	MM	DATE:	08.05.24	
CHECKED BY:	GJ	DATE:	08.5.24	
AVON UTILITIES & GENERATION Ltd UNIT 1, MOULDINGS GREEN, KENILWORTH ROAD, MERIDEN, CV7 7LJ				