Project

Four Lodges, The Green Man
Bottomhouse, Leek

Title © Pinelog Ltd

Location Plan **A4**

Client
Peak Venues

scale	date	drawn
1:1250@A4	Apr 2024	RL
job no.	drg. no.	rev
Peak 7/22	D06	

		Signed and Dated Approved
Preliminary		
Planning	client	
BuildControl	internal	
Construction	contracts	
As Built	internal	

pinelog
building for leisure naturally

Pinelog Limited
Pinelog Works, Sheepbridge Lane
Chesterfield S41 9FE
Tel: (01629) 814481
Fax: (01629) 814634
www.pinelog.co.uk

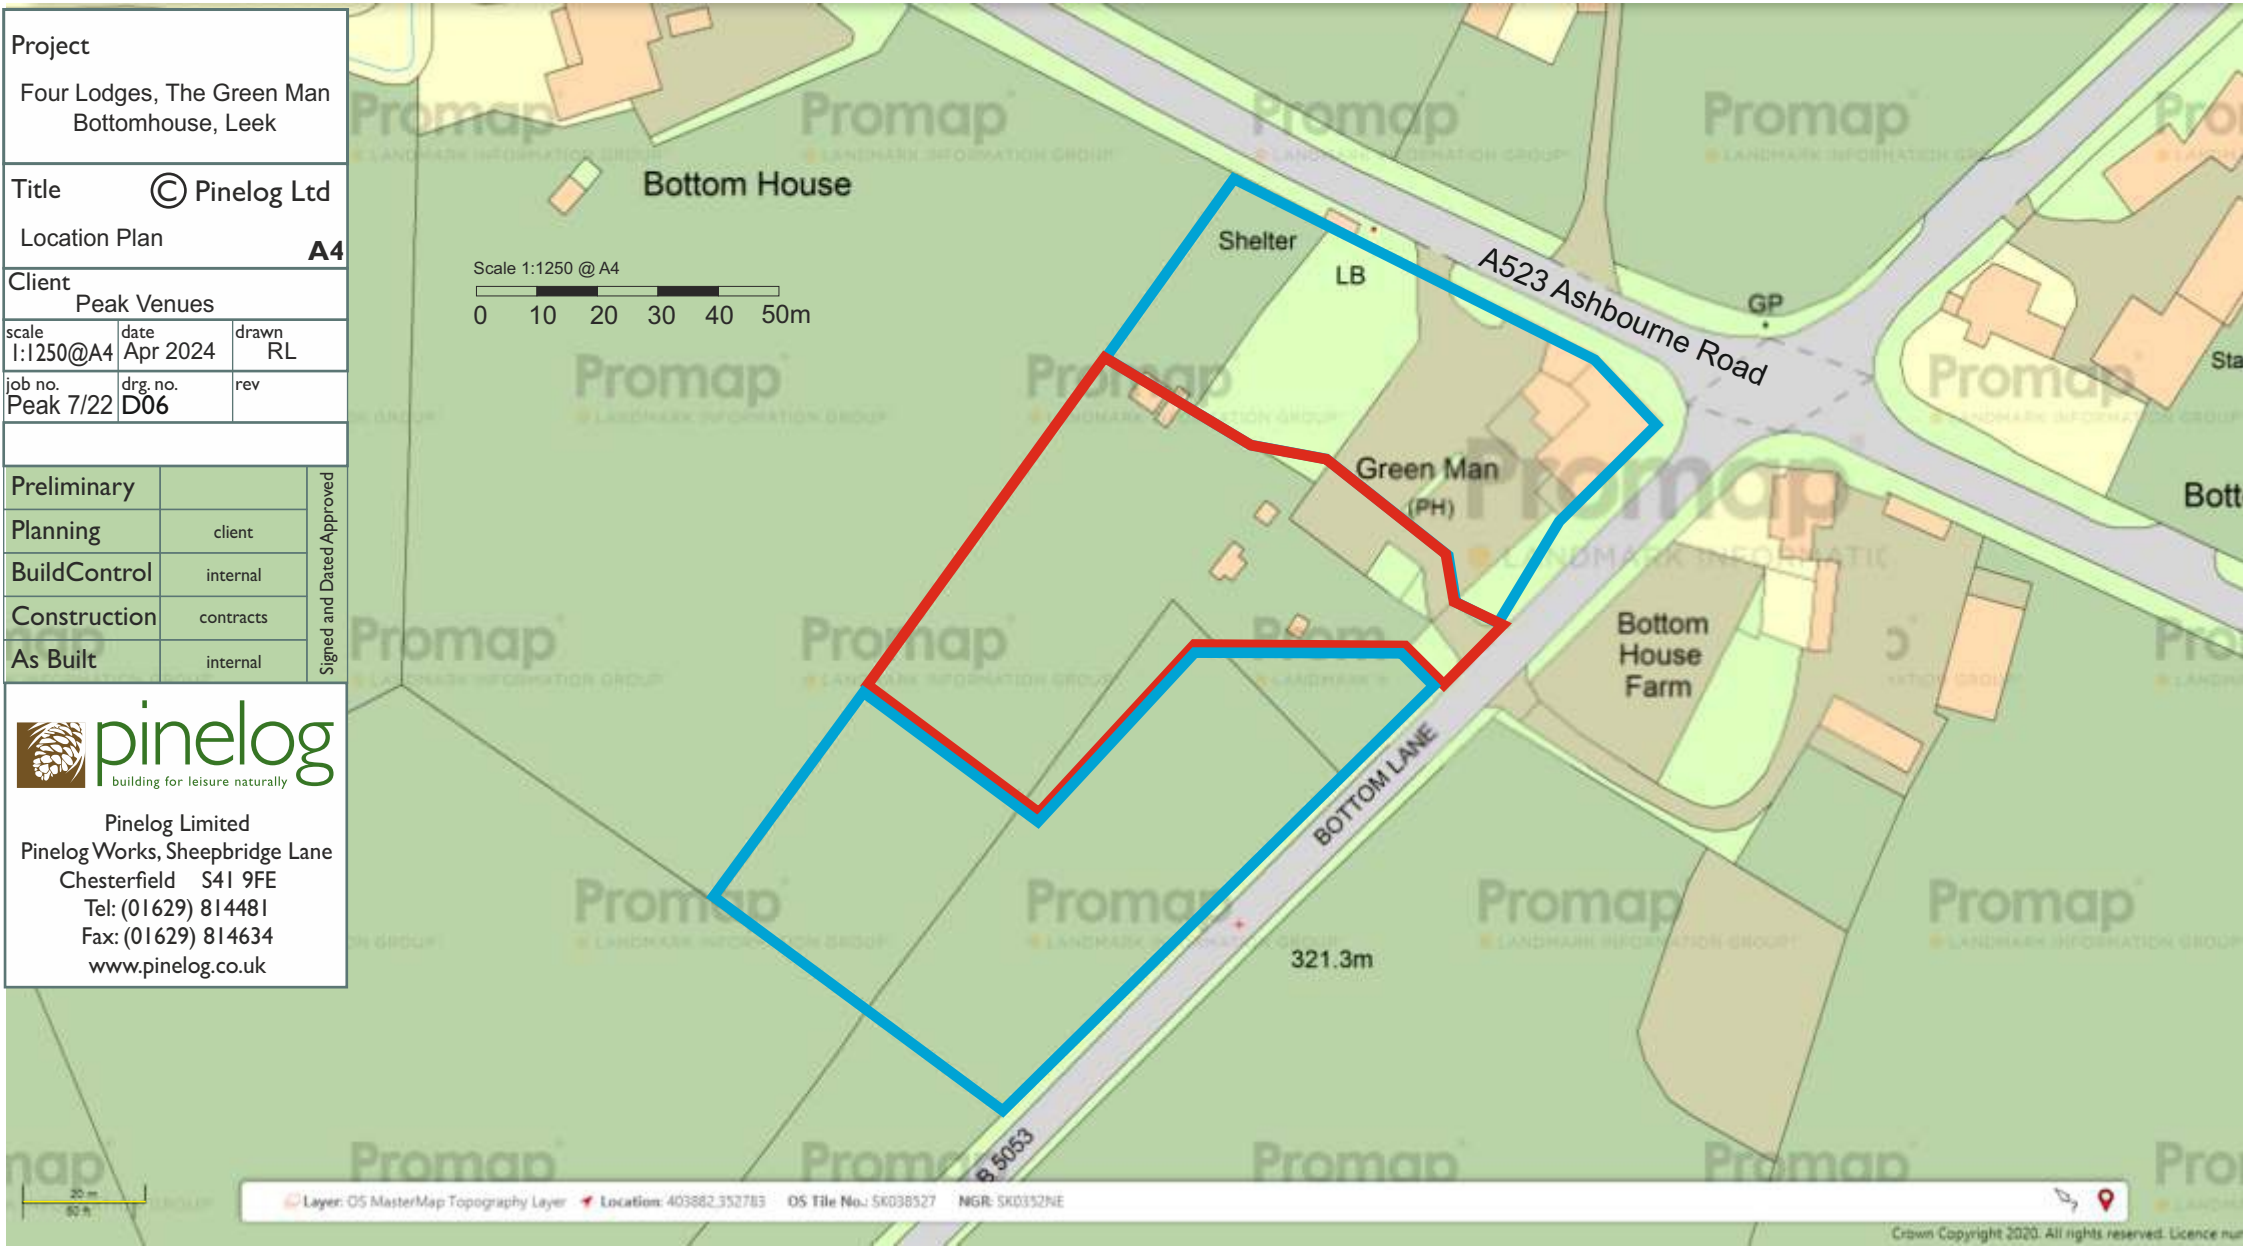

Crown Copyright 2020. All rights reserved. Licence nu