


bayon
architectural technology

BESPOKE ARCHITECTURAL SERVICES

Bayon Architectural Technology Limited
Suite 140, Silk House, Park Green, Macclesfield, SK11 7QJ

t: 07875 718 808 | wynevans@bayon.at | www.bayon.at

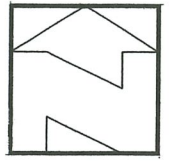

Demolish conservatory and
replace with single storey extension

LOCATION PLAN

Site Address

Hillside House
Dunwood Lane
Rudyard
Nr Leek
Staffordshire
ST13 8RG



Date
18 - 10 - 2023

Scale
1:1250@A4

Drawing Ref.
C621

Drawing No.
1

Scale 1:1250 @A4

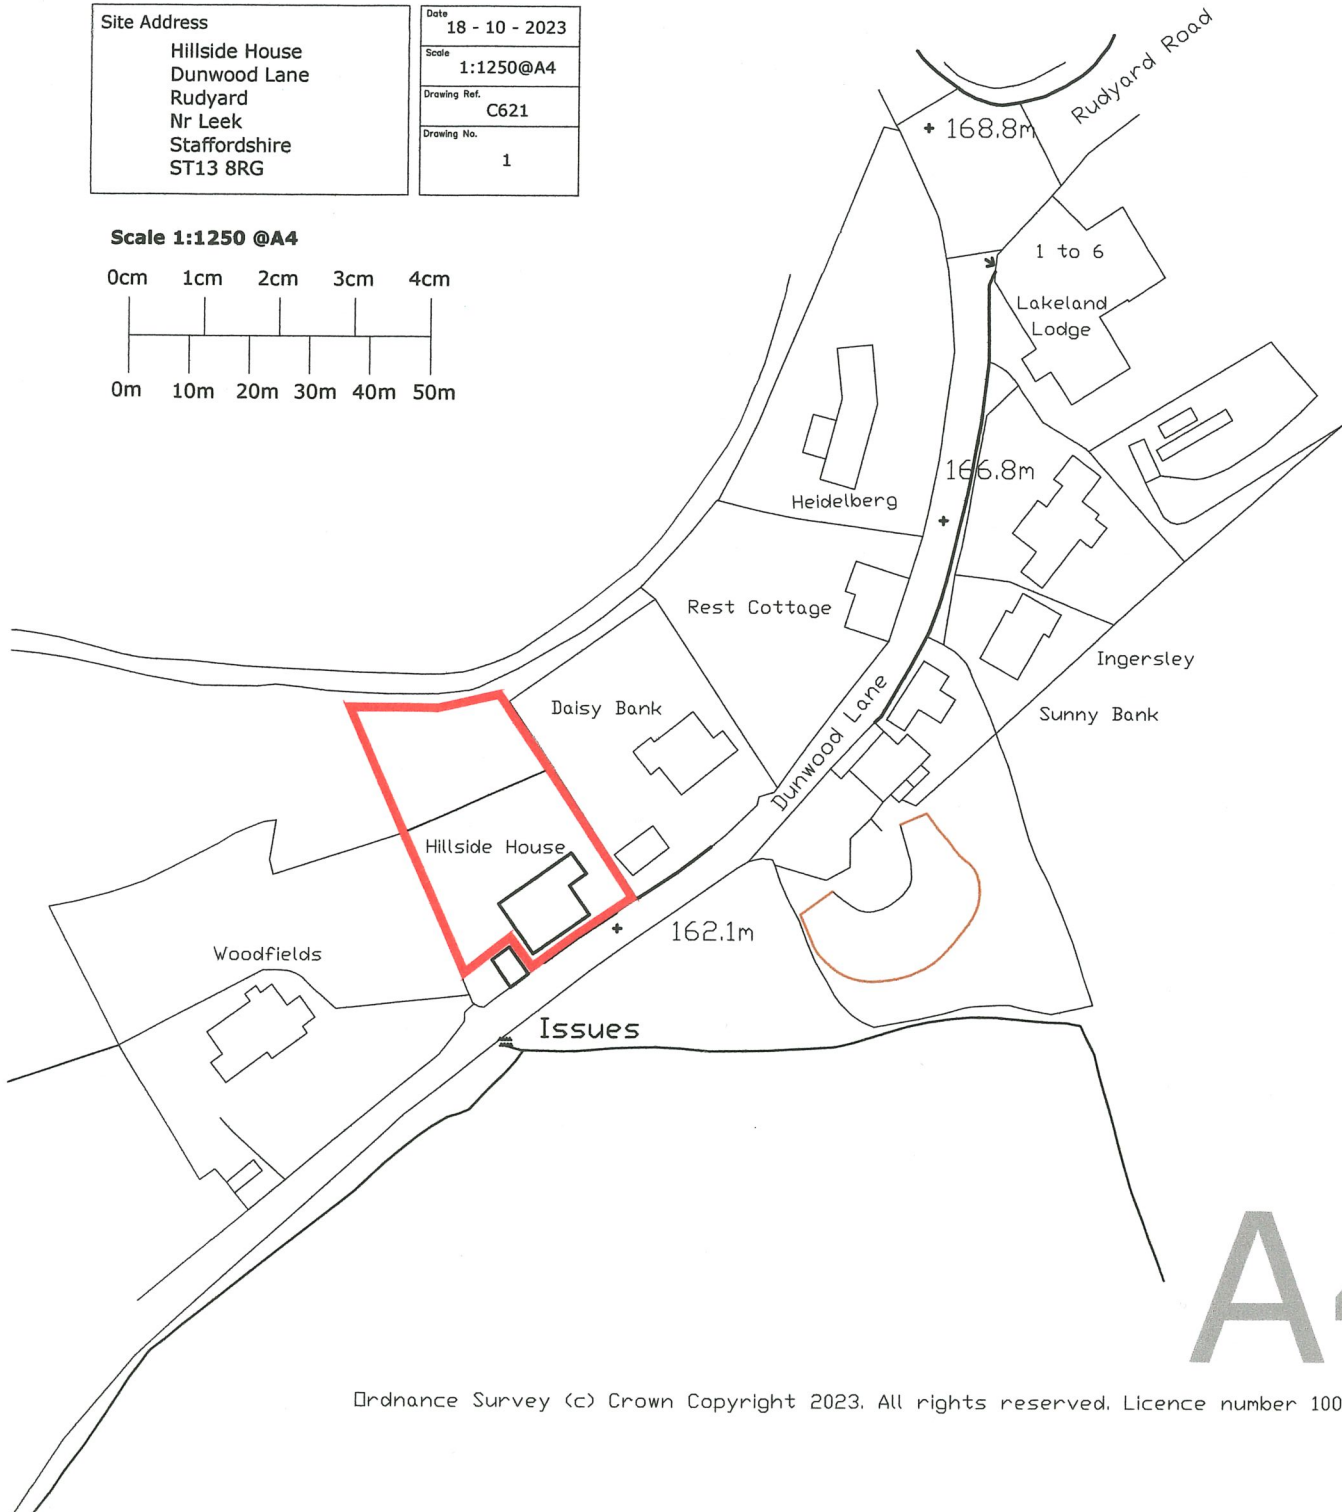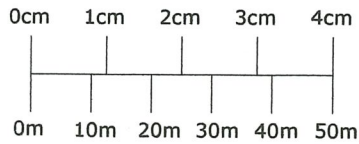

A4