





6 Front Existing
1 : 50

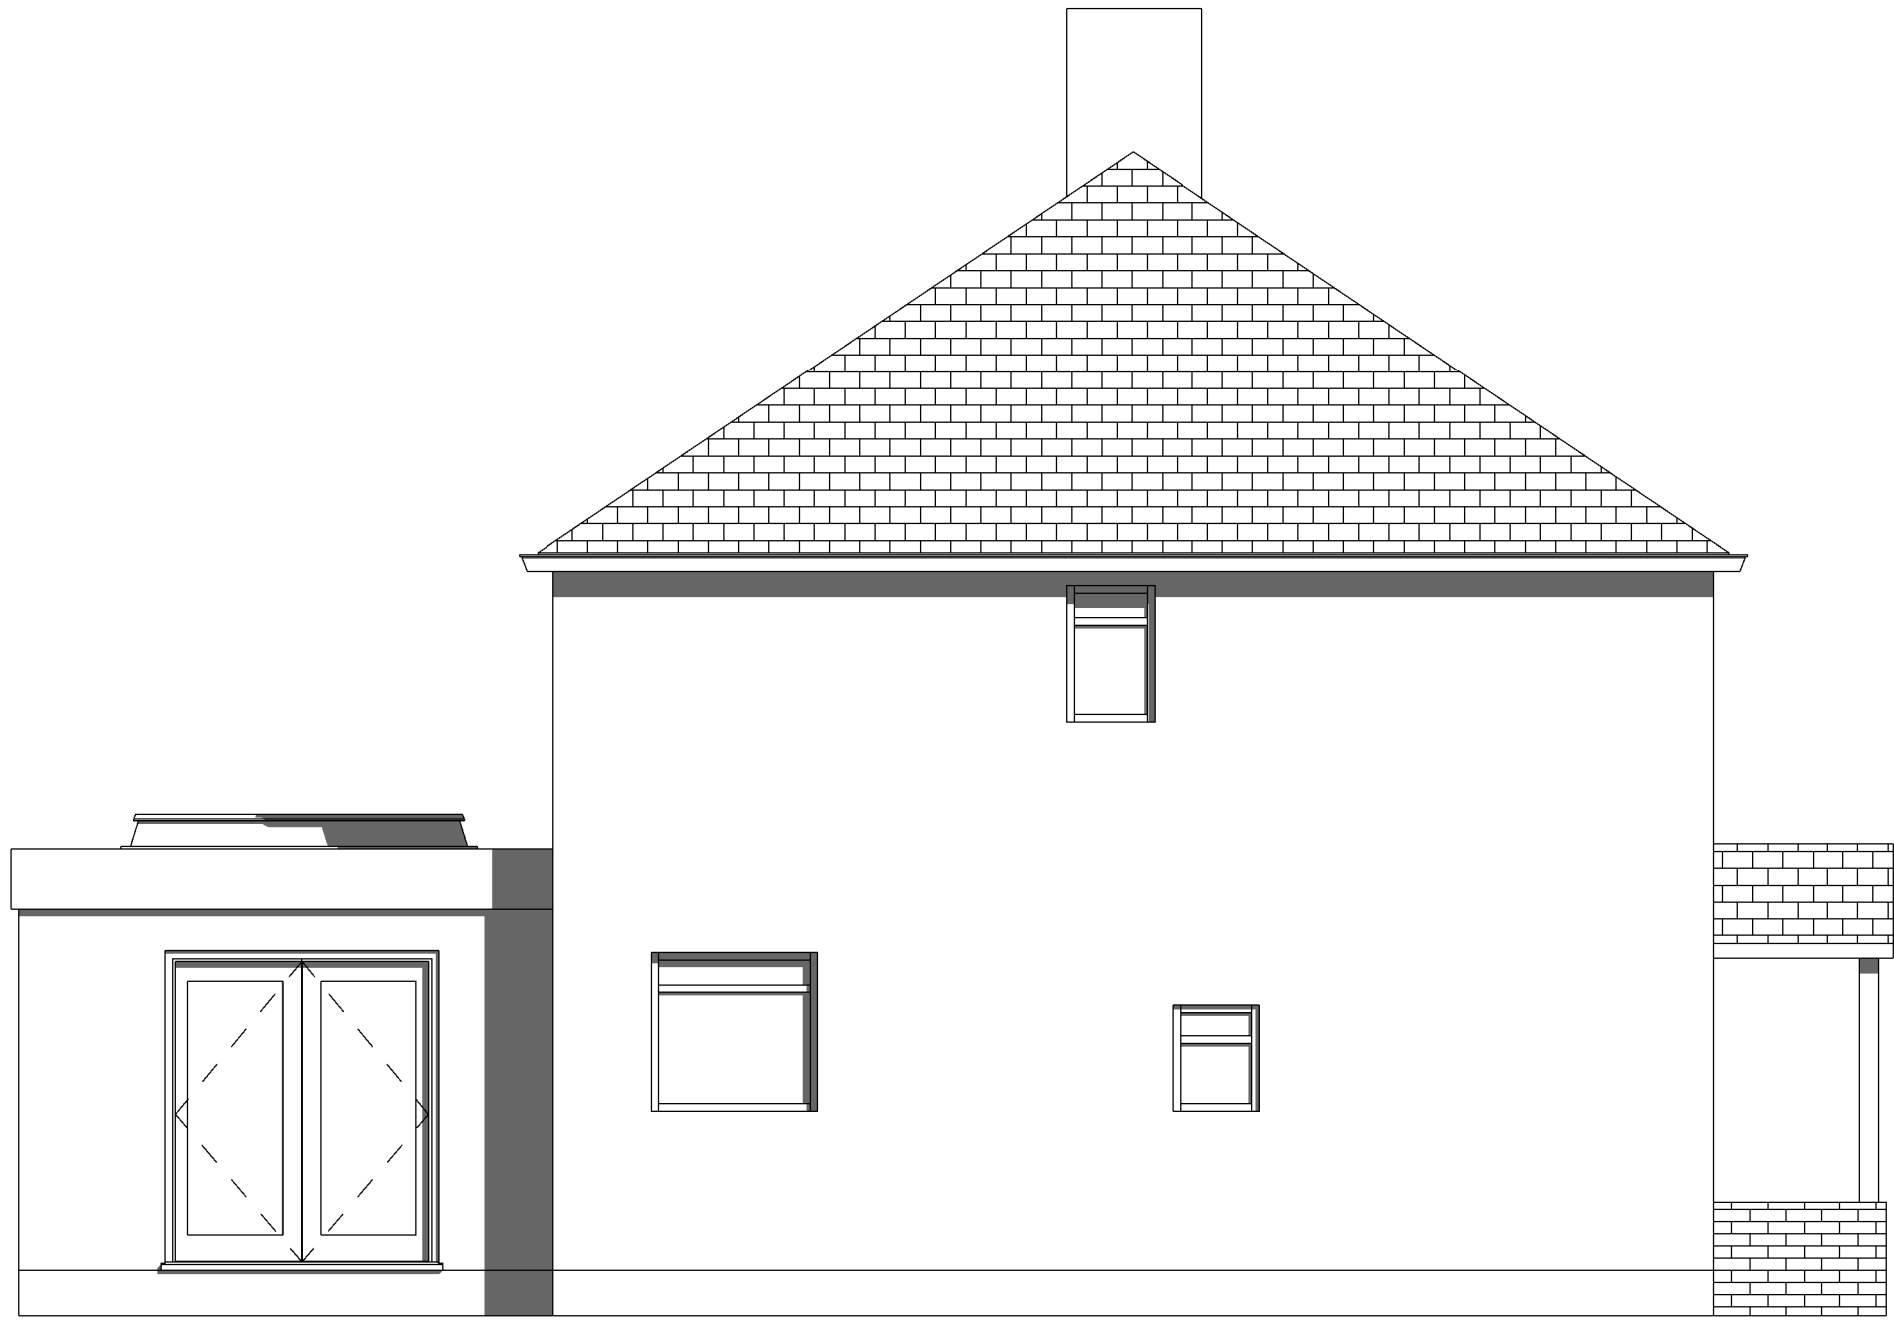


5 Side Existing
1 : 50




7 Rear Existing
1 : 50

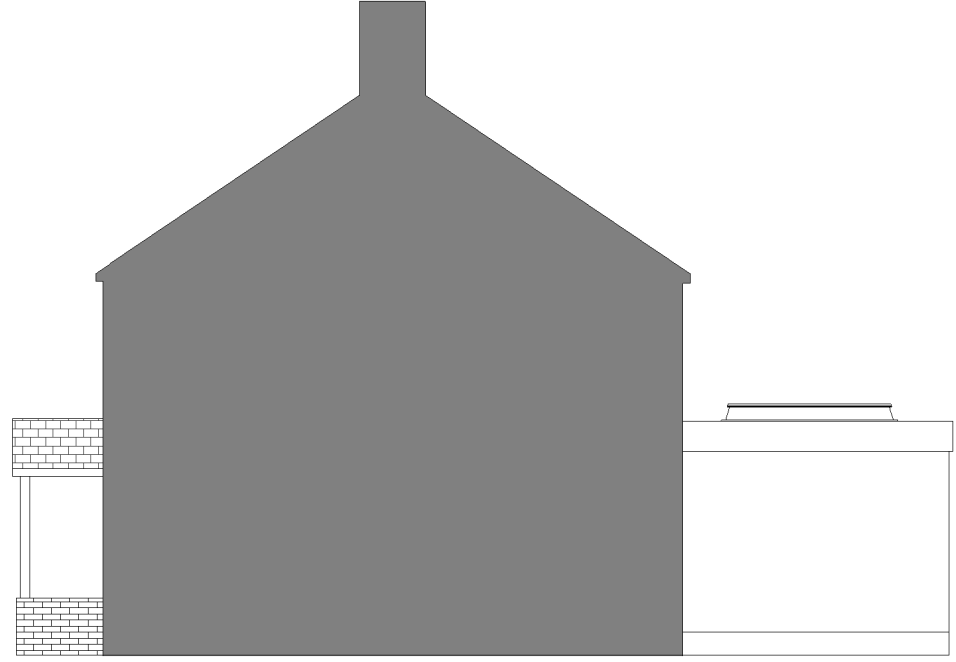


8 Side (Party) Existing
1 : 100

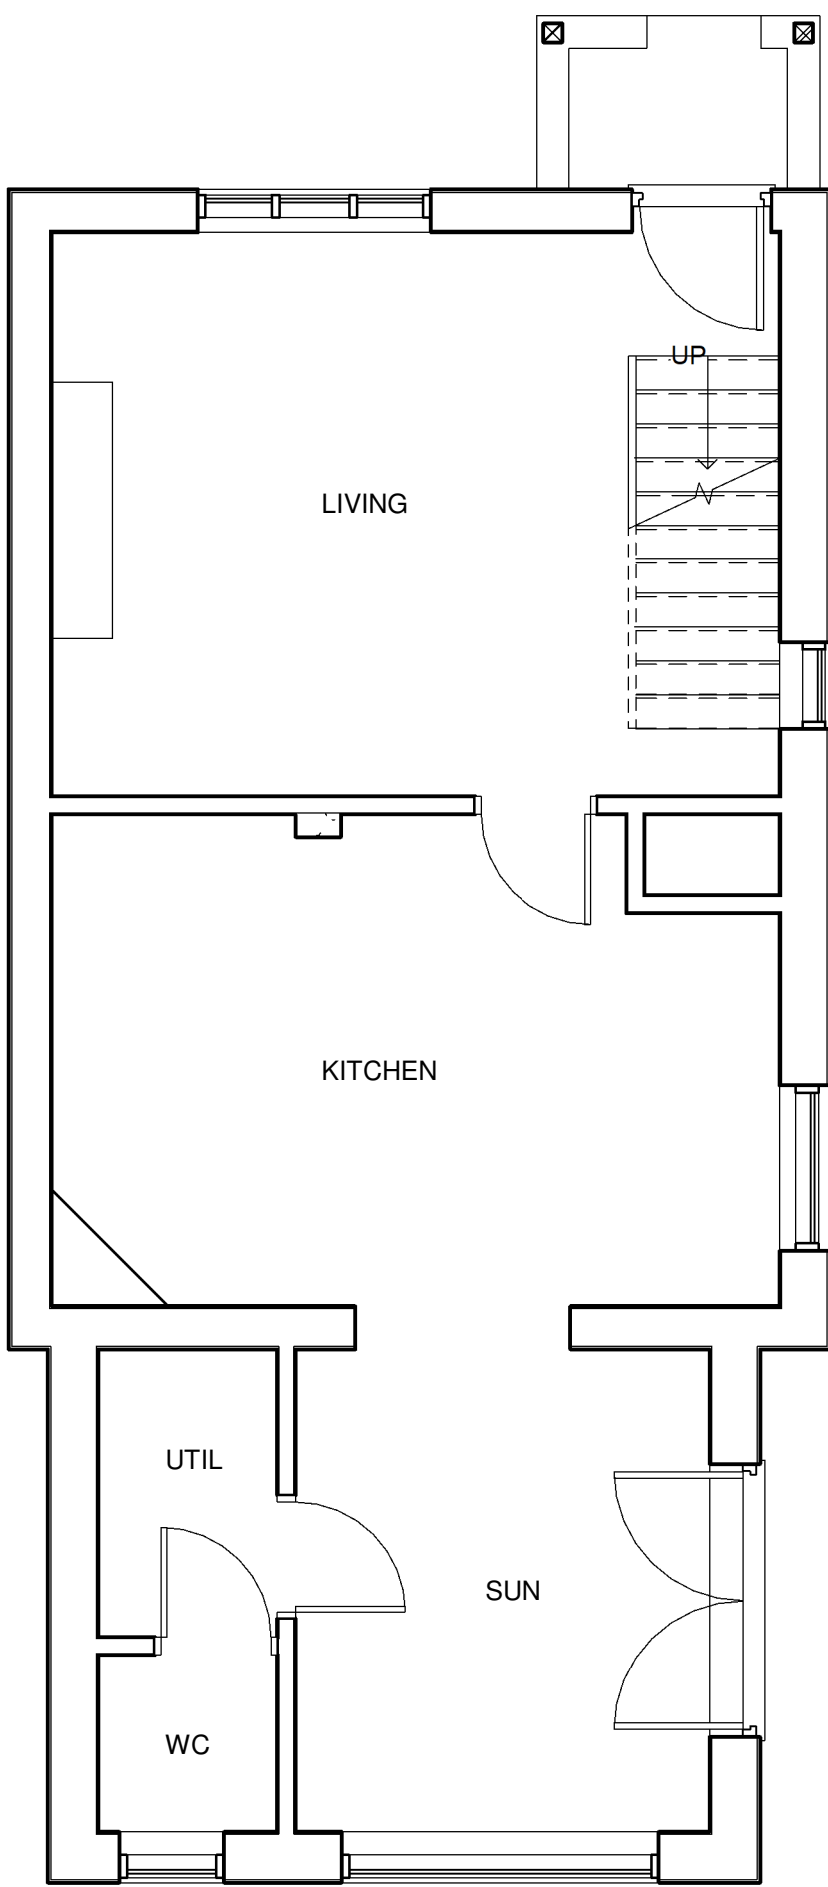


1 GFL Existing
1 : 50

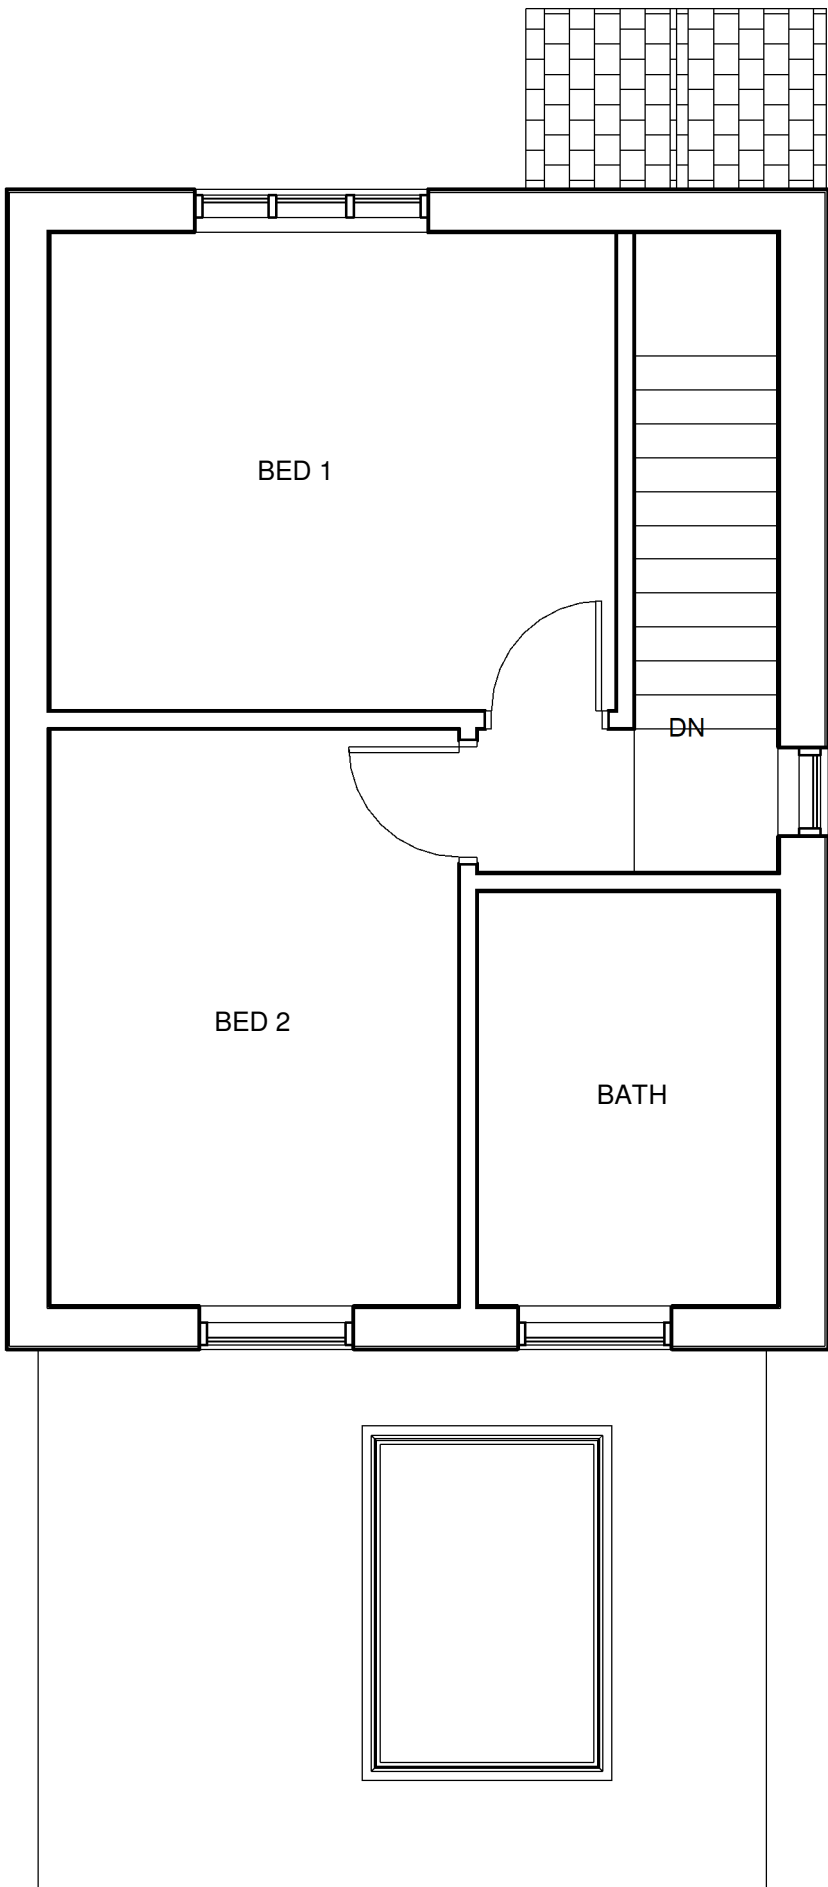


2 FFL Existing
1 : 50

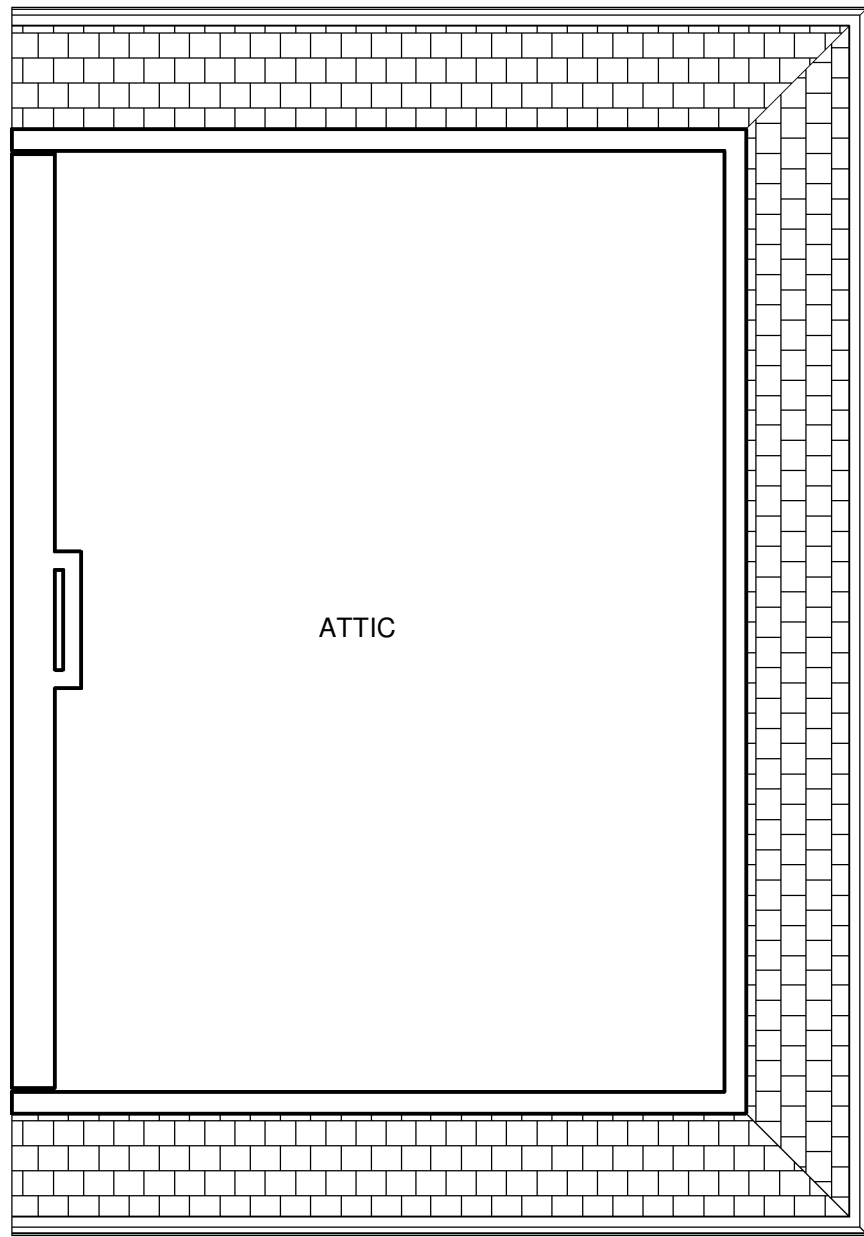


3 Attic Existing
1 : 50

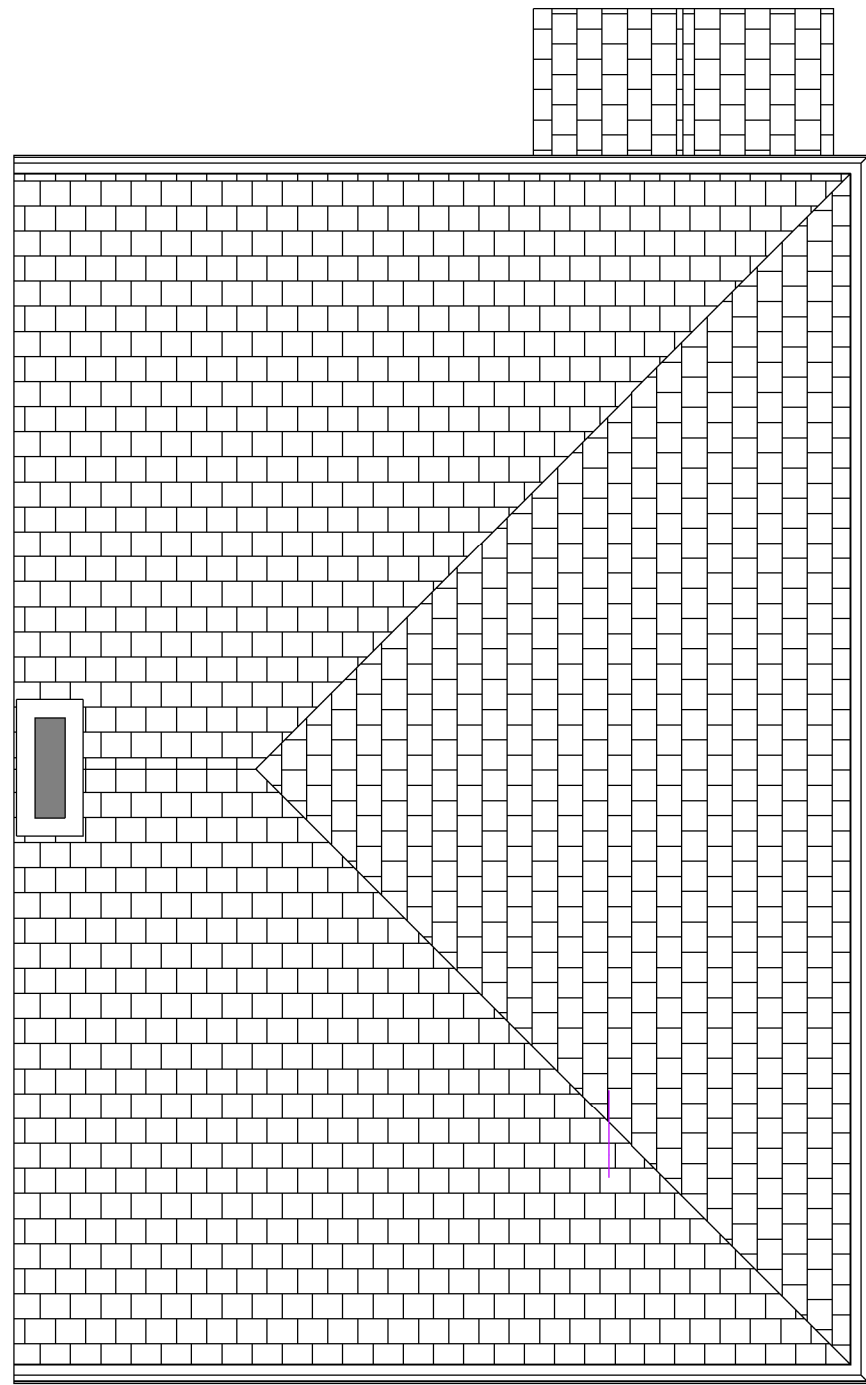

4 Roof Existing
1 : 50

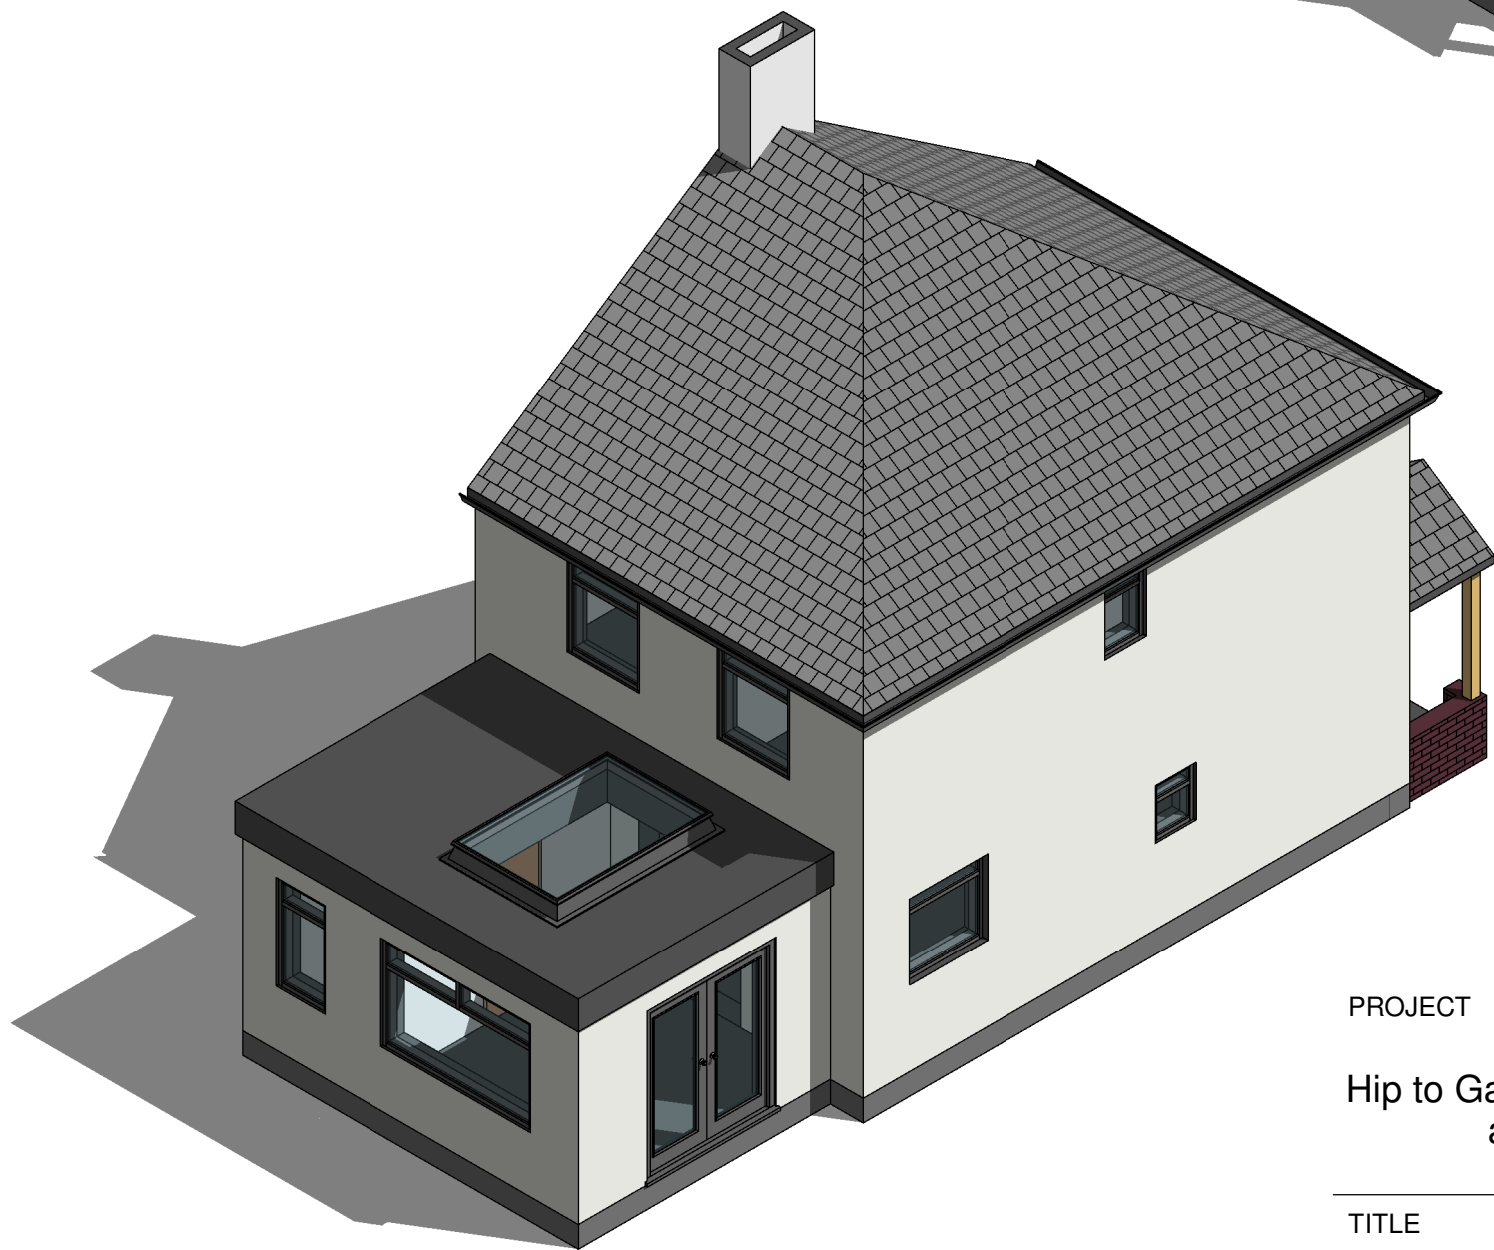

11 3d Rear Existing

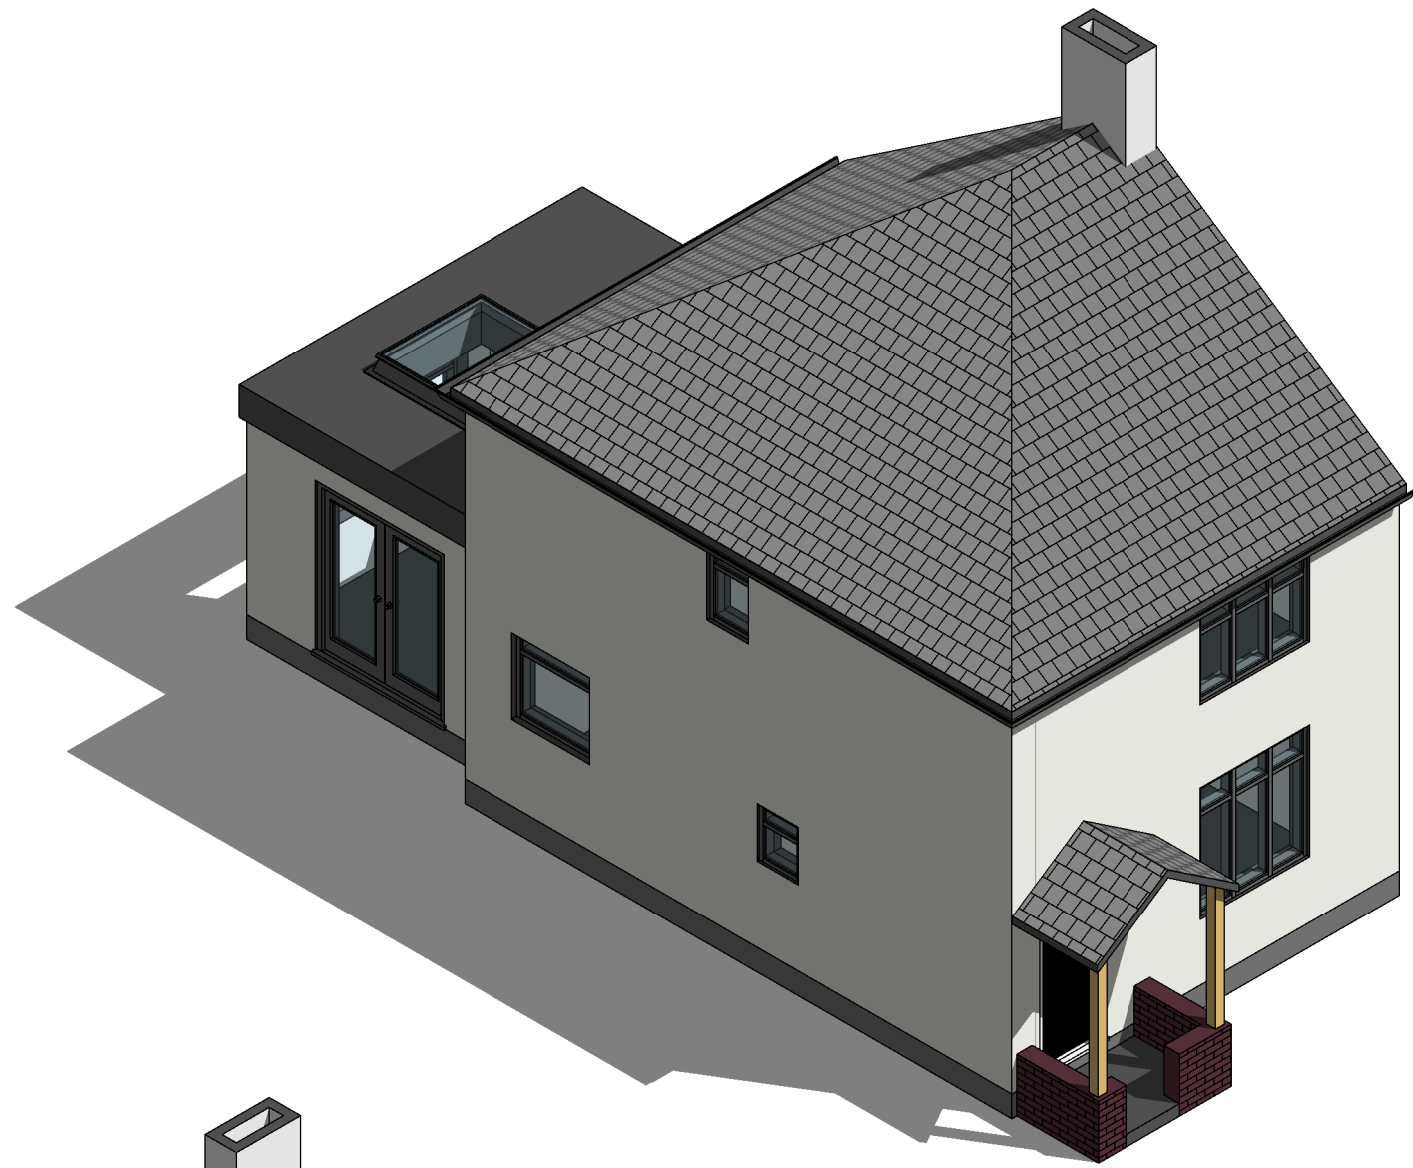

10 3d Front Existing

PROJECT			
Hip to Gable Conversion with Rear Dormer, and Proposed Front Porch			
TITLE			
Existing Plans, Elevations and 3d views			
CLIENT			
Ireland - 17 Oxhey Drive, Biddulph, Staffordshire ST8 7EU			
DRAWN BY Author	CHECKED BY Checker	DATE 10/03/23	
SCALE (@ A1) As indicated		PROJECT NUMBER MJC-IREL-24	
DRAWING NUMBER A101			REV