





5 Front Proposed
1 : 50

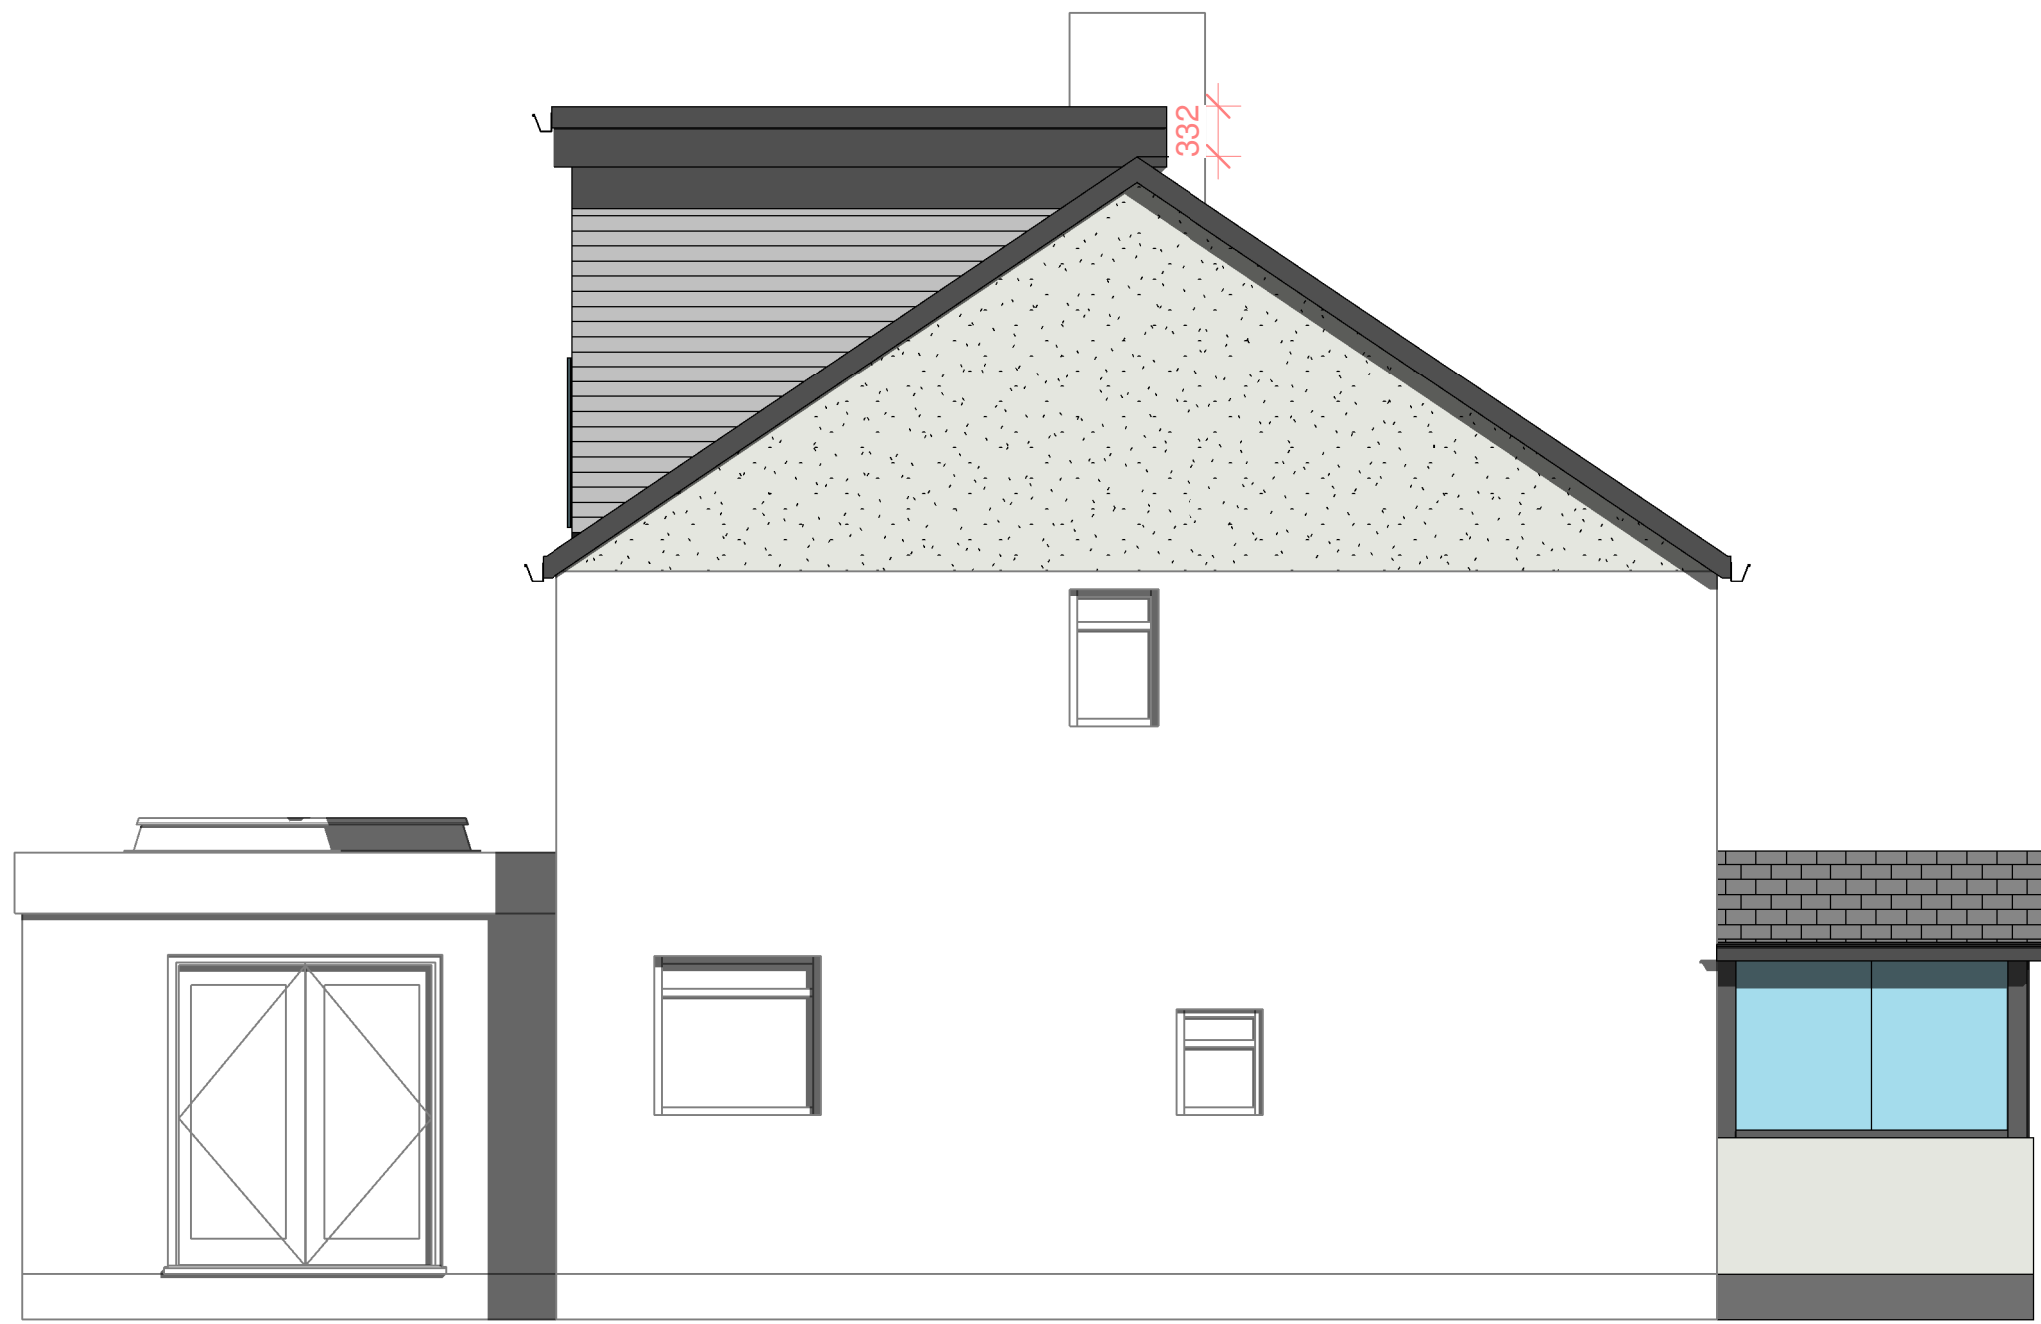


9 Side Proposed
1 : 50




8 Rear Proposed
1 : 50

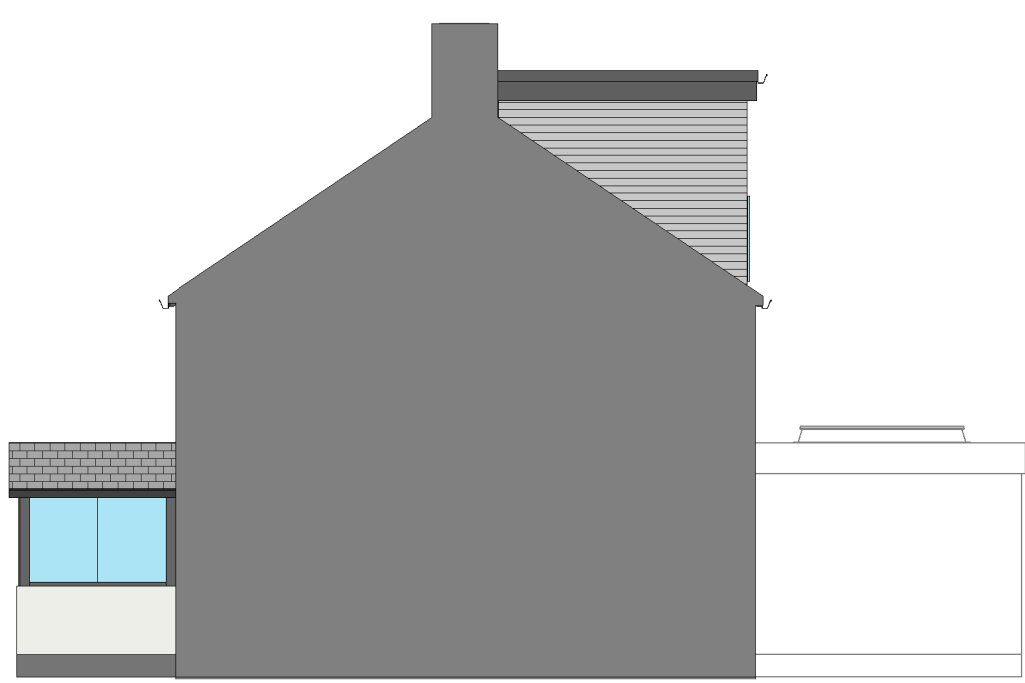


6 West Proposed
1 : 100

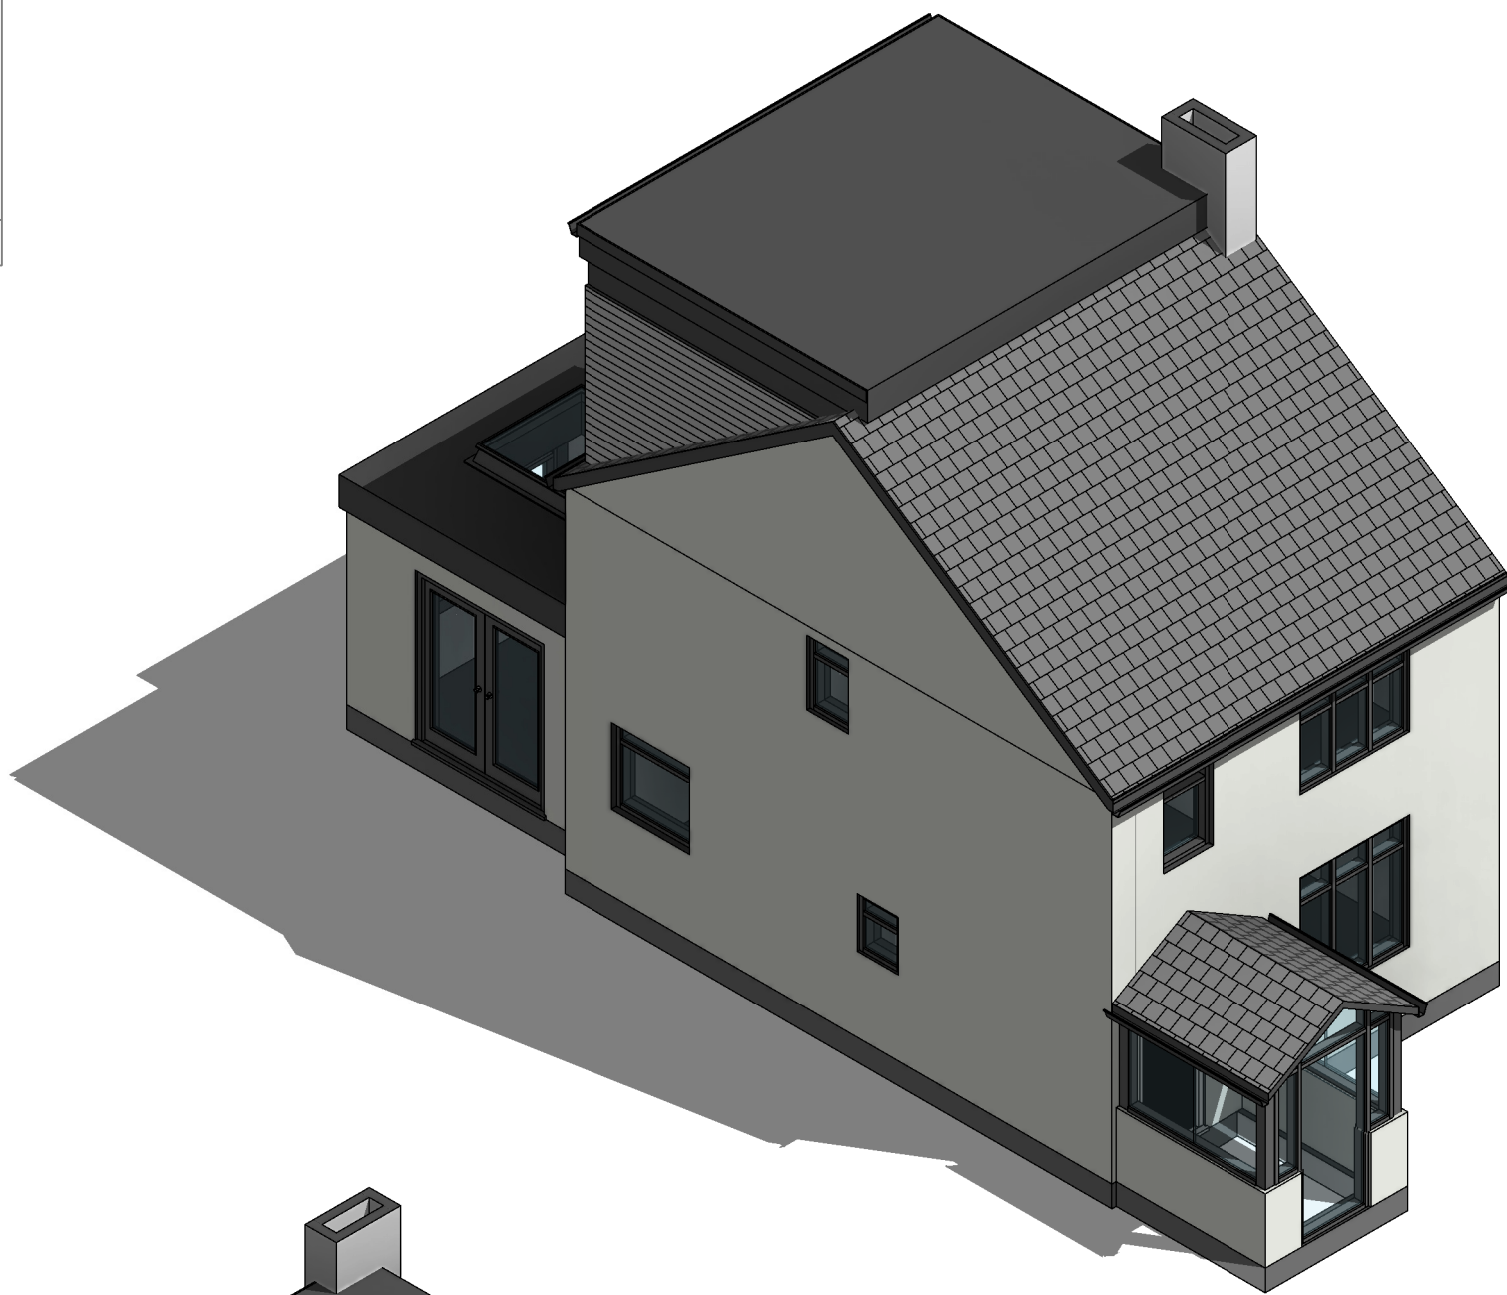


11 3d Front Proposed

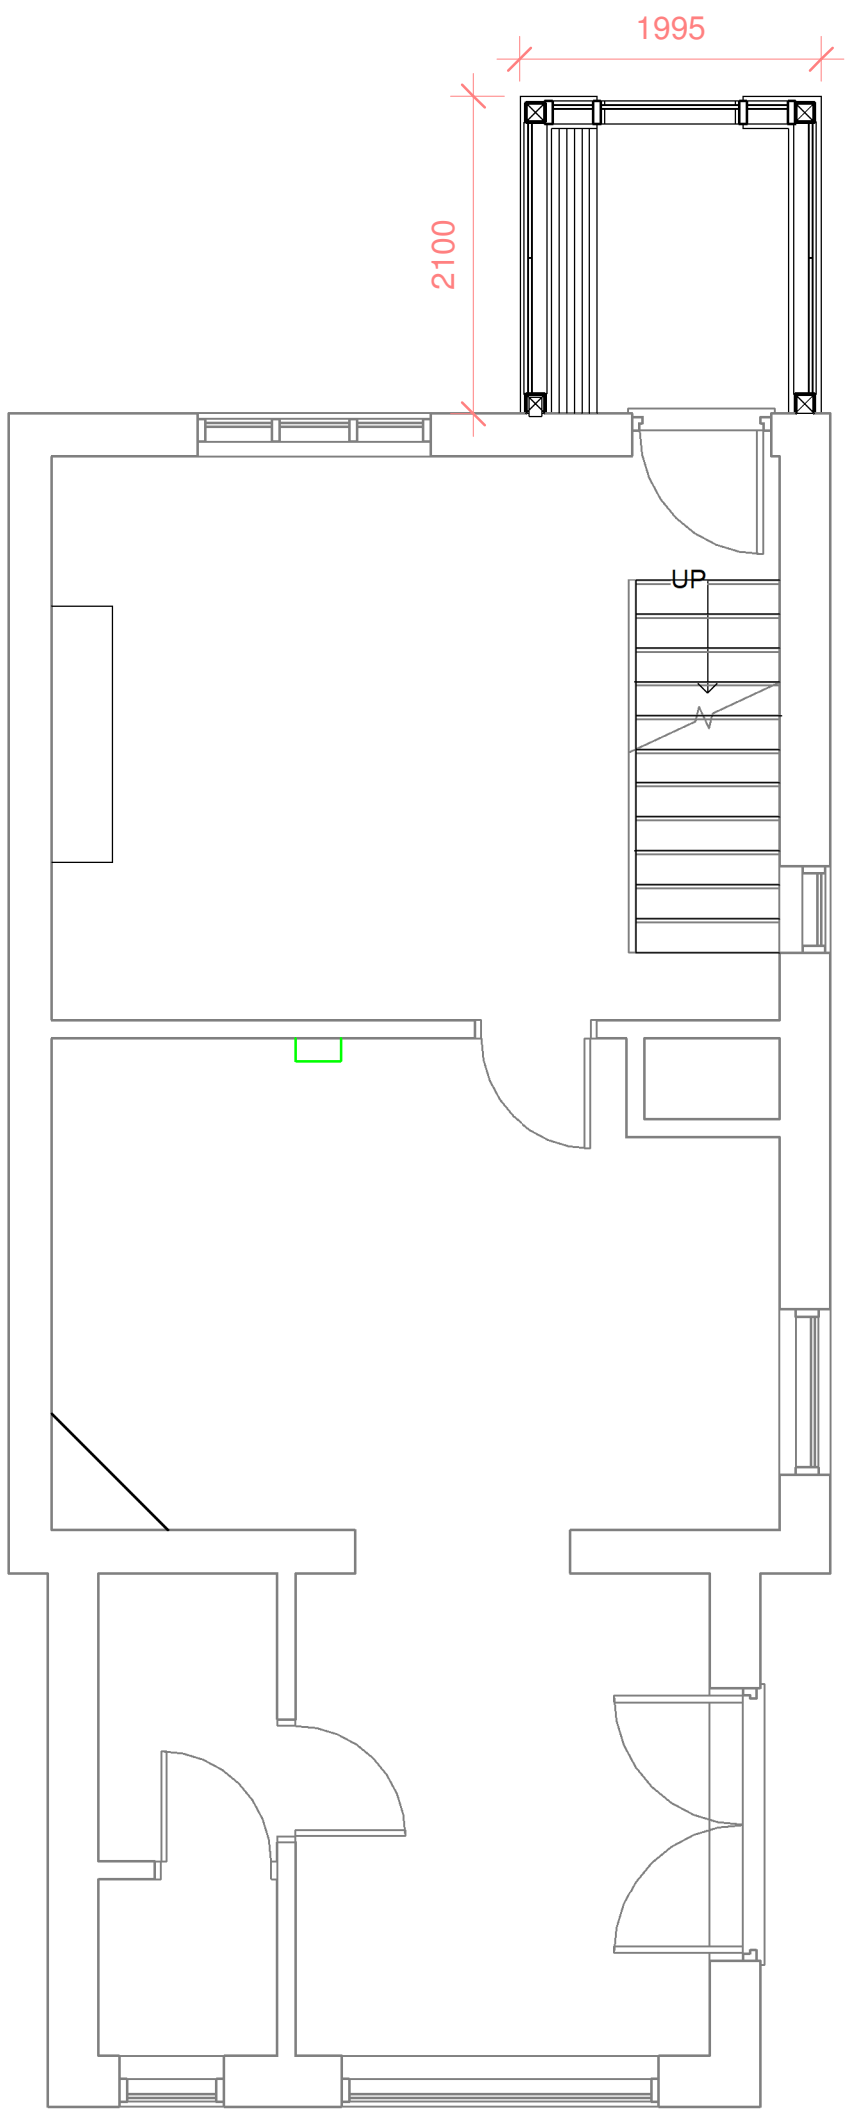


7 GFL Proposed
1 : 50

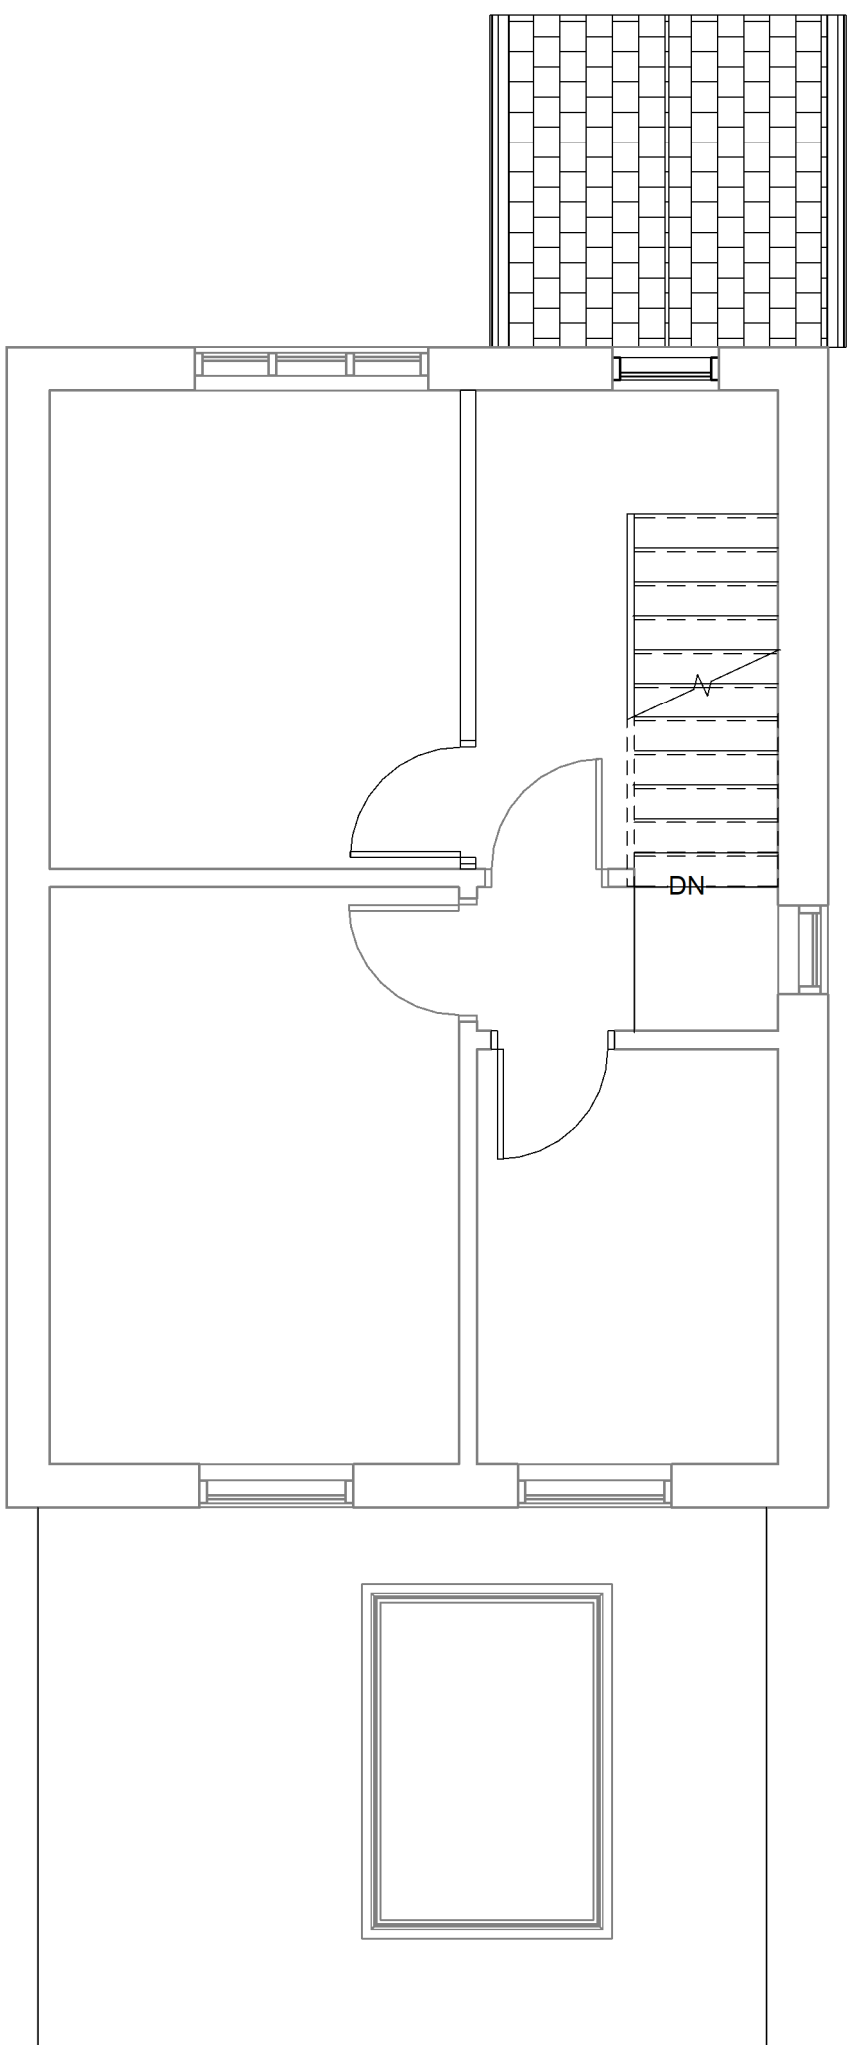


1 FFL Proposed
1 : 50

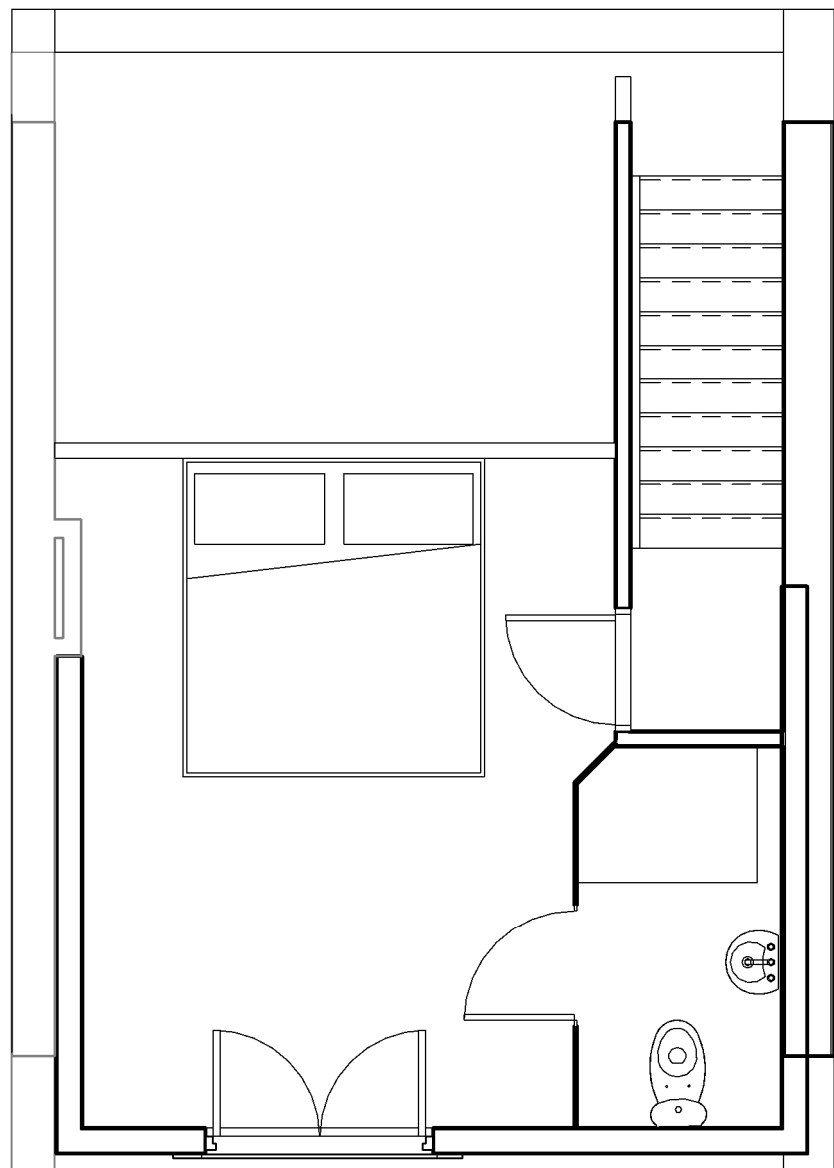

2 Attic Proposed
1 : 50

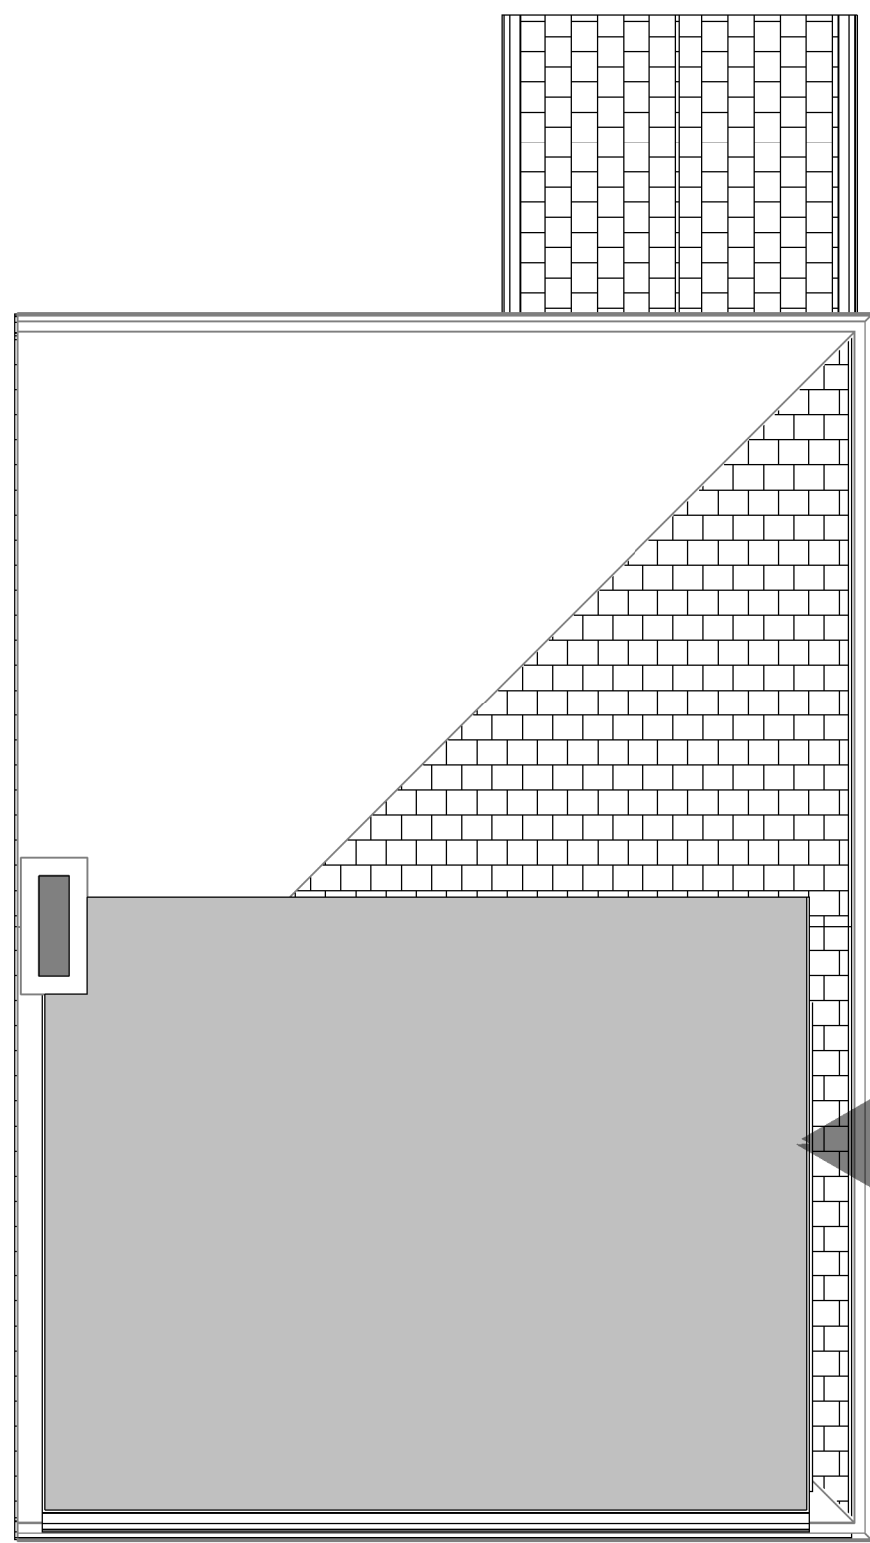

3 Site Proposed
1 : 50

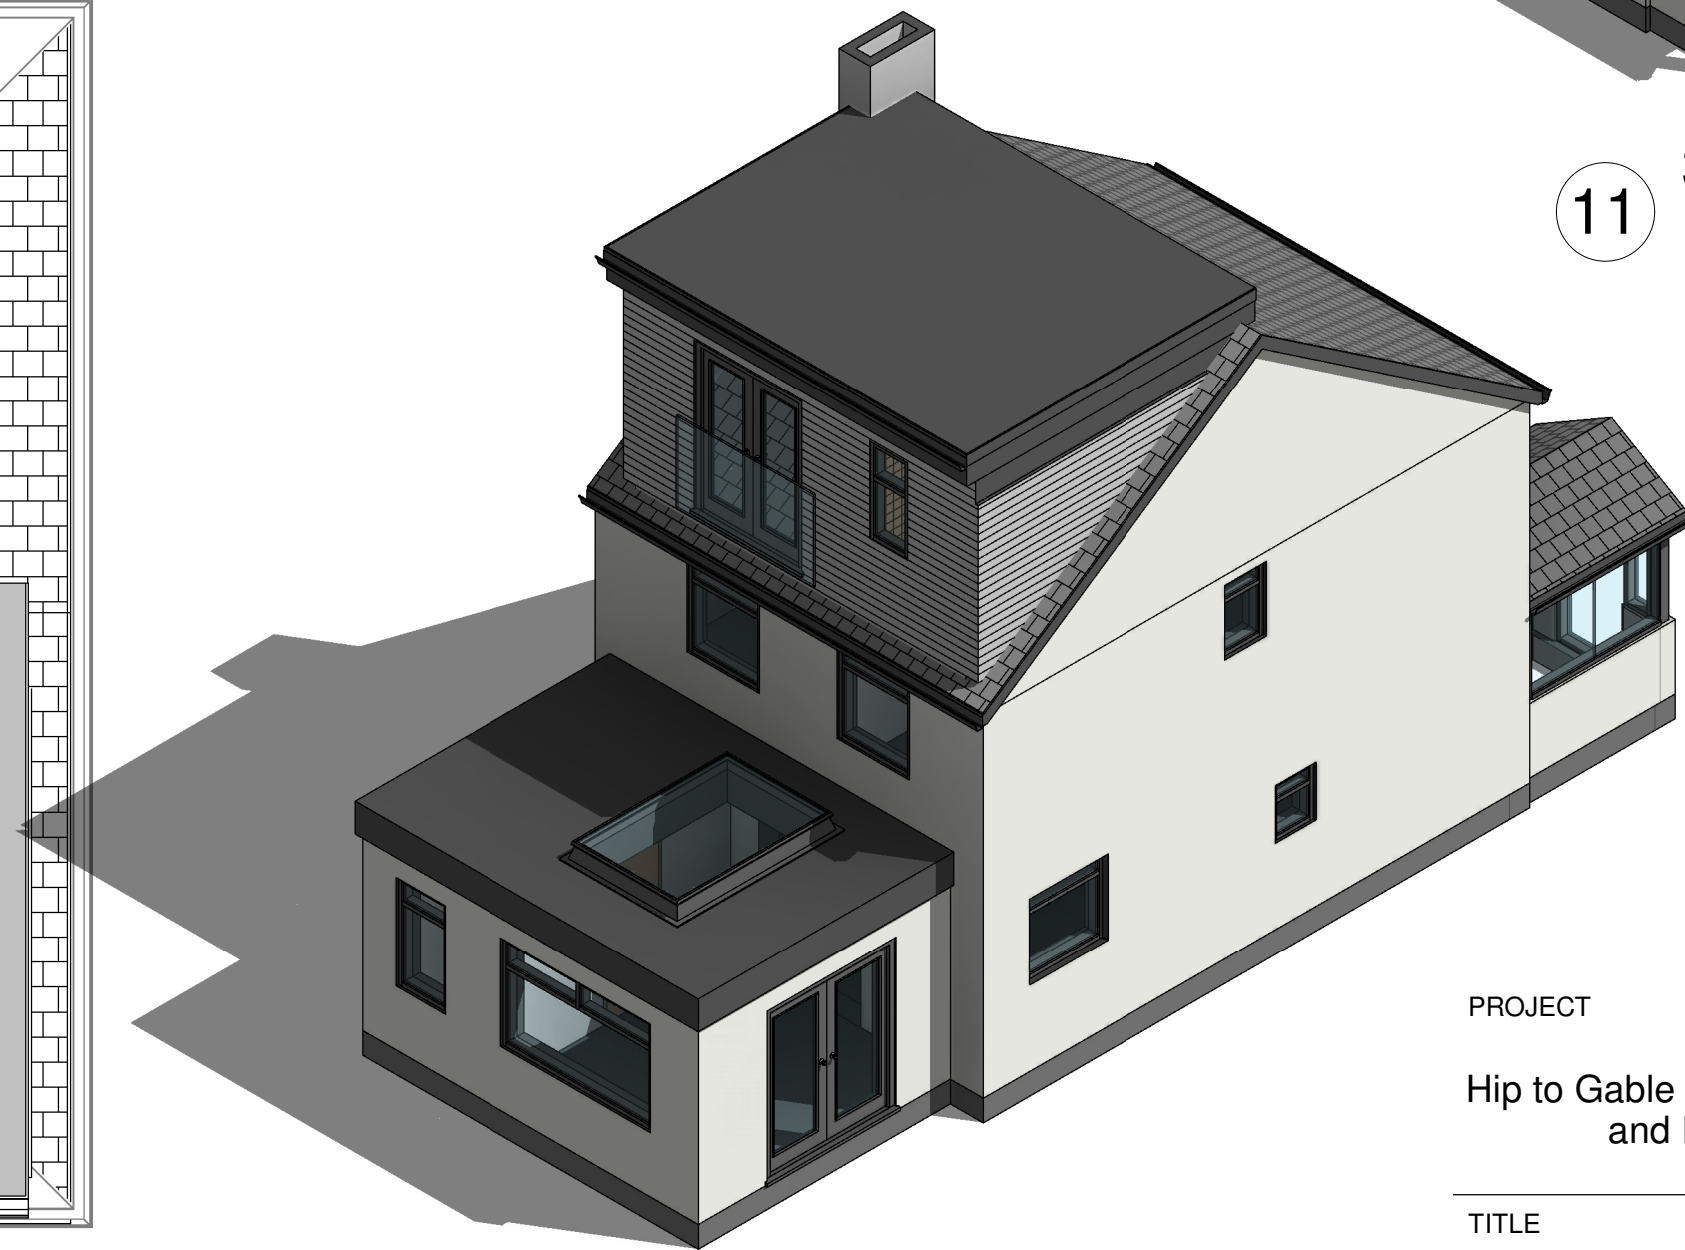

4 3d Rear Proposed

PROJECT		
Hip to Gable Conversion with Rear Dormer, and Proposed Front Porch		
TITLE		
Proposed Plans, Elevations and 3d views		
CLIENT		
Ireland - 17 Oxhey Drive, Biddulph, Staffordshire ST8 7EU		
DRAWN BY Author	CHECKED BY Checker	DATE 02/05/2024
SCALE (@ A1) As indicated		PROJECT NUMBER MJC-IREL-24
DRAWING NUMBER A102		REV