


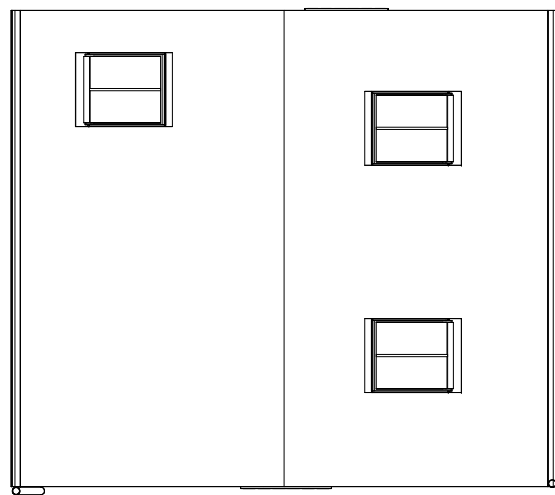
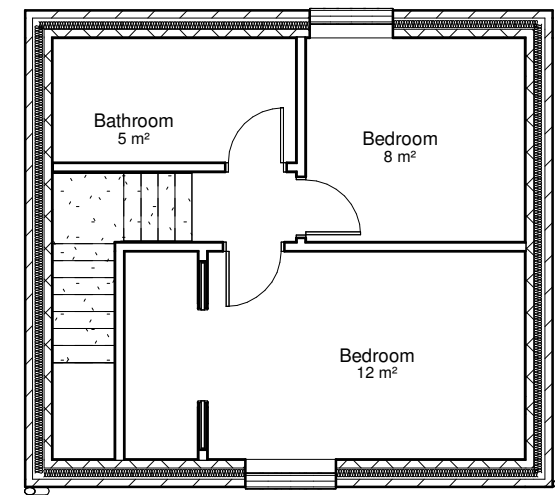


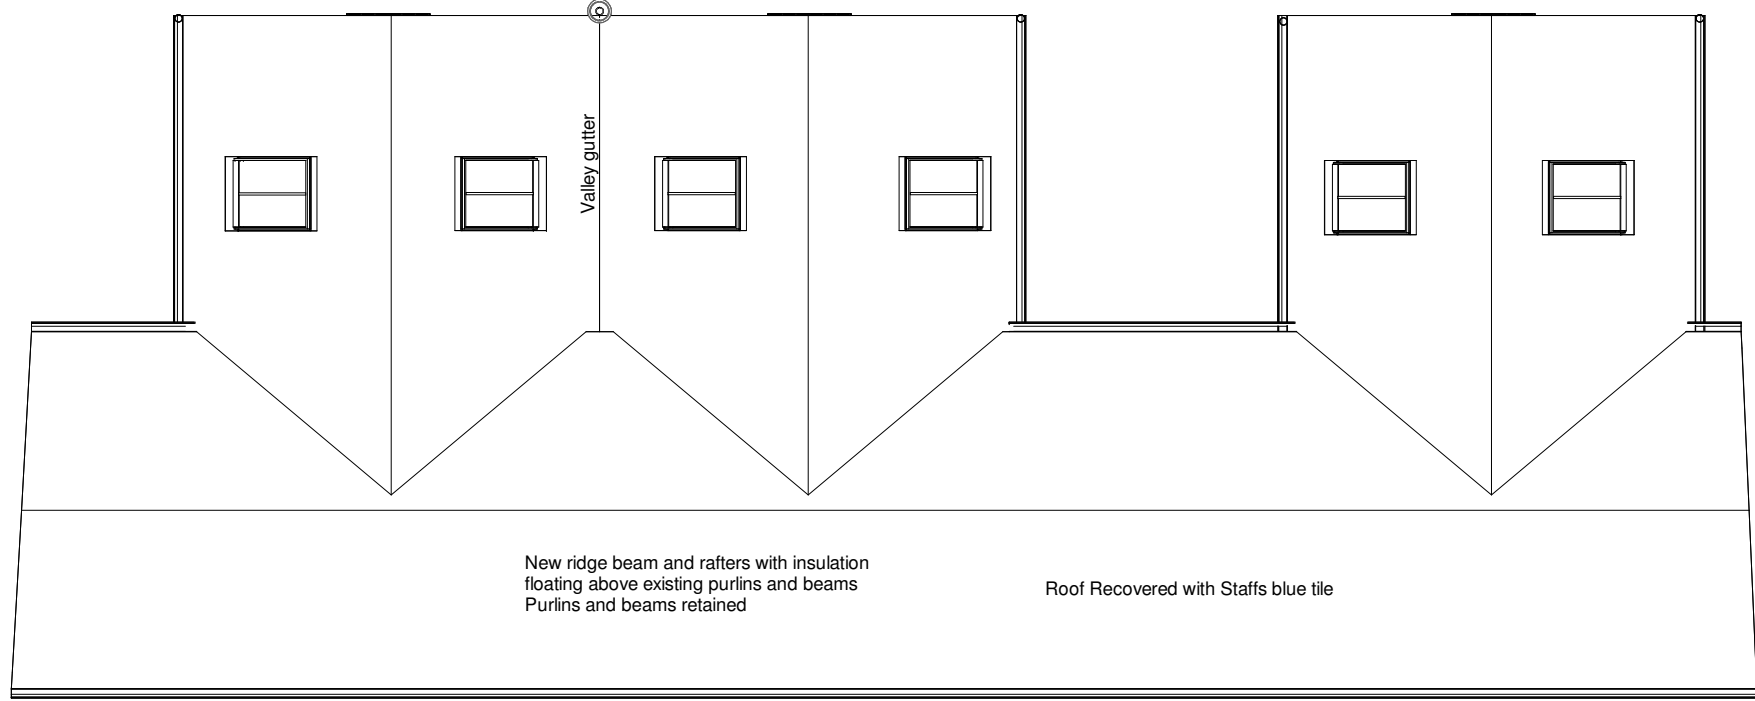


Proposed Roof 1_100
1 : 100

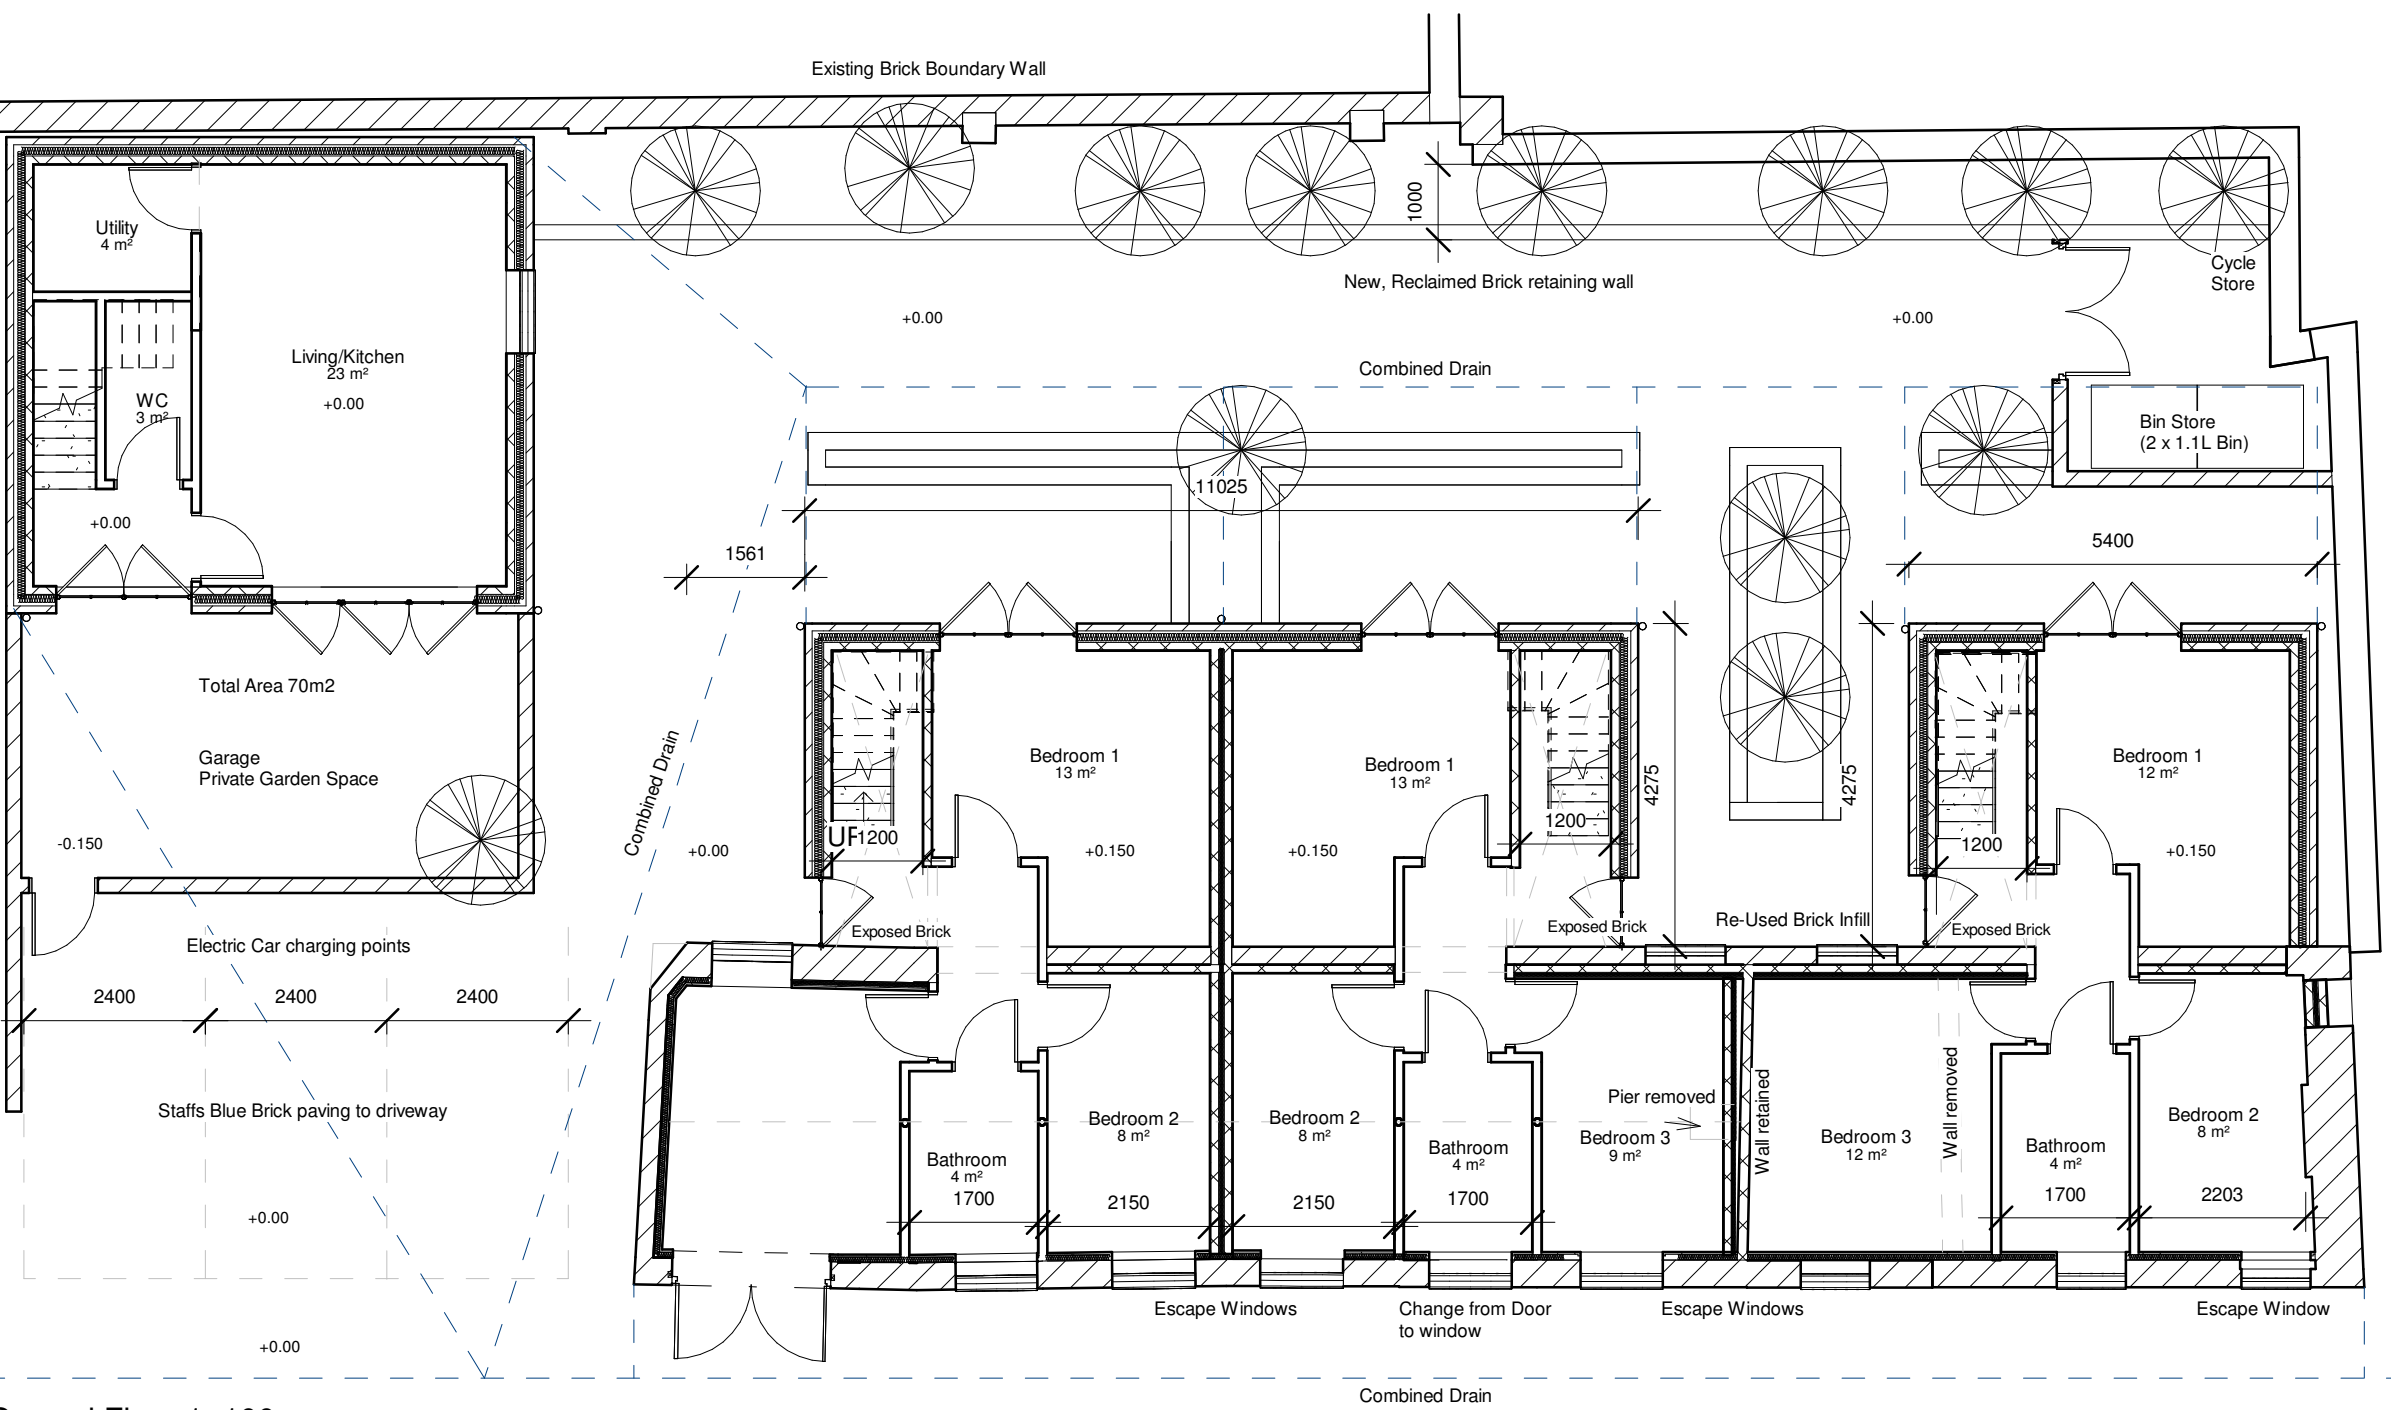

First Floor 1_100
1 : 100

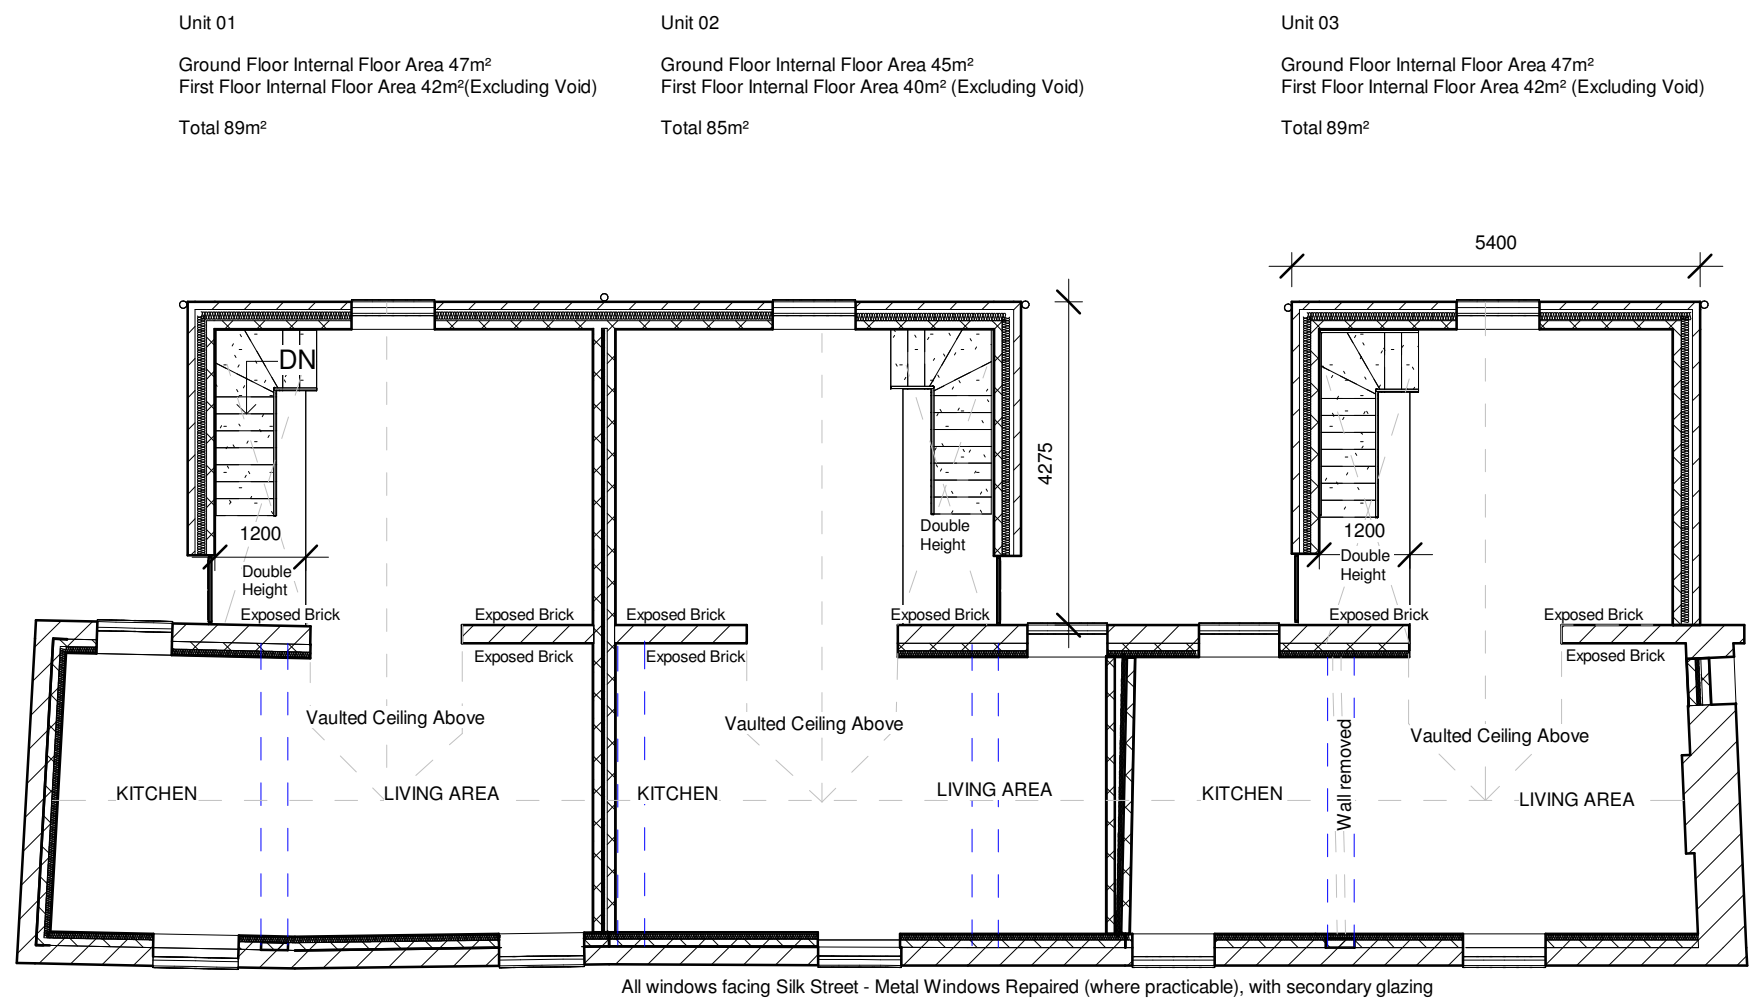


Ground Floor 1_100
1 : 100

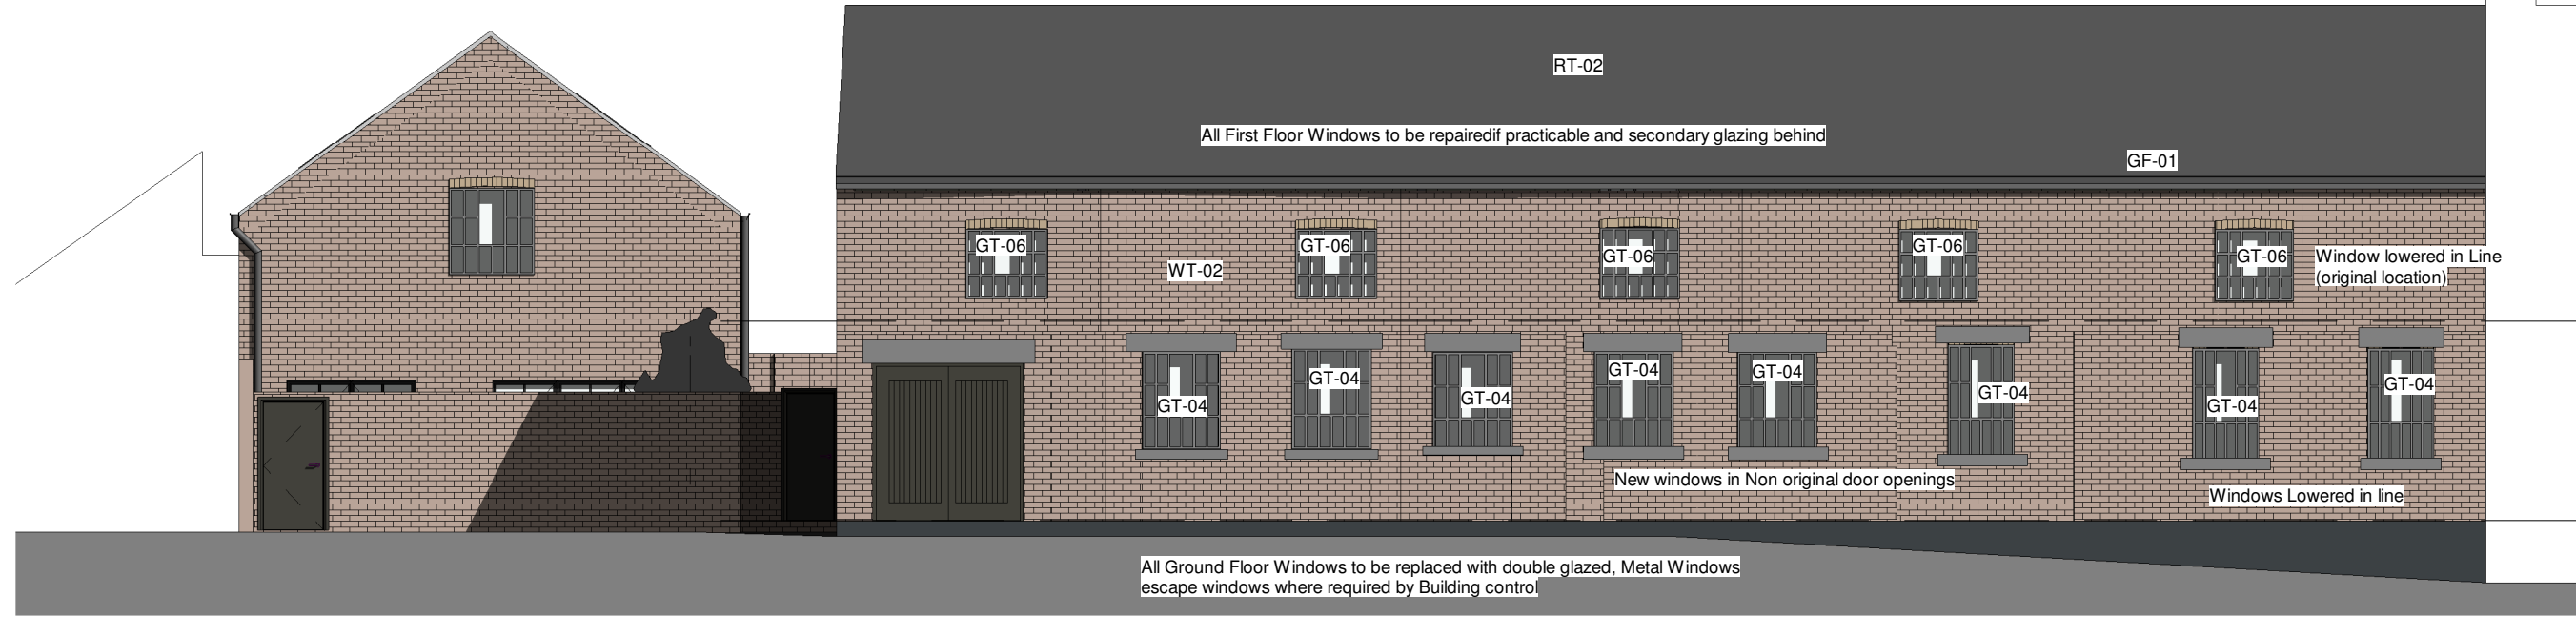

Proposed East (Front) Elevation
1 : 100




Proposed South (Typical Side) Elevation
1 : 100

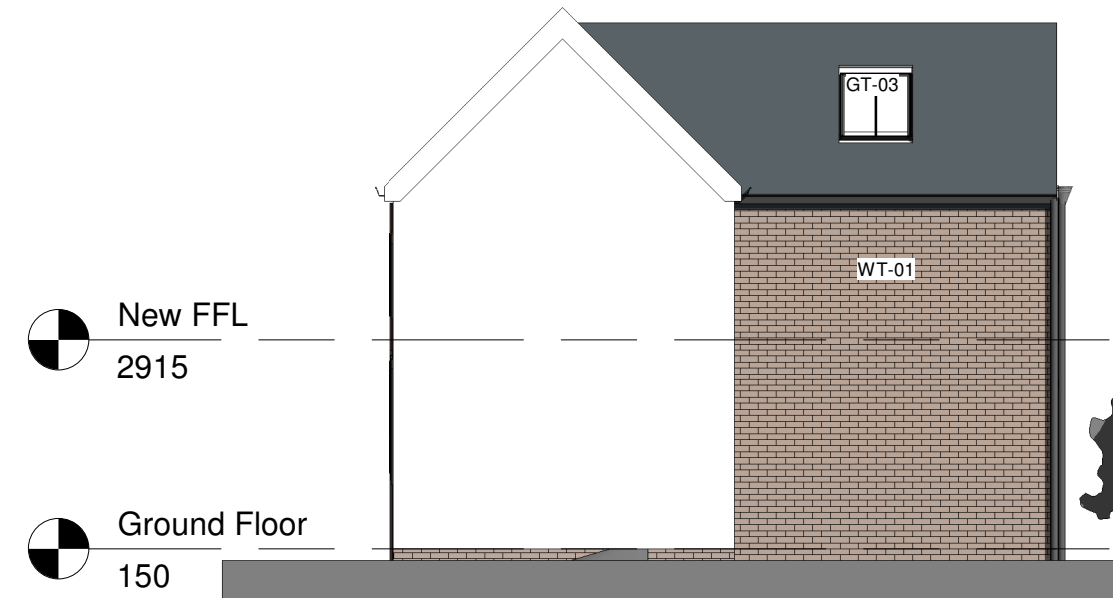


Proposed North (Typical Side) Elevation
1 : 100



Proposed West (Rear) Elevation
1 : 100

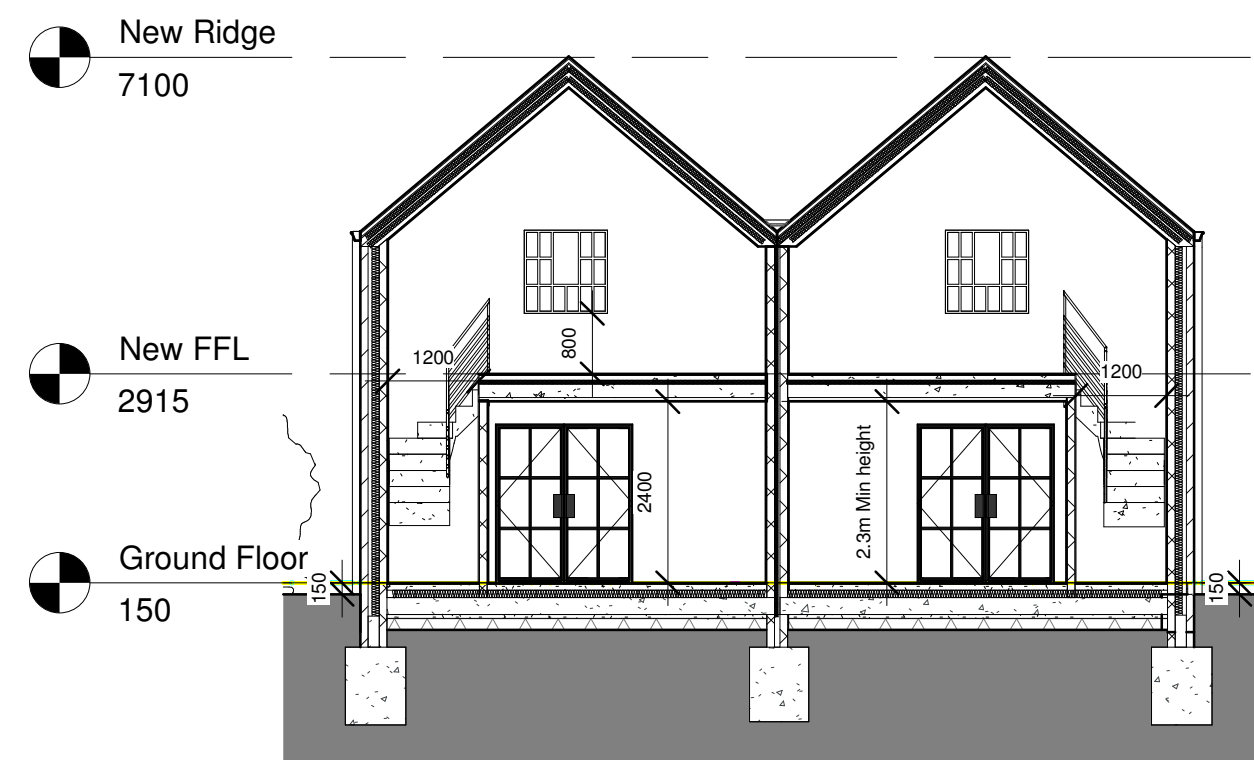

Section through Outriggers 1_100
1 : 100

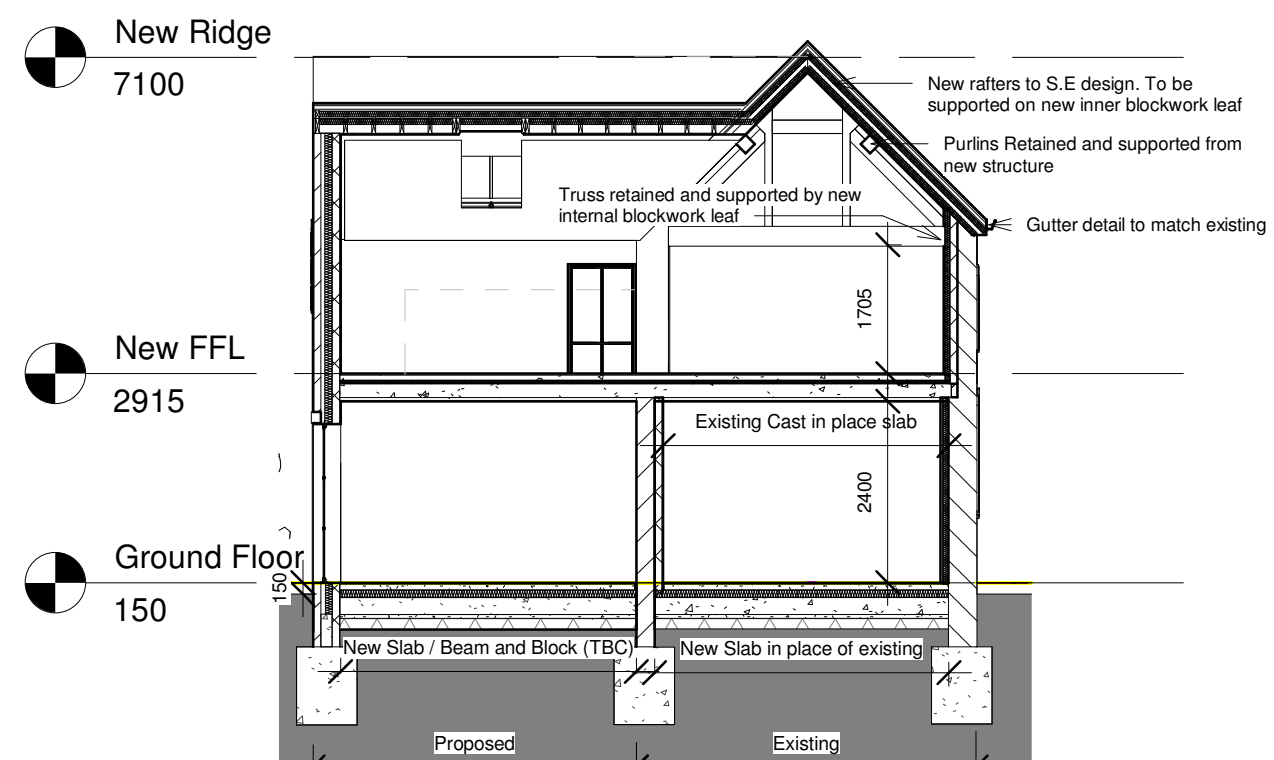

Section Through Mill and Outrigger 1_100
1 : 100

Copyright of this drawing is vested in Lang Architecture and must not be copied without consent.
The drawings and specifications are prepared for planning purposes only.
All dimensions are in millimeters unless noted otherwise. Dimensions taken from original survey. All dimensions to be checked on site.

KEY

- WT-01 Reclaimed Brick - To match existing
- WT-02 Existing Brick / Reused Brick from Site
- RT-01 Staffs Blue tile - To match existing
- RT-02 Staffs Blue Tiles Reused OR Reclaimed
- GT-01 Crittal / Metal framed doors
- GT-02 Double Glazed Metal window (to match existing/original)
- GT-03 Flush Profile Rooflights
- GT-04 Double glazed Metal window replacement (to match existing/original)
- GT-05 Double glazed Metal window in new location (to match existing/original)
- GT-06 Original Window repaired where practicable (with secondary glazing)
- GF-01 Replication rainwater goods

LANG ARCHITECTURE
07921842074 info@langarchitecture.co.uk

PROJECT

2-4 Silk Street, Leek

TITLE

Proposed Plans and Elevations

CLIENT

Ryan Davies

DRAWN BY CL CHECKED BY CL DATE 11/04/21

SCALE (@ A1) As indicated PROJECT NUMBER 059

DRAWING NUMBER LA-GP-0001-PL REV D