


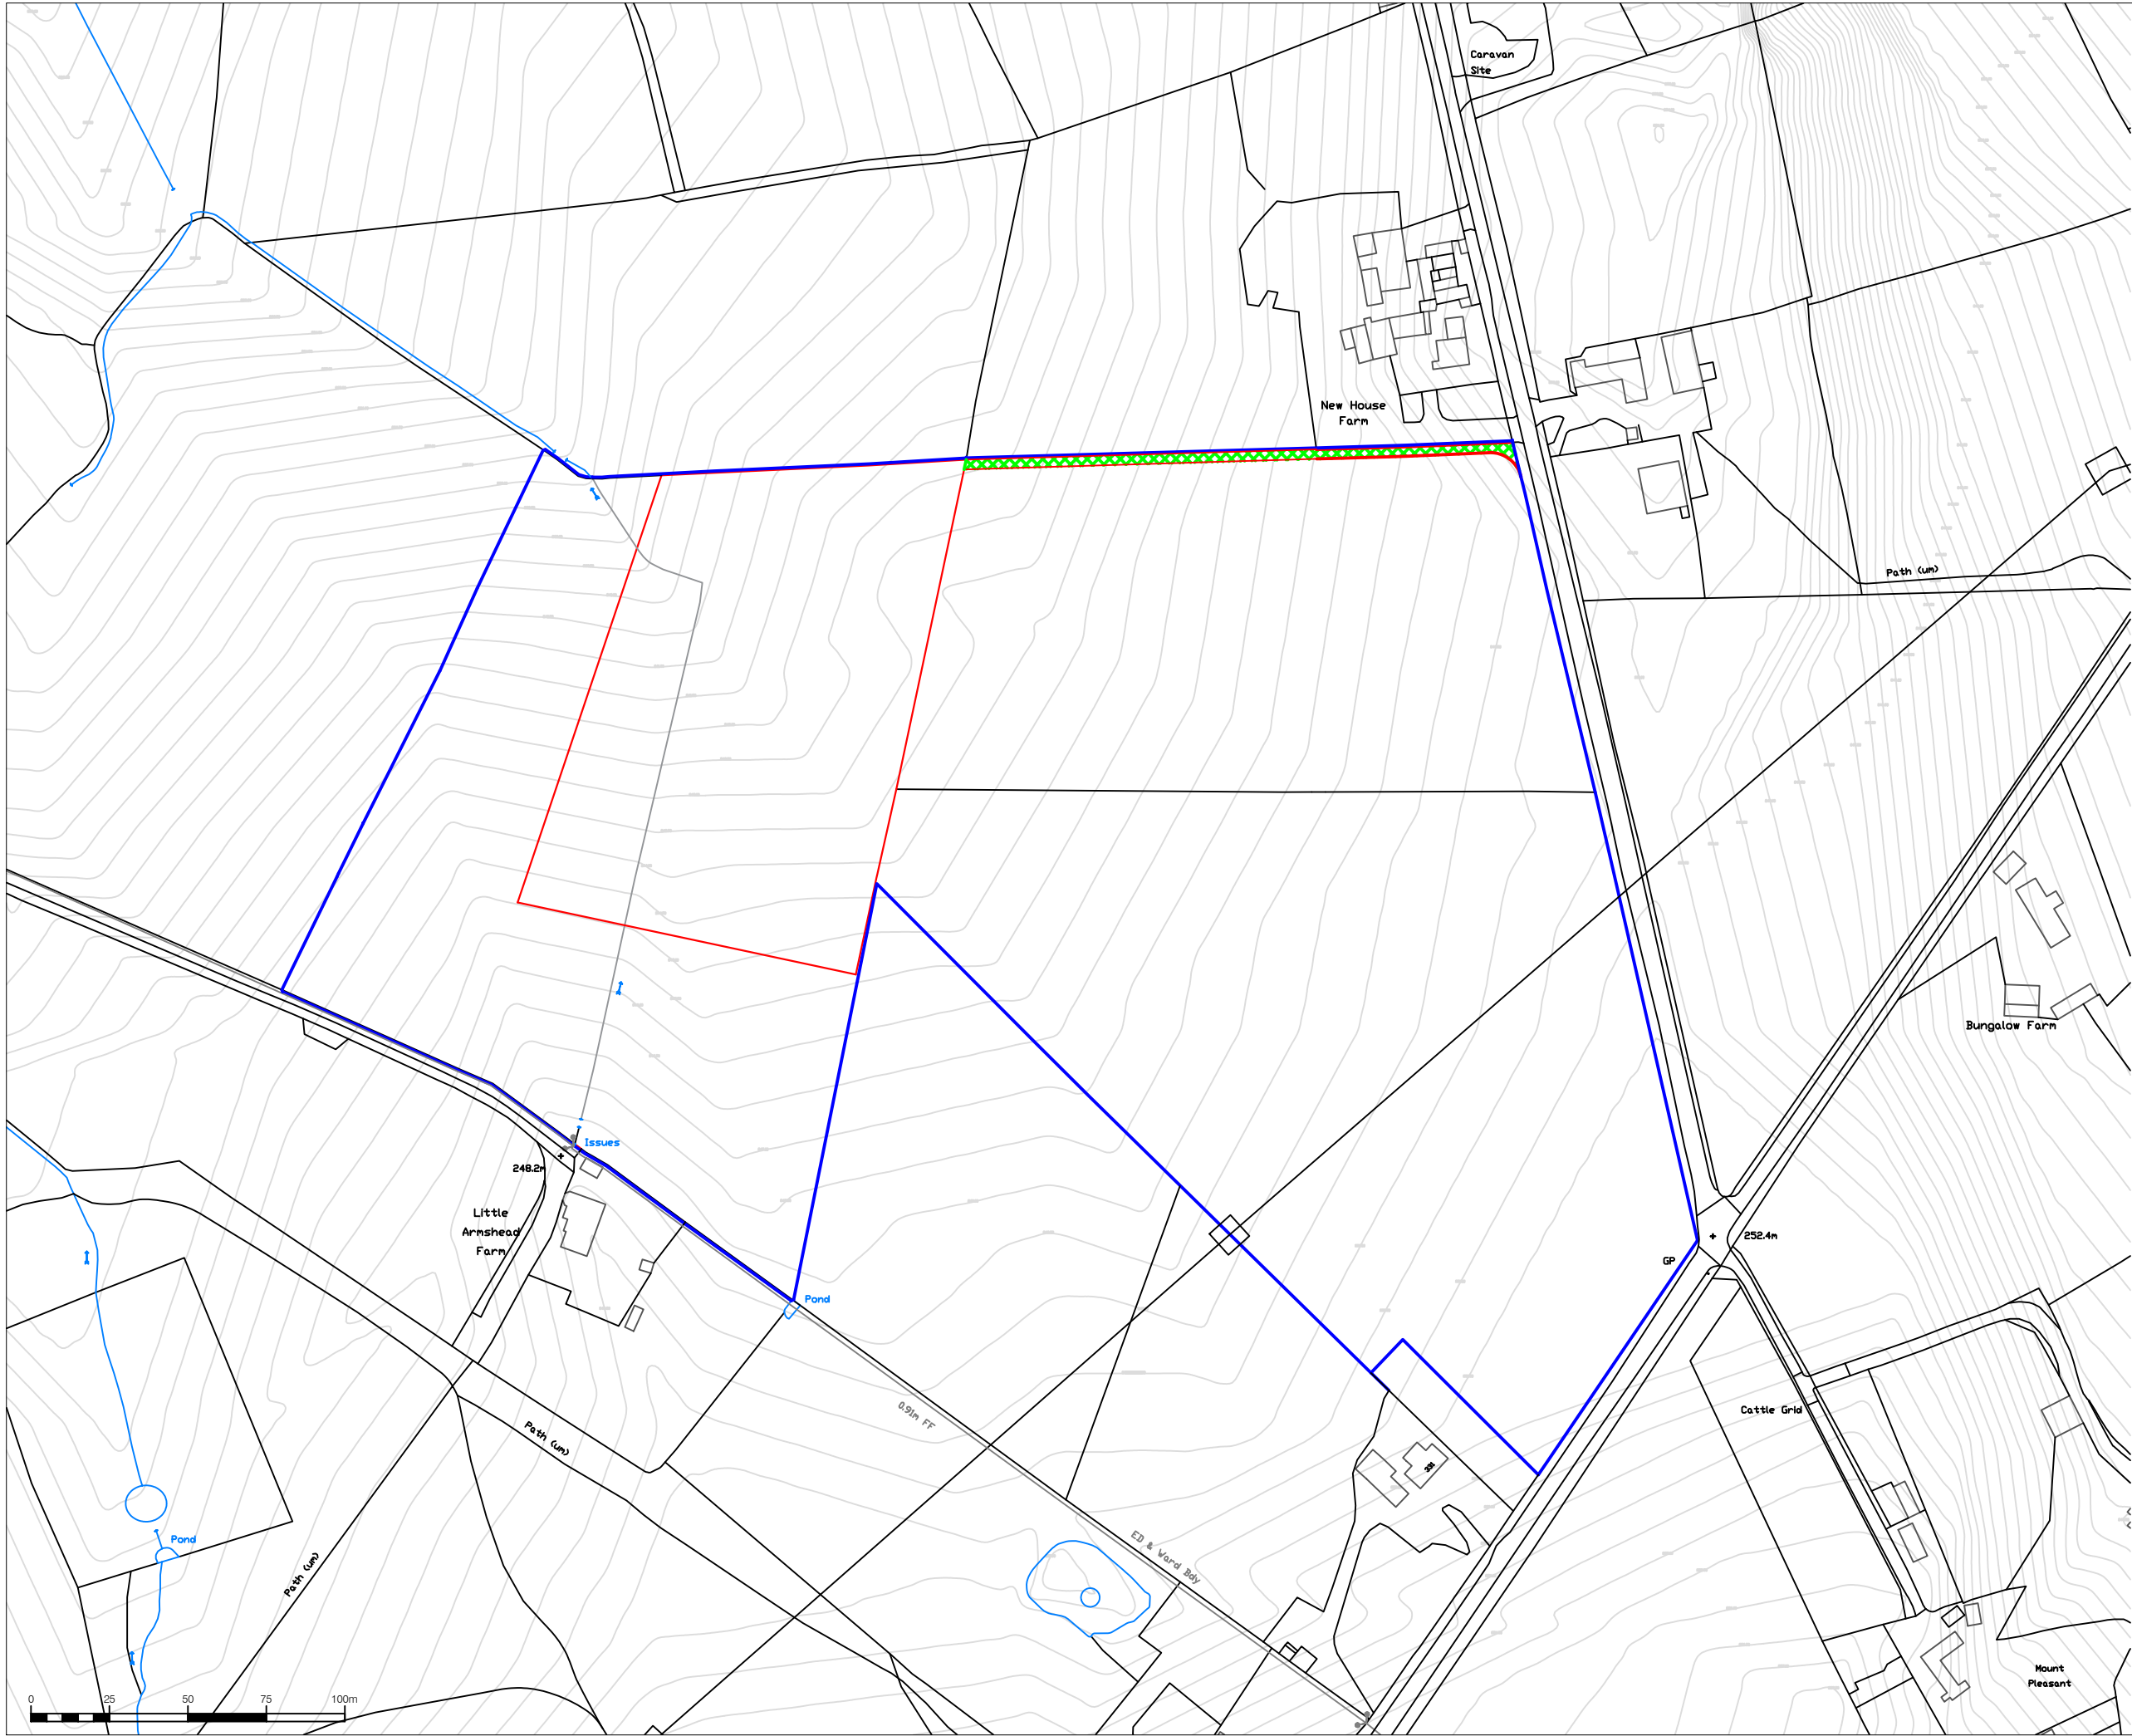

LEGEND

-  Planning Boundary
(area = 15,725m²)
-  Site access from
Bagnall Road
(length ~115m)
-  Land Ownership
Boundary

Rev. Suffix	Date	Details
SITE		
Land Adjoining New House Farm Luzlow, Bagnall, Stoke-On-Trent ST9 9JZ		
TITLE		
99MW Location Plan w/ Access Road		
DWG. No.		REV
LZL-BESS-001.4 Location		
SCALE	DATE	
1:2000 @ A3	28/02/2024	
DRAWN	STATUS	
AL	Pre-App	
 YLEM Energy Limited Edison House, Daniel Adamson Road, Salford, M50 1DT ☎ +44 (0)161 560 2222 🌐 YLEMENENERGY.COM		