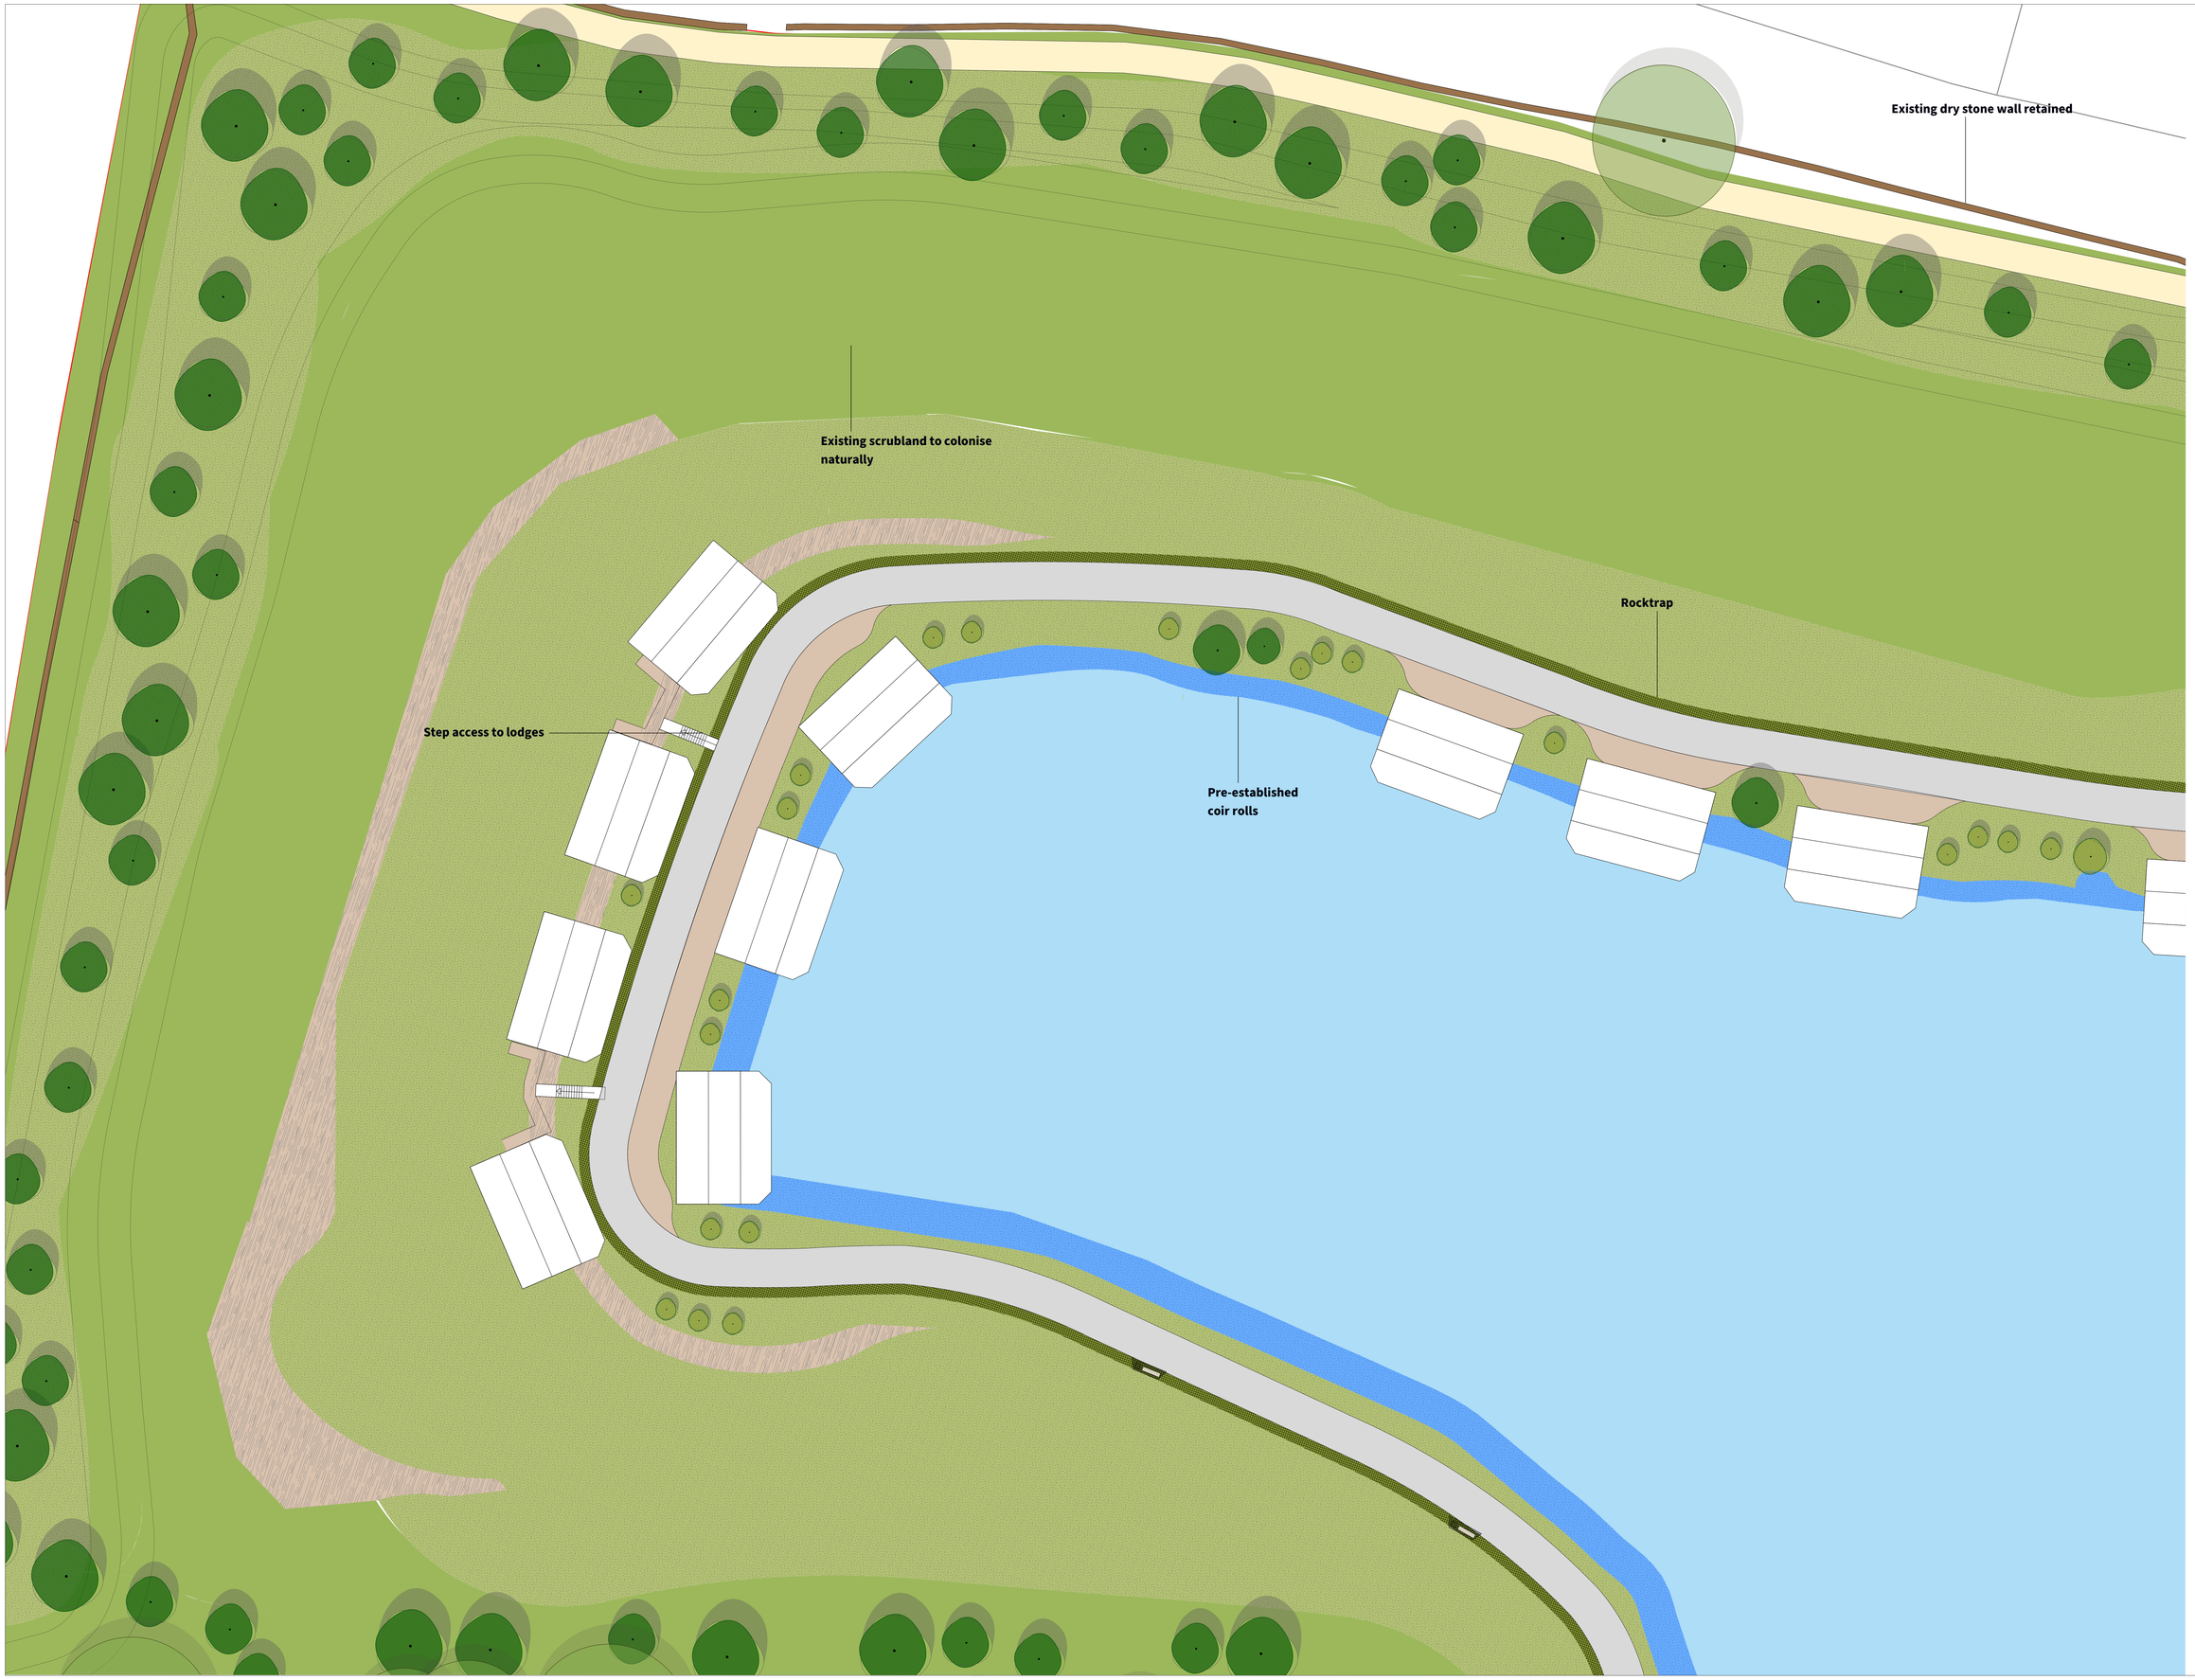


© THIS DRAWING IS COPYRIGHT PROTECTED AND MAY NOT BE REPRODUCED IN WHOLE OR PART WITHOUT WRITTEN AUTHORITY FROM THE OWNER.

**NOTES:**
1. Drawing not to be used for construction.
2. All dimensions are in millimetres unless otherwise stated.
3. This drawing must be read with the relevant detail drawings.

## HARDWORKS

### TRAFFICKED SURFACES

**Bituminous Macadam carriageway with kerbed edge (S1.1)**
- **Product** - Hot rolled Asphalt (HRA)
- **Finish** - Aggregate surface course TBC
- **Colour** - Black
- **Size** - N/A
- **Other** - Constrained with half-battered road kerb (K1)
- **Supplier** - Tarmac or equal and approved

**Bituminous Macadam carriageway with flush kerb edge (S1.2)**
- **Product** - Hot rolled Asphalt (HRA)
- **Finish** - Aggregate surface course TBC
- **Colour** - Black
- **Size** - N/A
- **Other** - Flush concrete kerb to edge (K4)
- **Supplier** - Tarmac or equal and approved

**Grasscrete (S7)**
- **Product** - Grasscrete (pre-cast concrete)
- **Finish** - N/A
- **Colour** - Natural
- **Size** - Modular system
- **Supplier** Grasscrete or equal and approved

**Granite setts (S6)**
- **Product** - Granite Setts
- **Finish** - Sawn, tumbled
- **Colour** - Magma
- **Size** - 200 W x 100 L
- **Supplier** - Marbustic/ Inertis/ Jape or similar approved

**Unbound gravel (S4)**
- **Product** - Driveway gravel
- **Finish** - N/A
- **Colour** - Golden Pea/Brittany Bronze
- **Size** - 5mm aggregate
- **Other** - Laid on gravel retention grid to manufactures recommendations

### SOFTWORKS

**Existing vegetation to be retained**
- **Detail** - Refer to planting palette document 1088.4-PLA-XX-DR-LP-L-2001

**Heathland edge mix**
- **Detail** - Refer to planting palette document 1088.4-PLA-XX-DR-LP-L-2001

**Area to colonise naturally**
- **Detail** - Refer to planting palette document 1088.4-PLA-XX-XX-SP-L-2001

**Grassland**
- **Detail** - Refer to planting palette document 1088.4-PLA-XX-DR-LP-L-2001

**Grassland with wildflowers**
- **Detail** - Refer to planting palette document 1088.4-PLA-XX-DR-LP-L-2001

**Scrub planting**
- **Detail** - Refer to planting palette document 1088.4-PLA-XX-DR-LP-L-2001

**Aquatic planting**
- **Detail** - Refer to planting palette document 1088.4-PLA-XX-XX-SP-L-2001

**Pre-established coir rolls**
- **Detail** - Refer to planting palette document 1088.4-PLA-XX-DR-LP-L-2001

**Native hedge**
- **Detail** - Refer to planting palette document 1088.4-PLA-XX-DR-LP-L-2001

### TREE PLANTING

**Existing Tree Planting**
- **Detail** - Refer to planting palette document PL1088.4-ID-302 Planting palette

**Proposed Tree Planting**
- **Detail** - Refer to planting palette document PL1088.4-ID-303 Planting palette

### OTHER ITEMS

**Exposed Rock Face**
- **Detail** - Existing and proposed, subject to engineer's design

**Lodges**
Refer to Architects details

**Post and Wire fence**
- To run adjacent to the rock face edge

**Rock Trap**
- To run adjacent to the bottom of the rock edge

**Application Boundary**

| Revision | Date | Description | Drawn | Apprvd. |
|---|---|---|---|---|
| S1-P04 | 04.01.21 | Planning updates | BM | MI |
| S1-P03 | 15.07.20 | Planning Updates | BM | MI |
| S1-P02 | 30.04.20 | GA Update | BM | MI |
| S1-P01 | 15.10.19 | Planning | BM | MI |

**Planit I.E. Limited**
**E:** info@planit-ie.com **W:** planit-ie.com
**MANCHESTER**
2 Back Grafton St., Altrincham, WA14 1DY
T: 0161 928 9281
**LONDON**
Unit 6 Waterside, 44-48 Wharf Road, London, N1 7UX
T: 0207 253 5678
**LIVERPOOL**
Tempest 5.3, 12 Tithebarn Street, Liverpool, L2 2DT
T: 0151 363 1230

**Client** Laver Leisure (Oakamoor) Limited

**Project** Moneystone Quarry

**Drg Title** Detail Area 3 - Q3 Lodges - Water's Edge

| Created on | Created by | Approved by |
|---|---|---|
| 01.10.18 | MI | GB |

| Scale | Size | Workstage |
|---|---|---|
| 1:200 | A0 | Planning |

| Drg No. | Suitability | Revision |
|---|---|---|
| 1088.4-PLA-00-XX-DR-L-8003 | S1 | P04 |

© Planit I.E. Limited