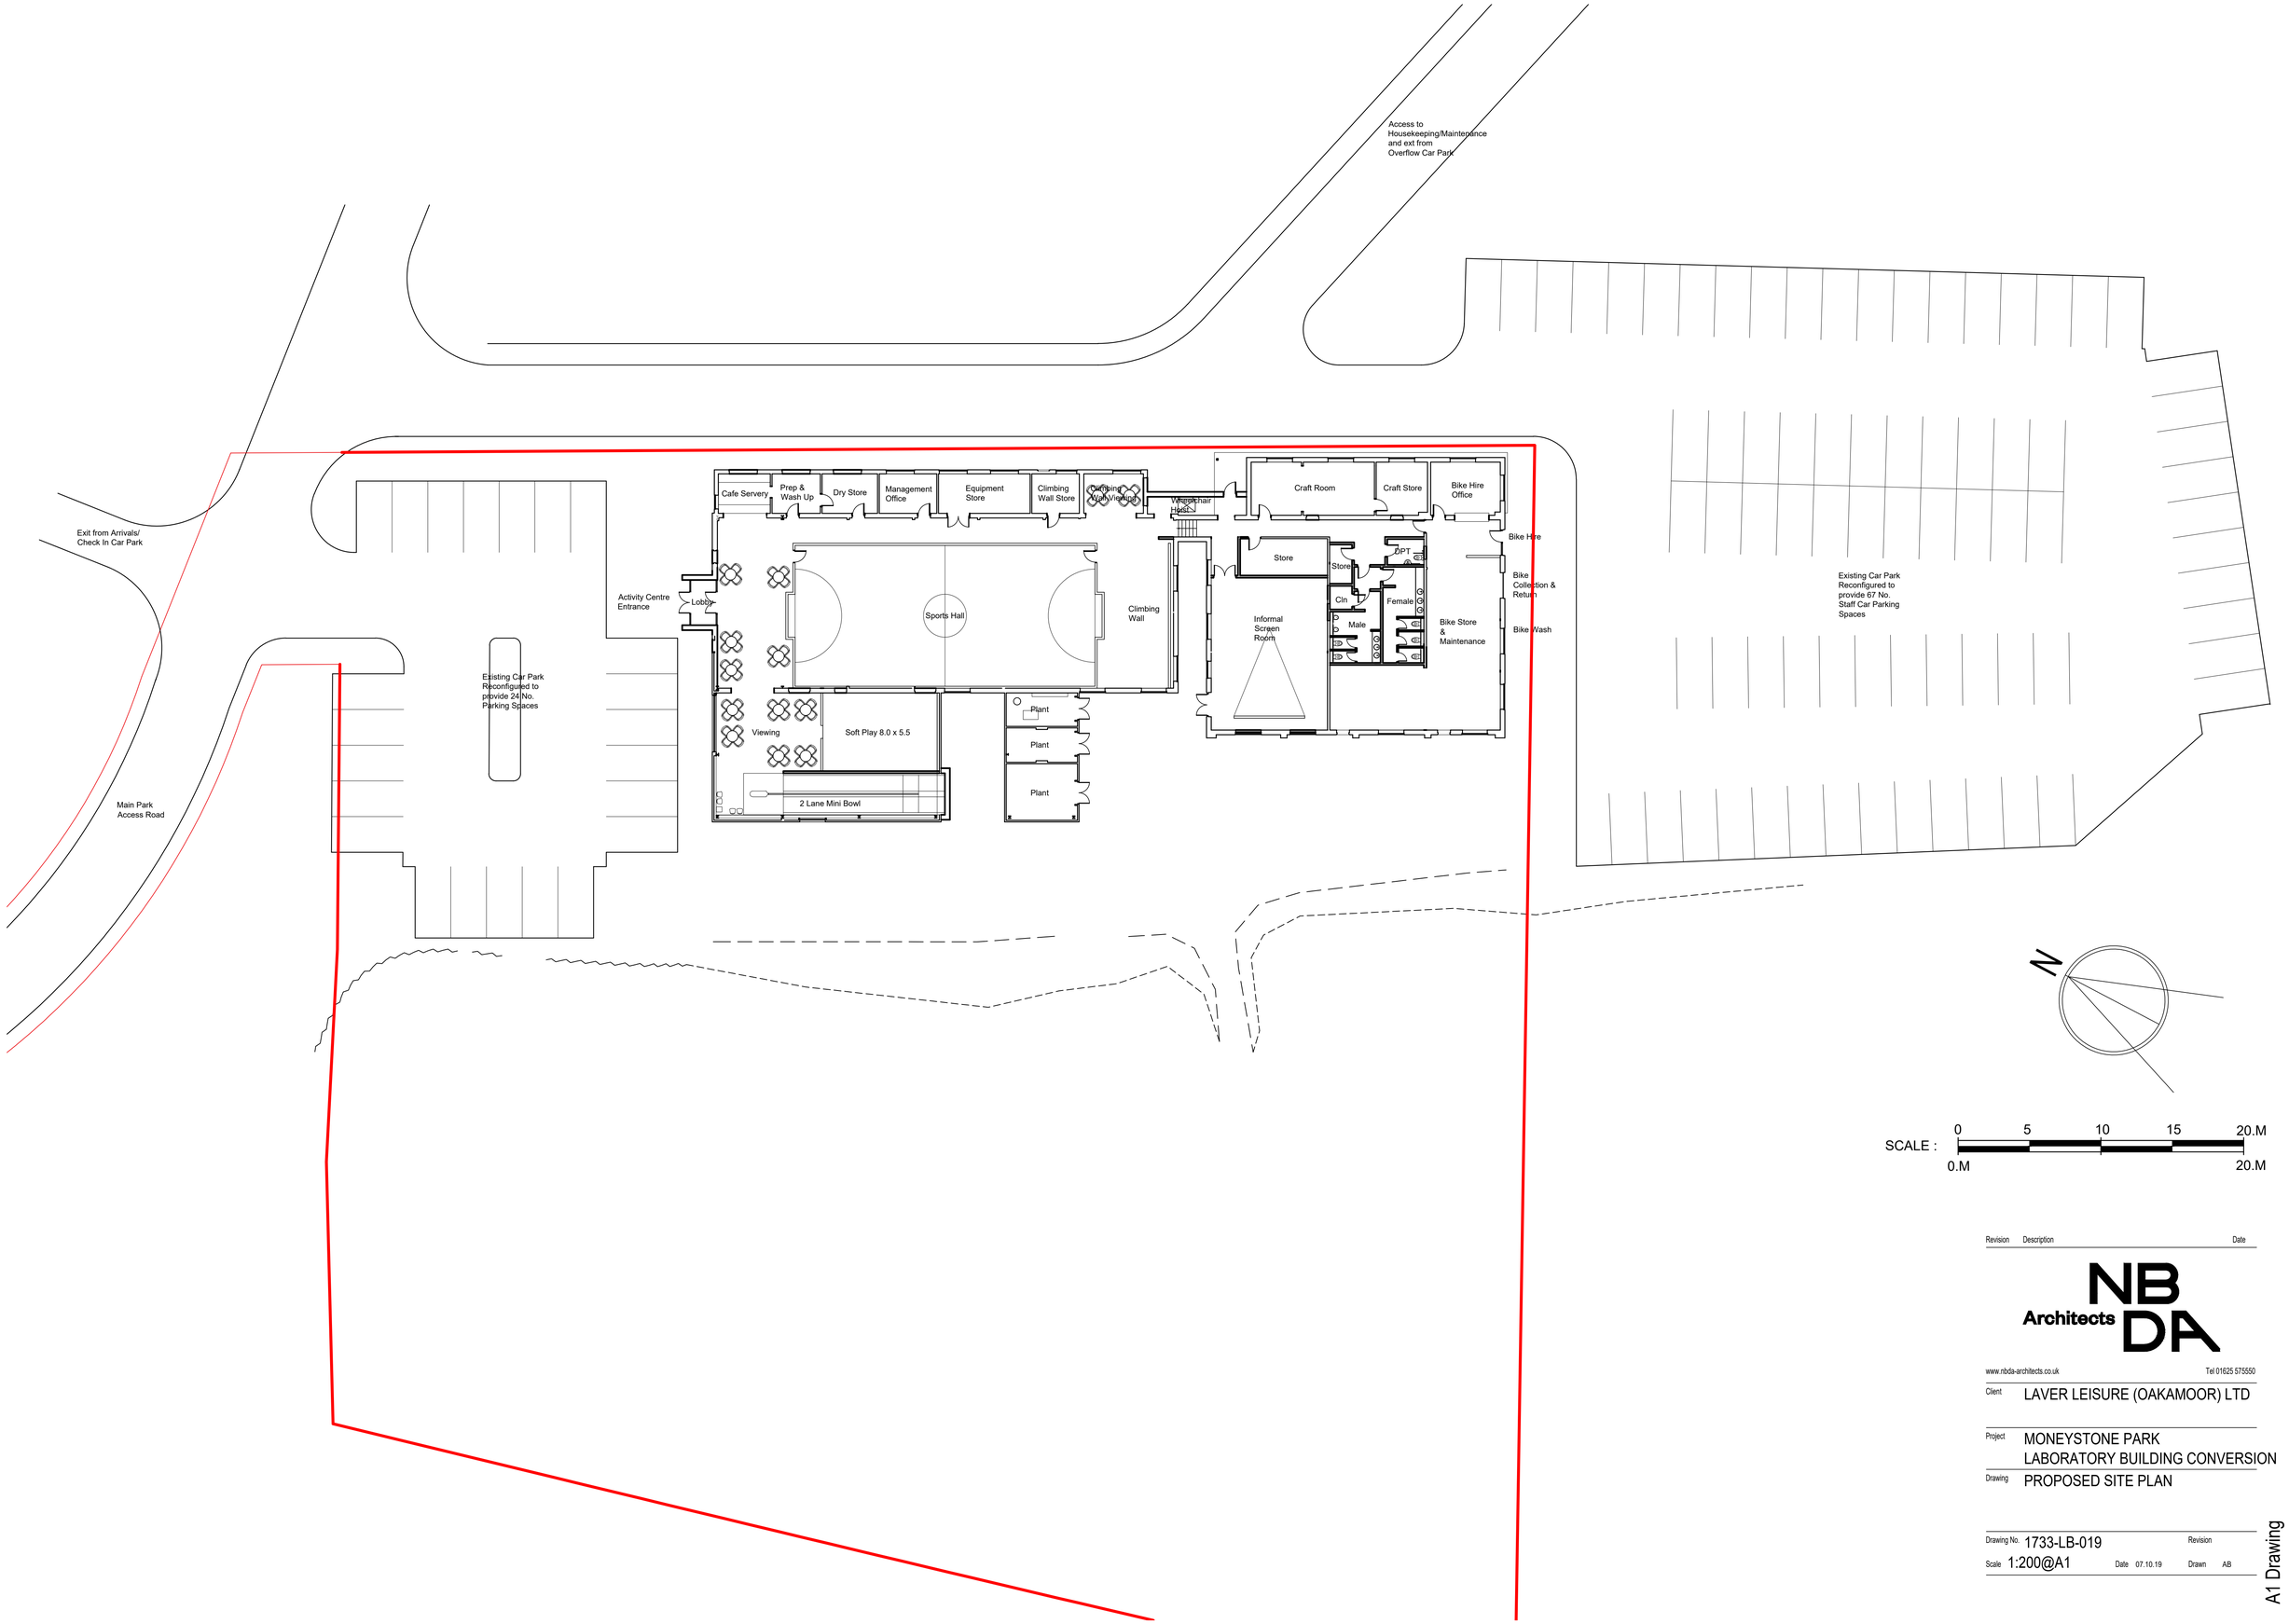

Revision	Description	Date

NB DA Architects

www.nbda-architects.co.uk Tel 01625 575550

Client LAVER LEISURE (OAKAMOOR) LTD

Project MONEYSTONE PARK
LABORATORY BUILDING CONVERSION

Drawing PROPOSED SITE PLAN

Drawing No. 1733-LB-019 Revision

Scale 1:200@A1 Date 07.10.19 Drawn AB

A1 Drawing