






Front Elevation 1:50

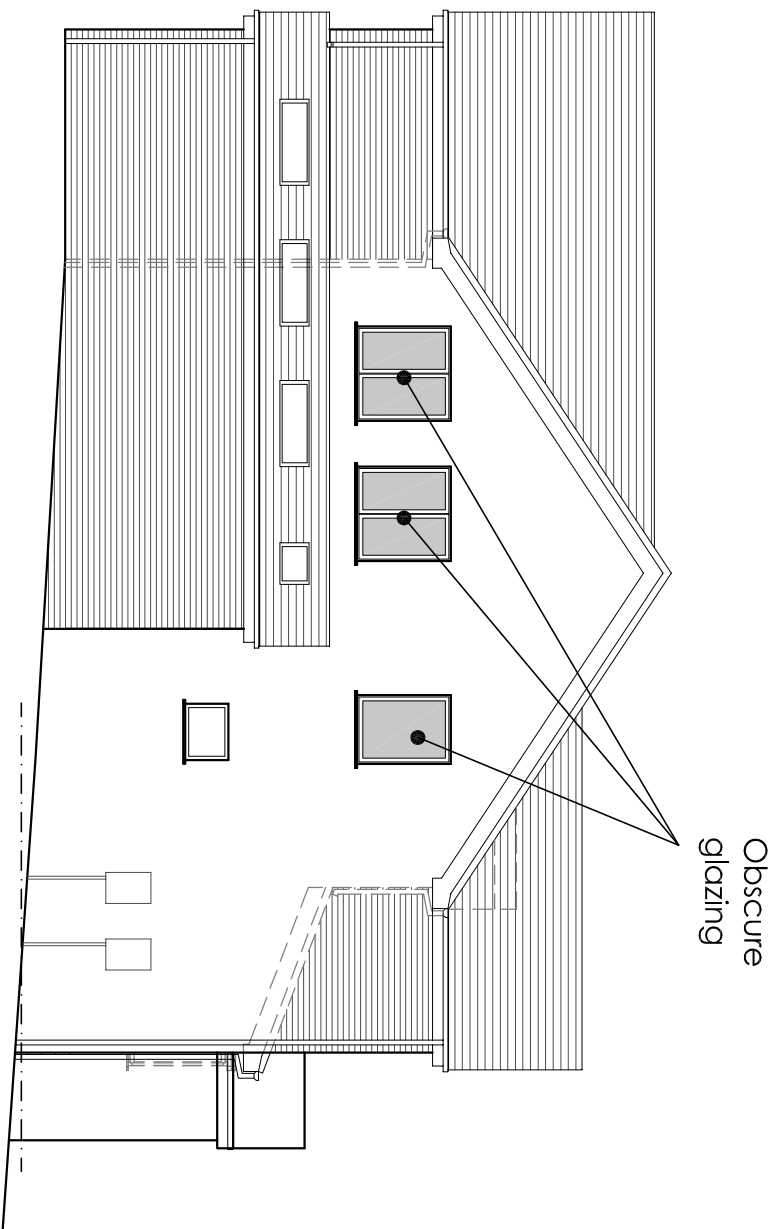



Side Elevation 1:100

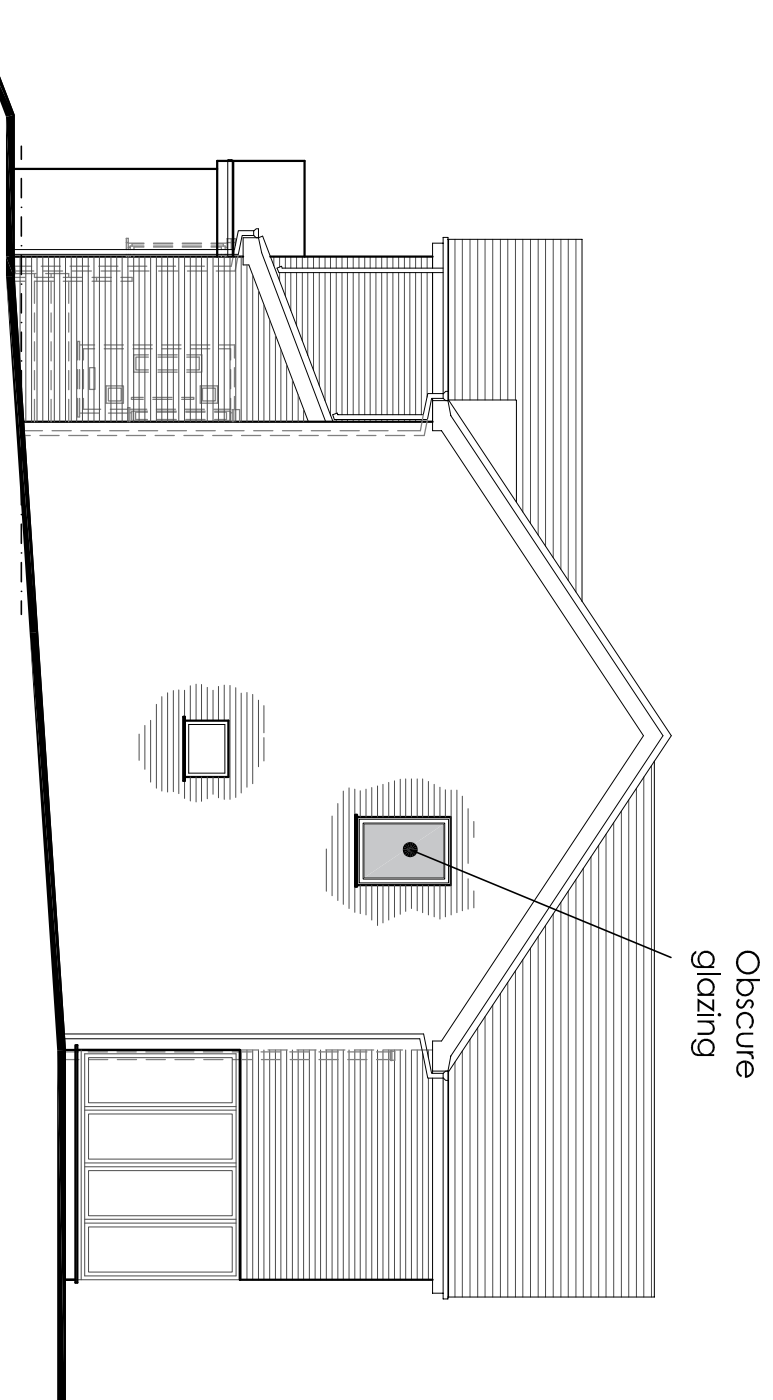


Side Elevation 1:100

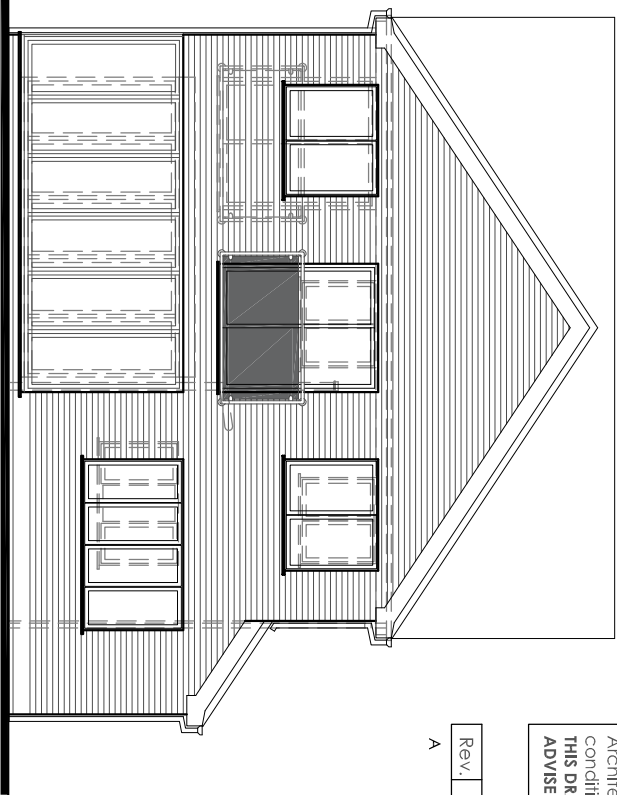


Rear Elevation 1:100

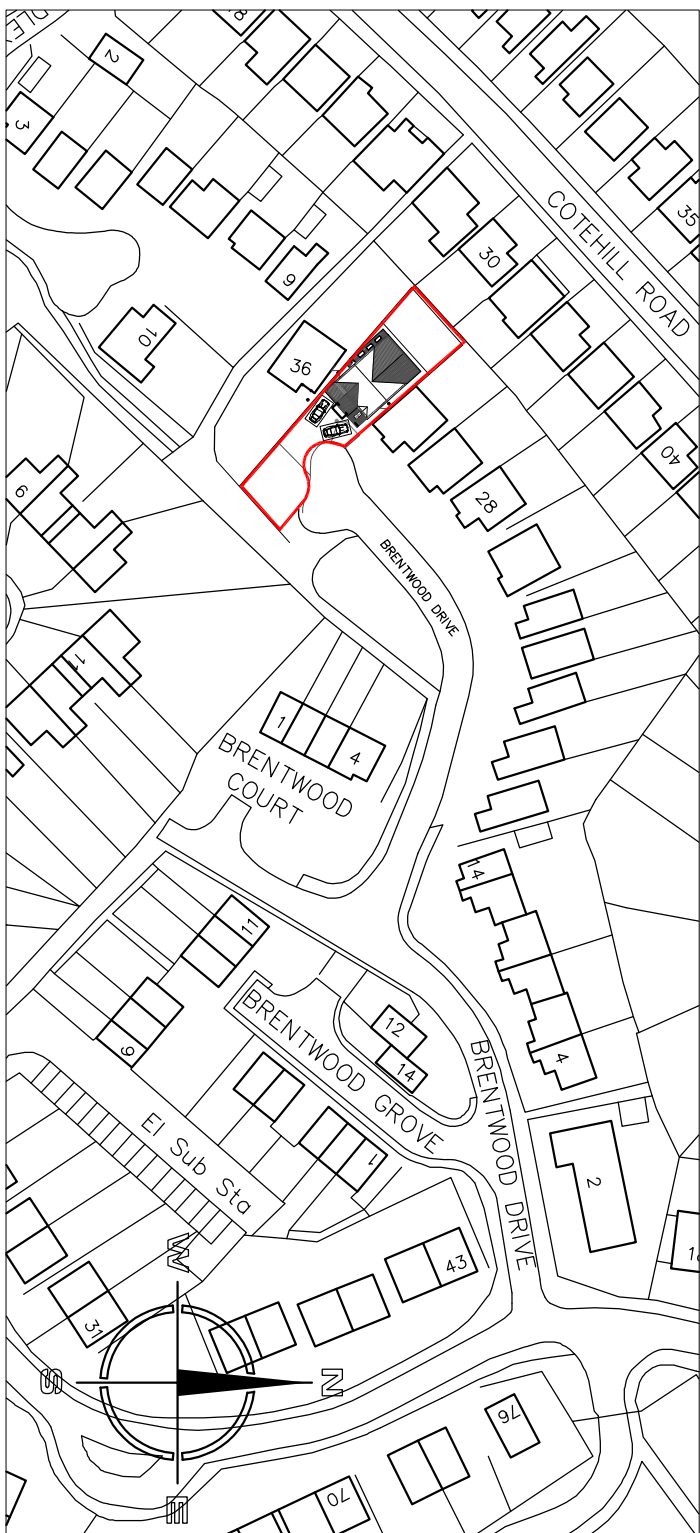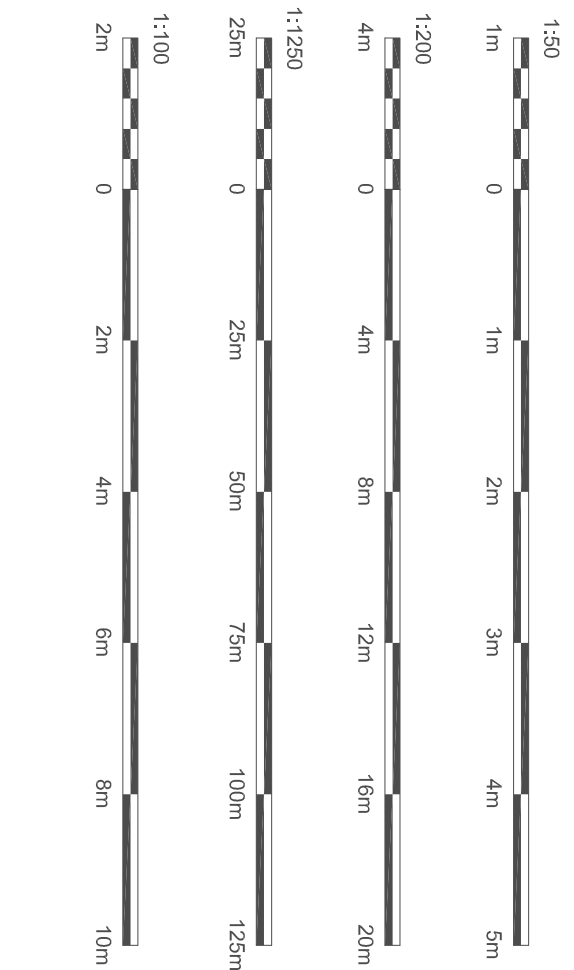


Site Location Plan 1:1250

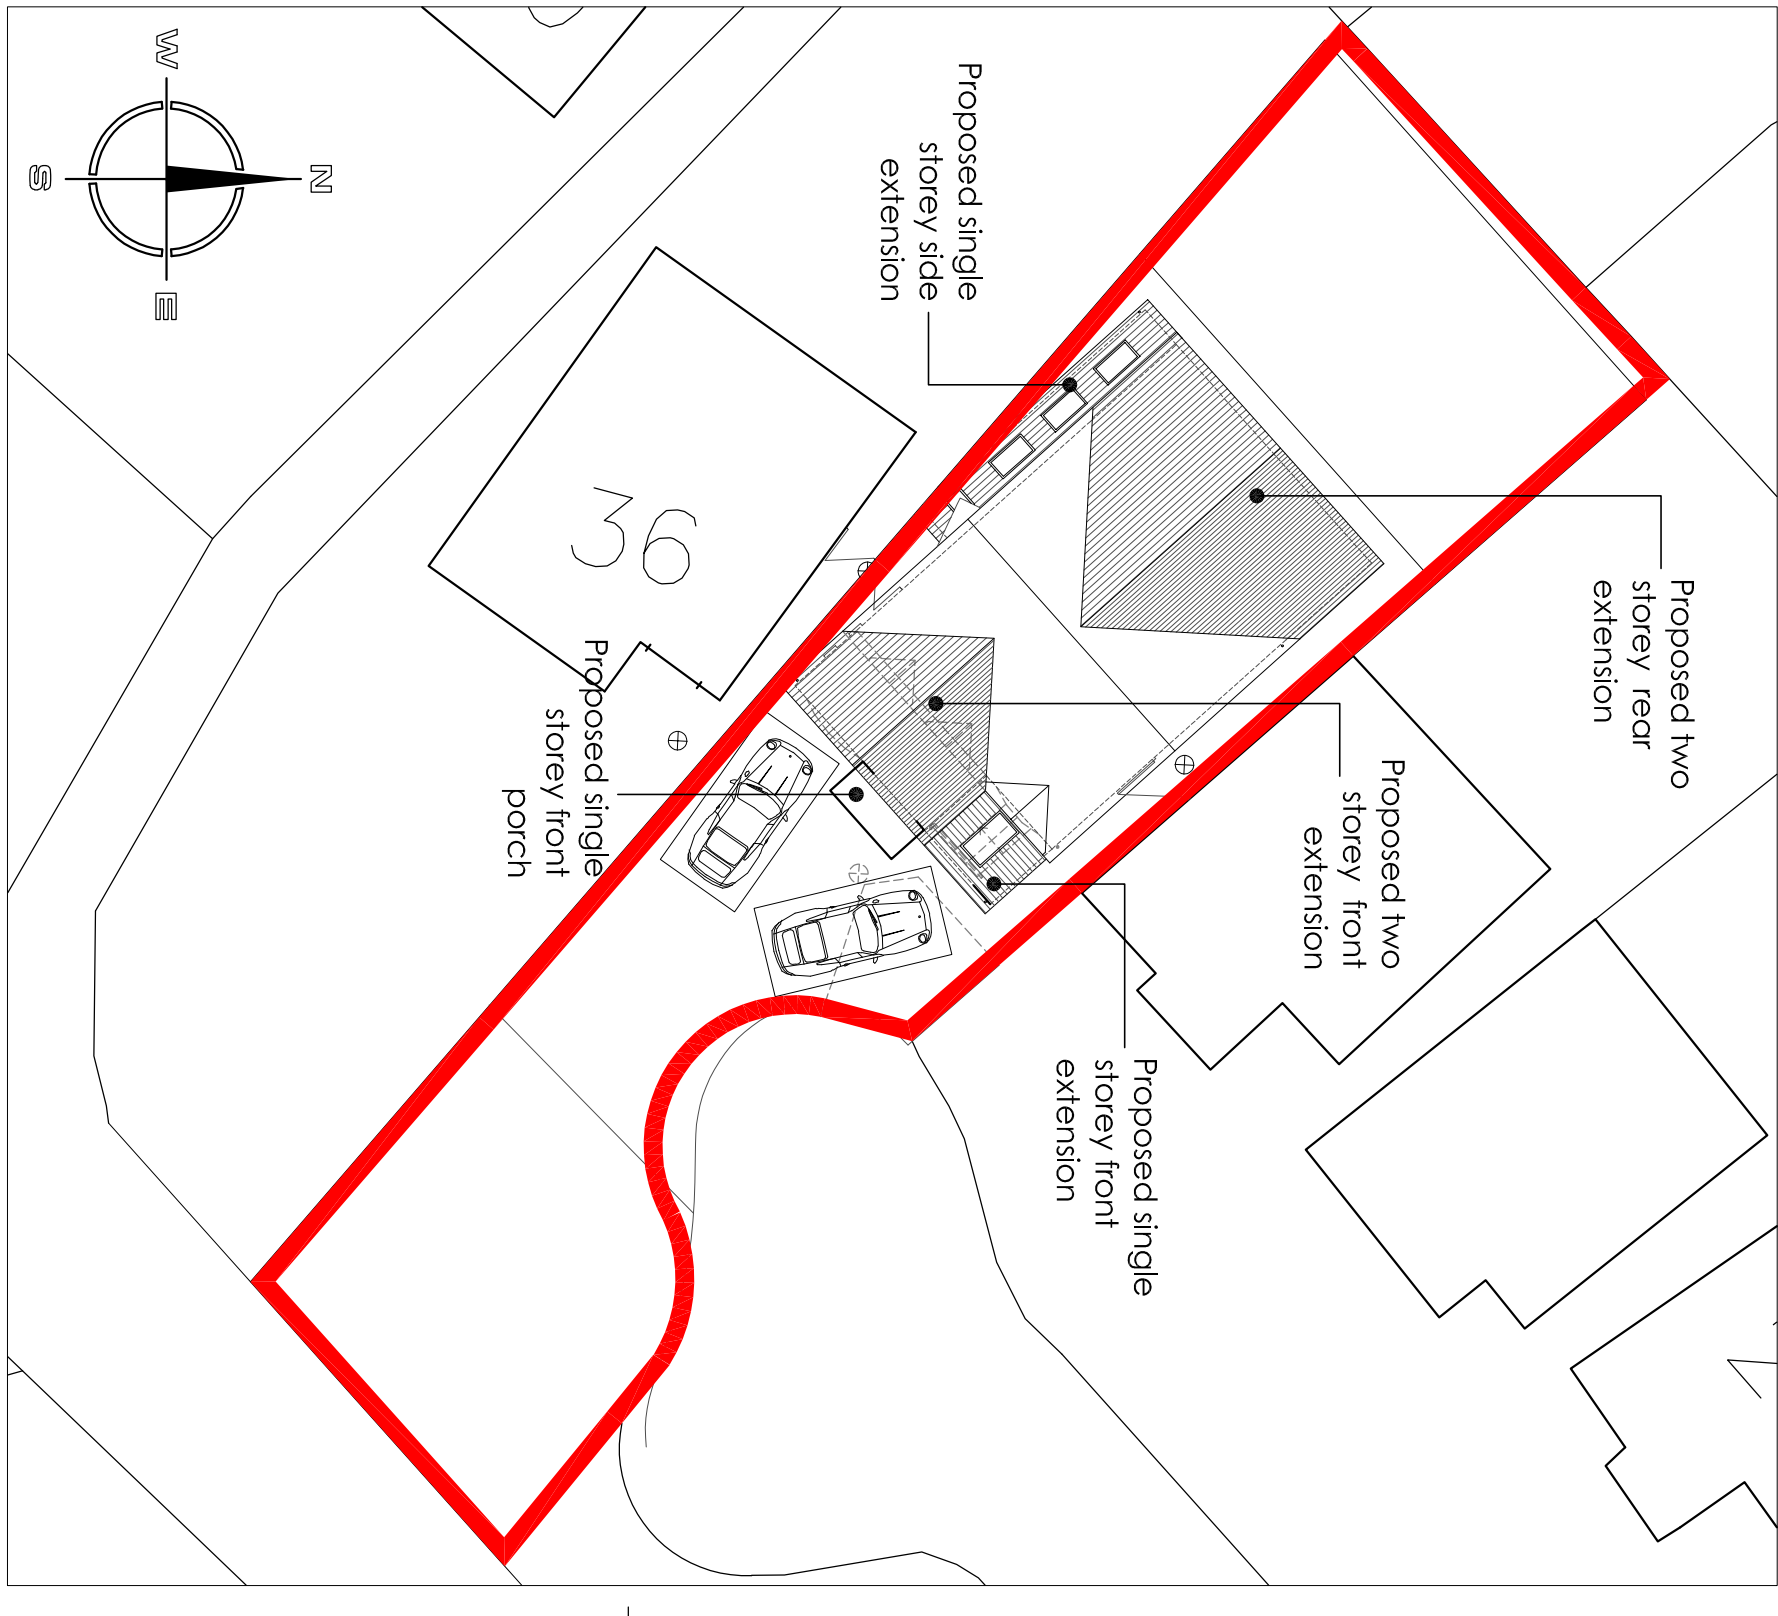


Site Plan 1:200

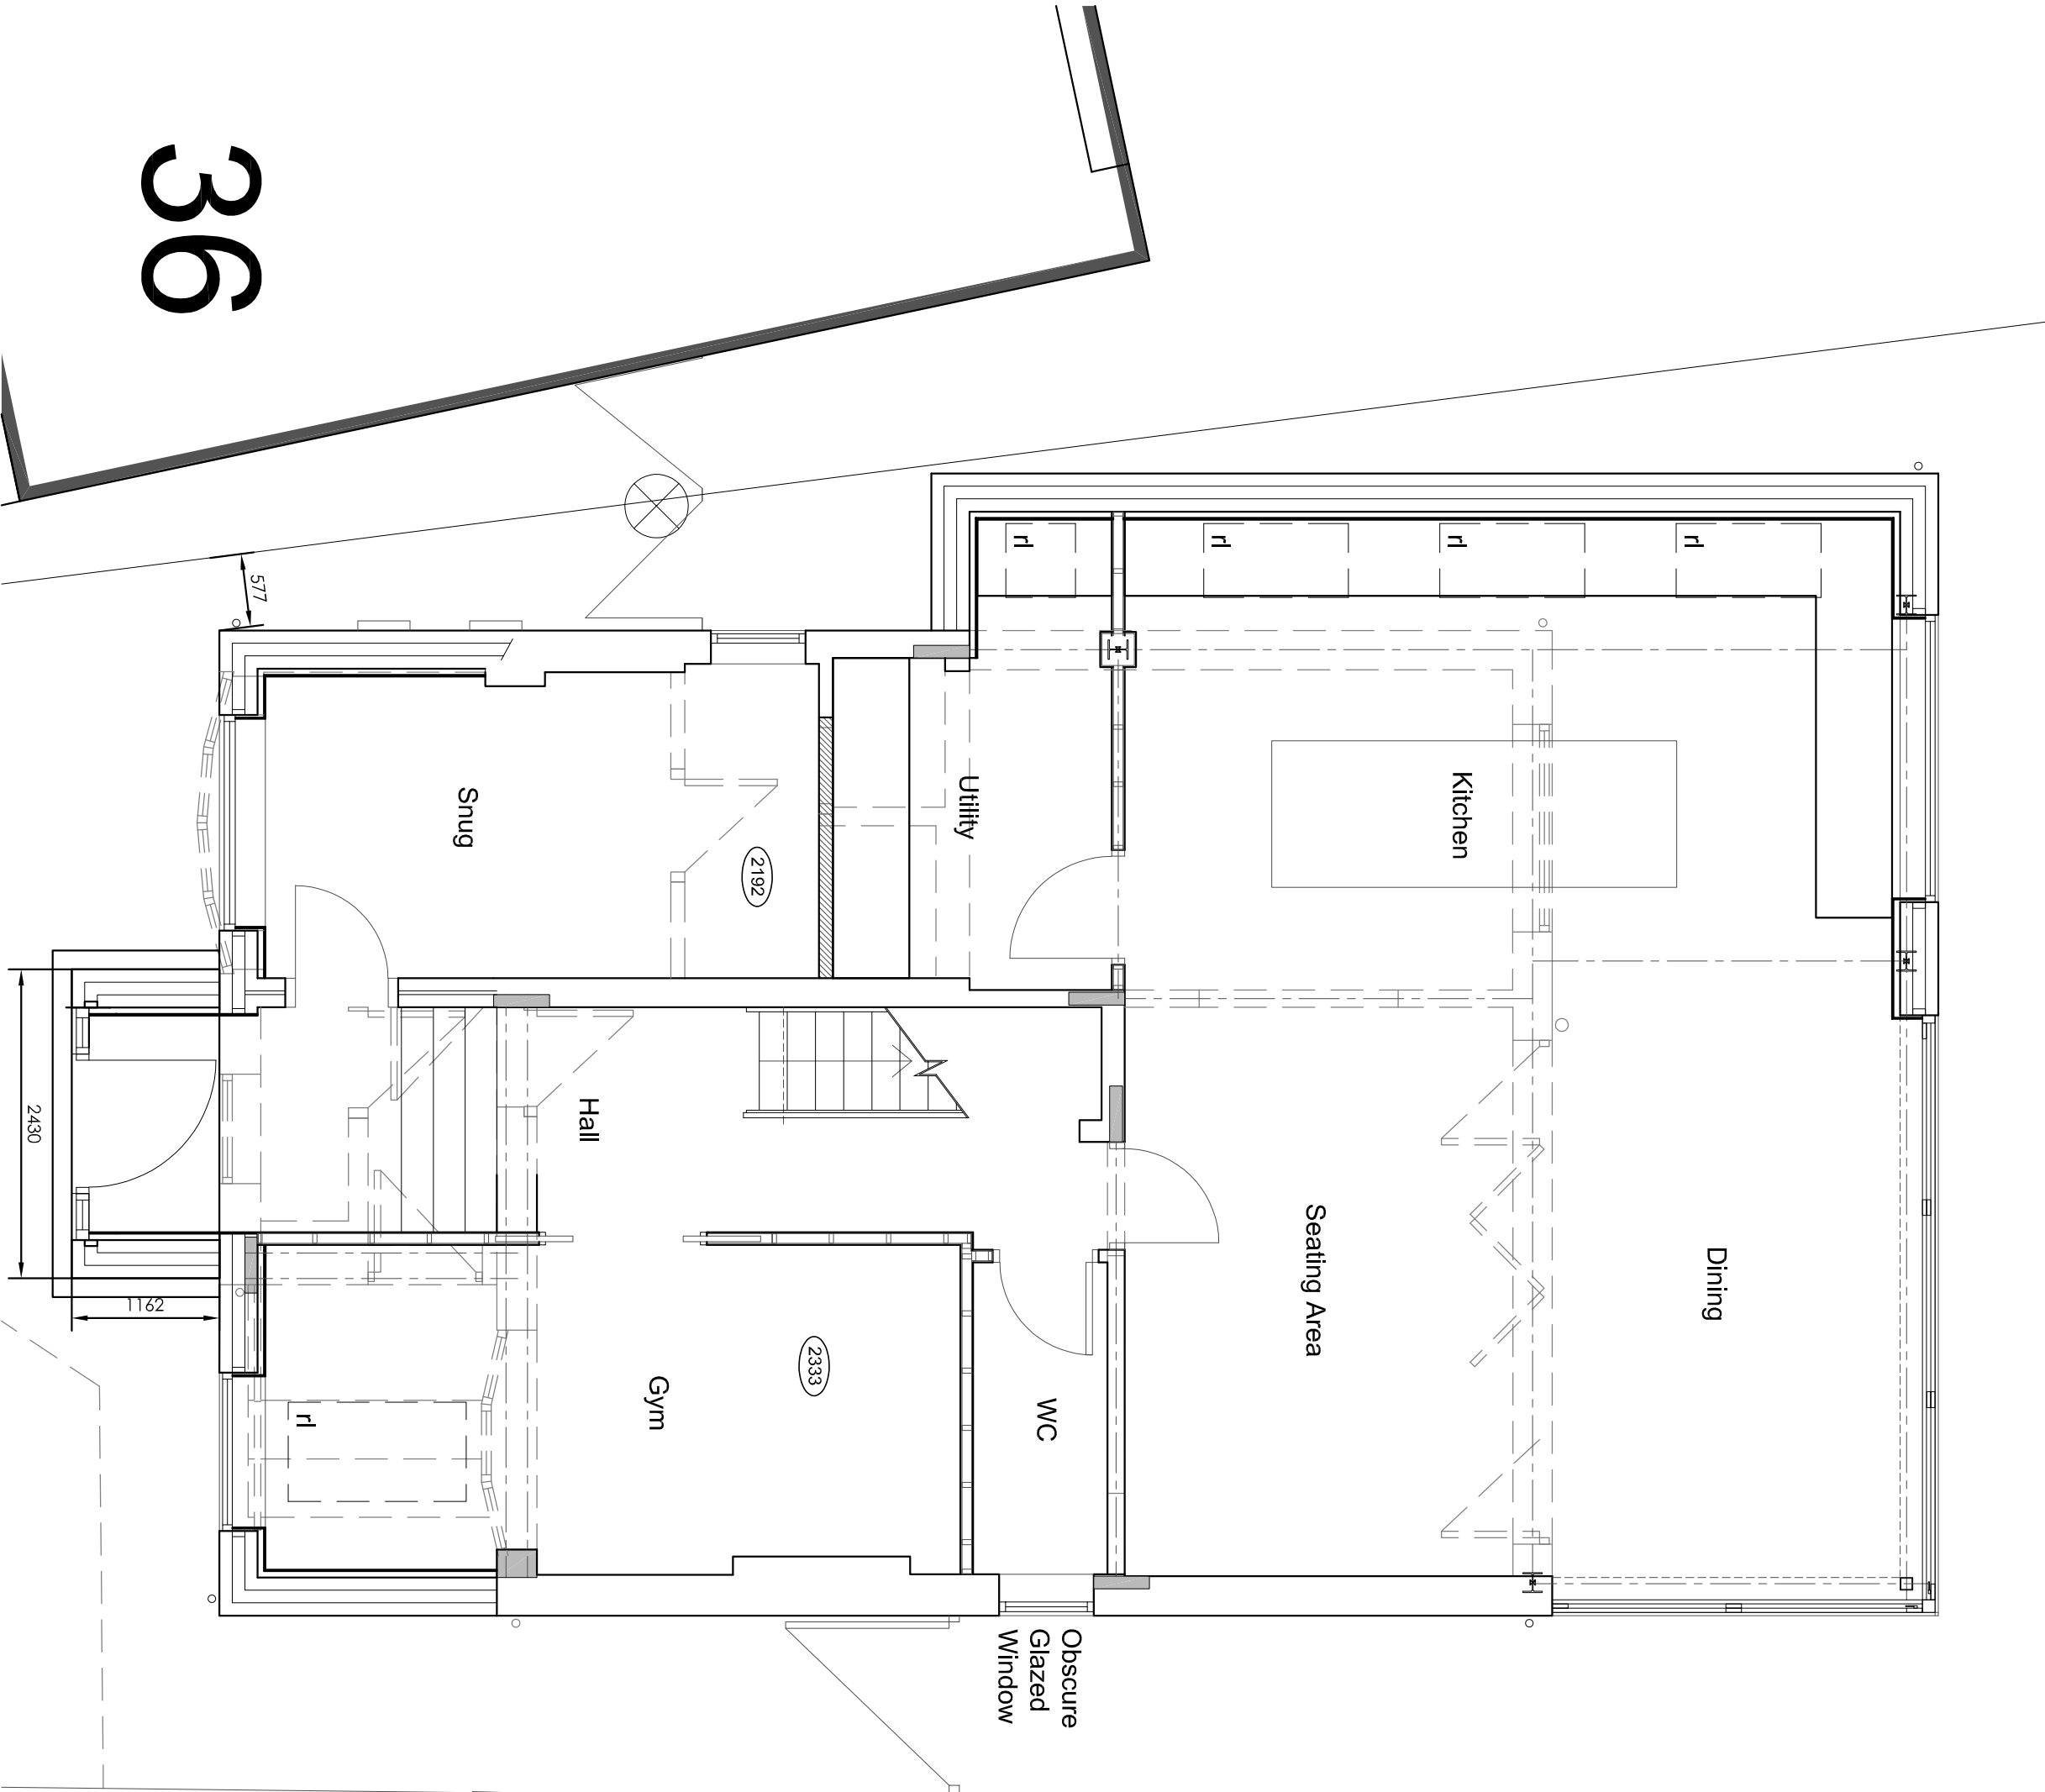

Ground Floor Plan 1:50

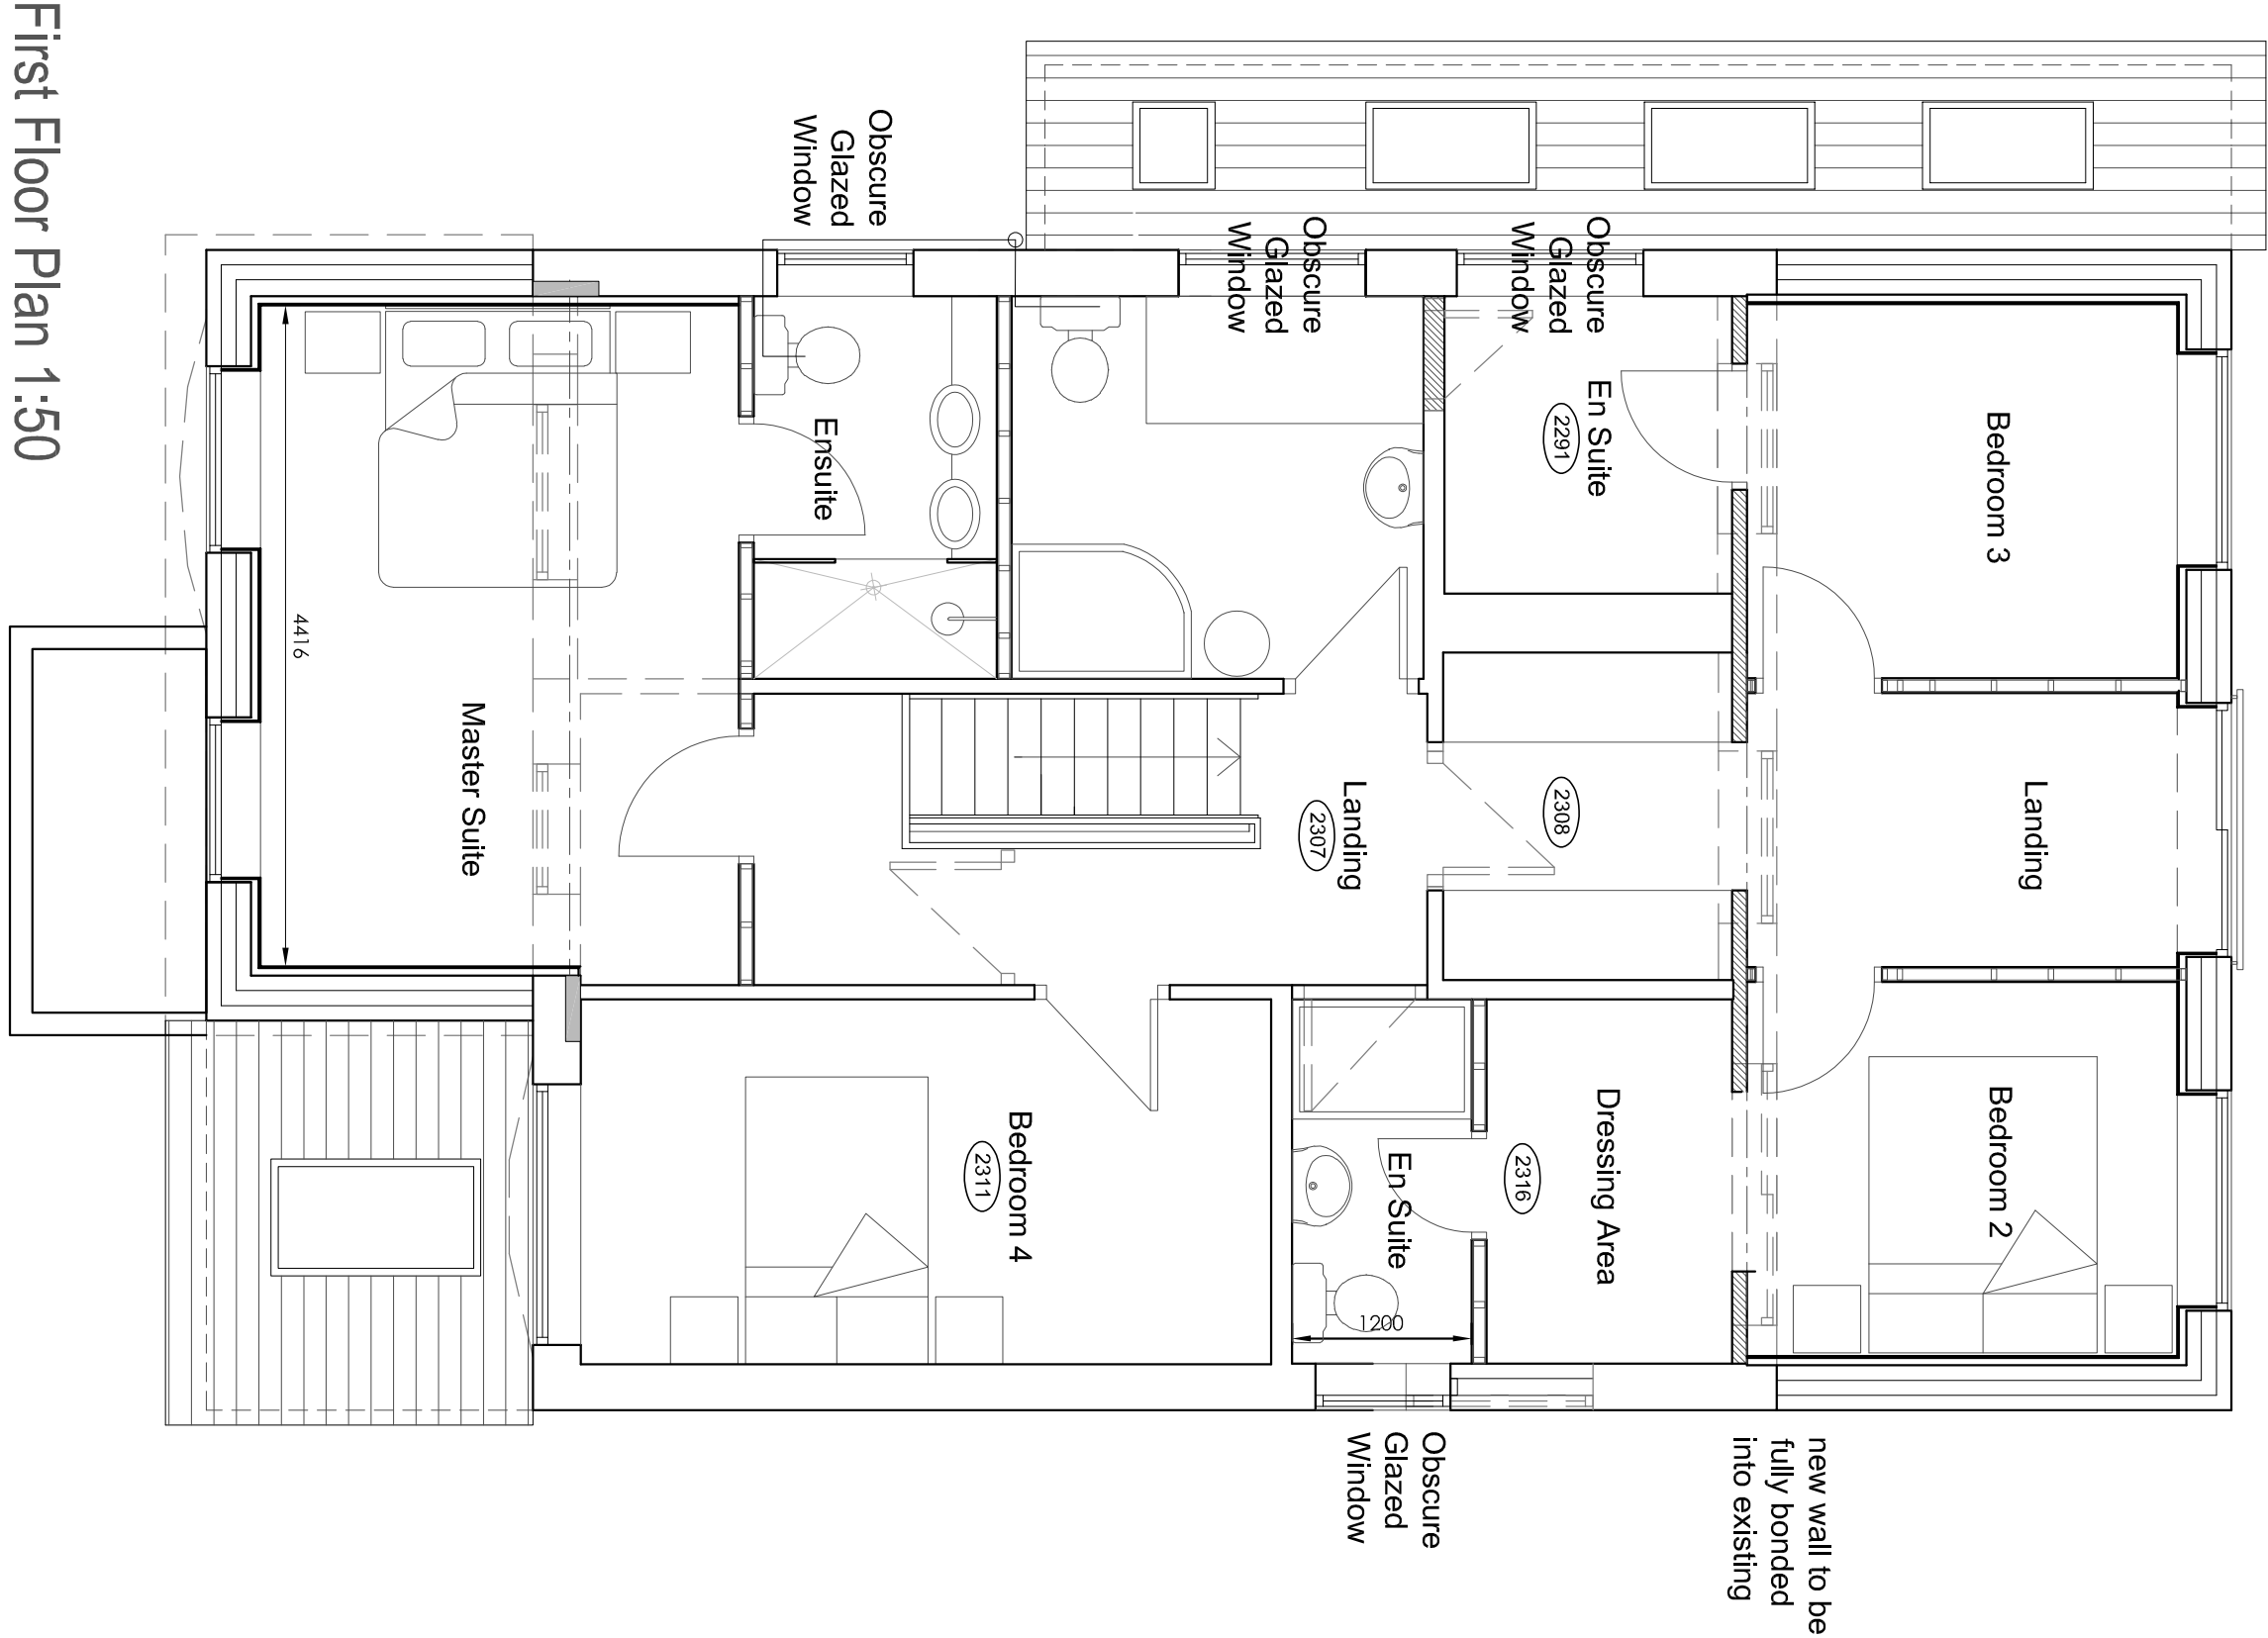

First Floor Plan 1:50

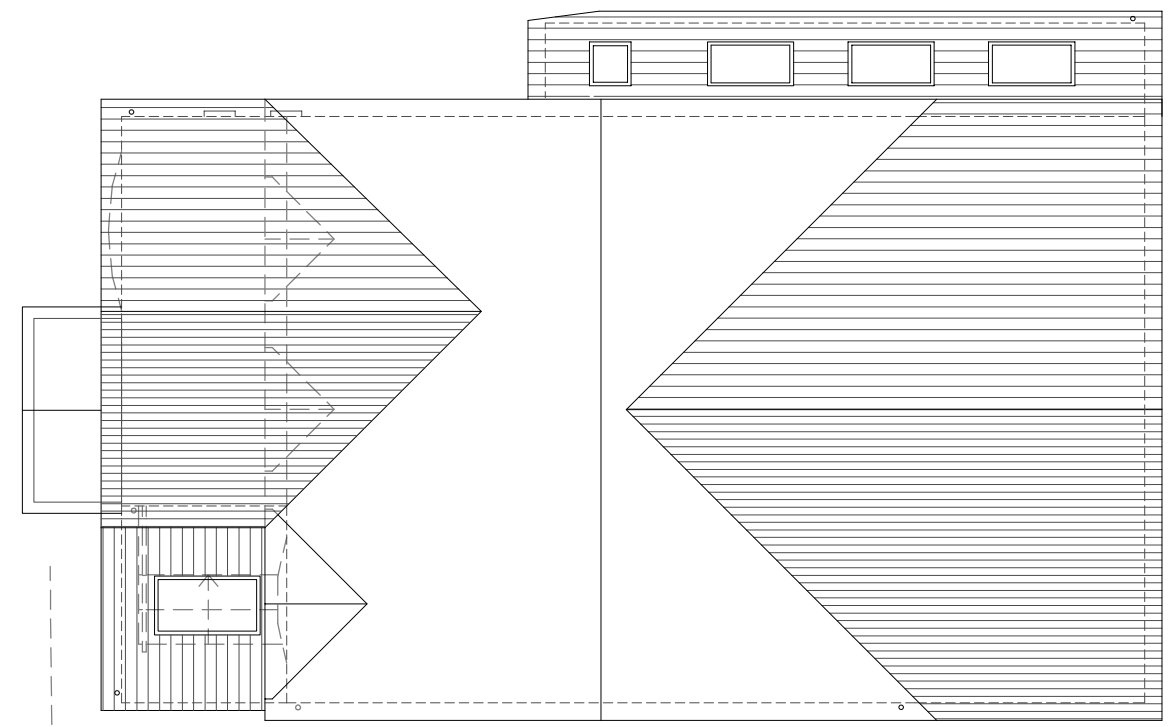

Roof Plan 1:100

Copyright of this drawing is vested in the Architect and it must not be copied or reproduced without consent. All construction must wait the site and be responsible for taking and checking all dimensions relative to the work. Hewitt&Carr Architects Ltd is not responsible for any mistakes or omissions. The drawings are provided on the basis of the information provided and the client is advised to check all dimensions with the architect prior to construction.

Rev	Drawn	Comments	Date
A	BVC	Amendment to block	12/06/2024

Hewitt&Carr Architects
A. Design&Architects 117-119 Leek Road, Cheddle, ST10 1JE
T. 01307 515889
E. enquiries@hccarchitects.co.uk
W. www.hccarchitects.co.uk

Client
Mr & Mrs A Hewitt

Project
Proposed extension at 34 Brentwood Drive, Werrington, Stoke-on-Trent

Title
Proposed Floor Plans and Site Plan

Drawn
PLANNING
Date
March 2024
Scale @A1 As Stated
Checked
MJC

Project No.
01018 PL(0)31

Rev
A