


19 WHR BLOCK PLAN

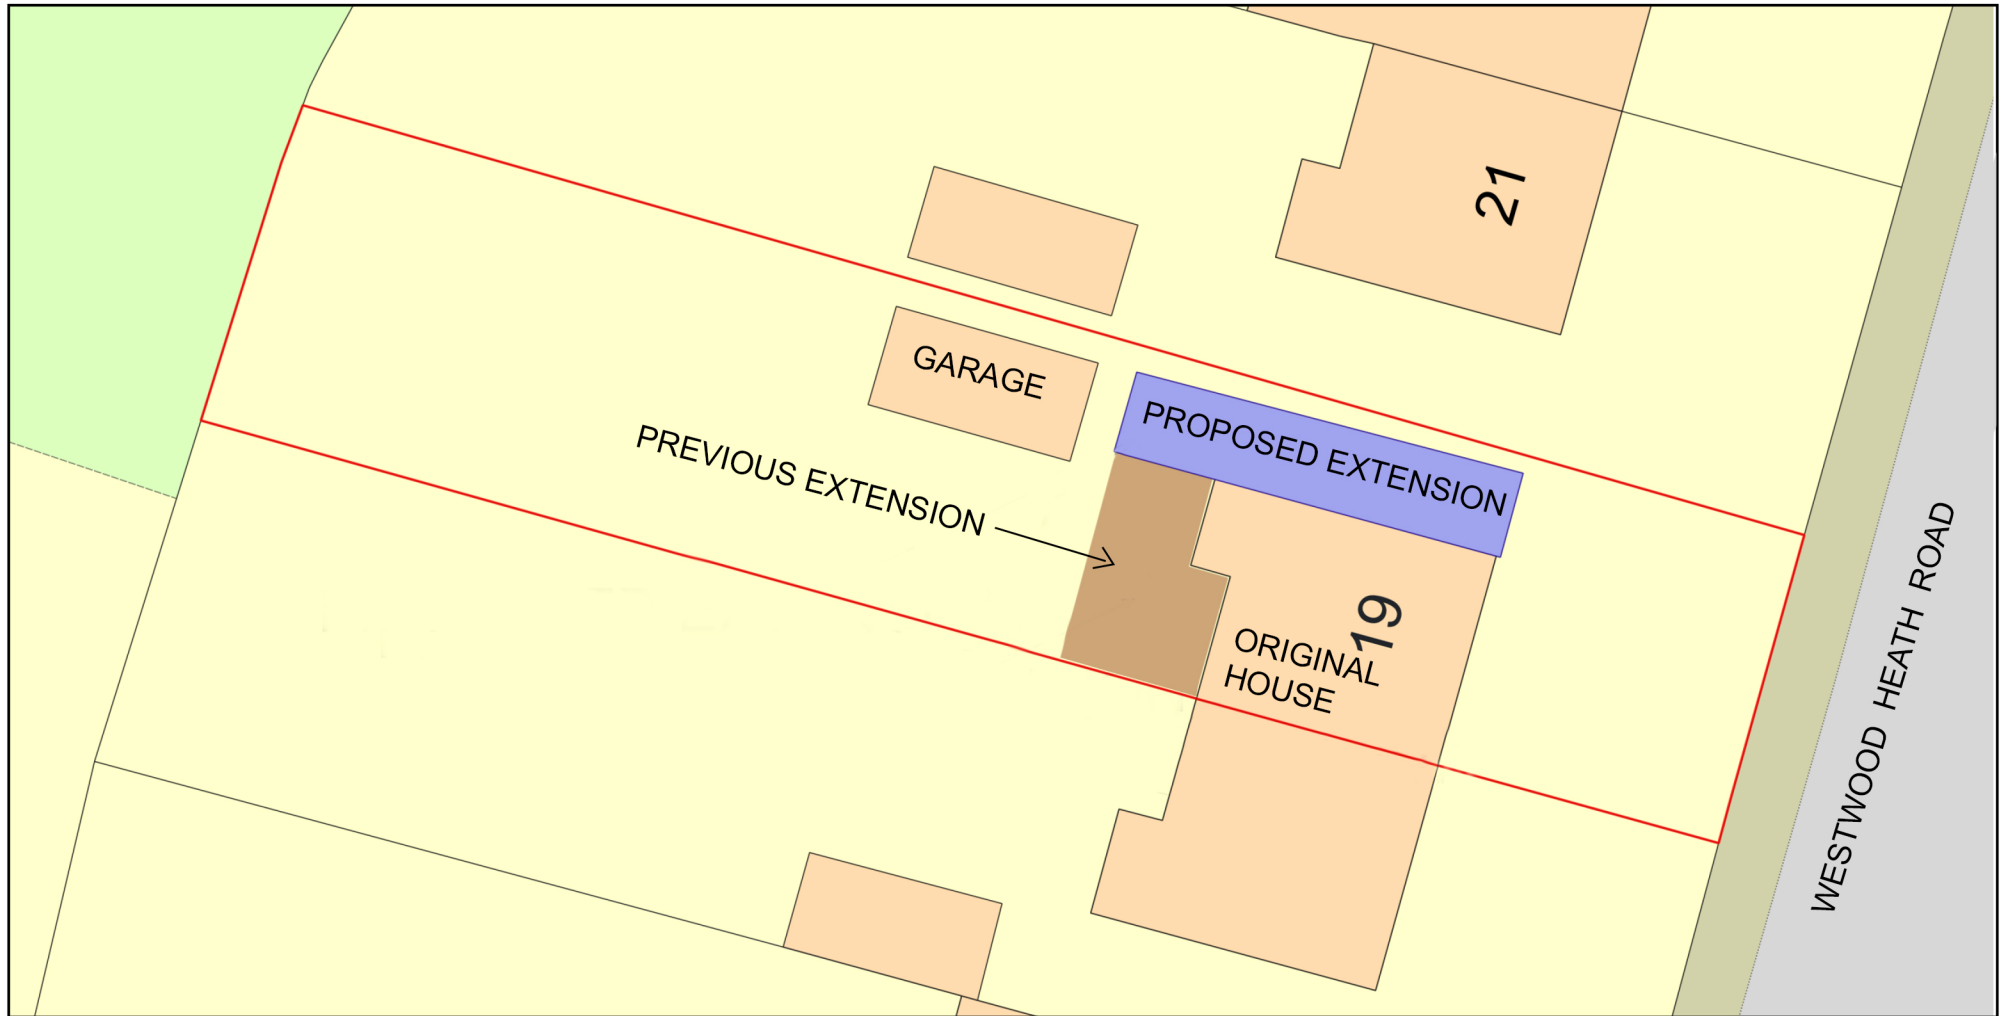

0 10
Metres



Plan Produced for: Katie Allen

Date Produced: 08 Jun 2024

Plan Reference Number: TQRQM24160120034129

Scale: 1:200 @ A4

© Crown copyright and database rights 2023 OS 100042766

