






Location Plan

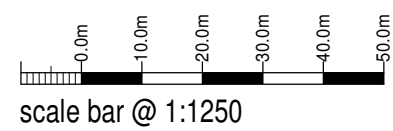

scale bar @ 1:1250

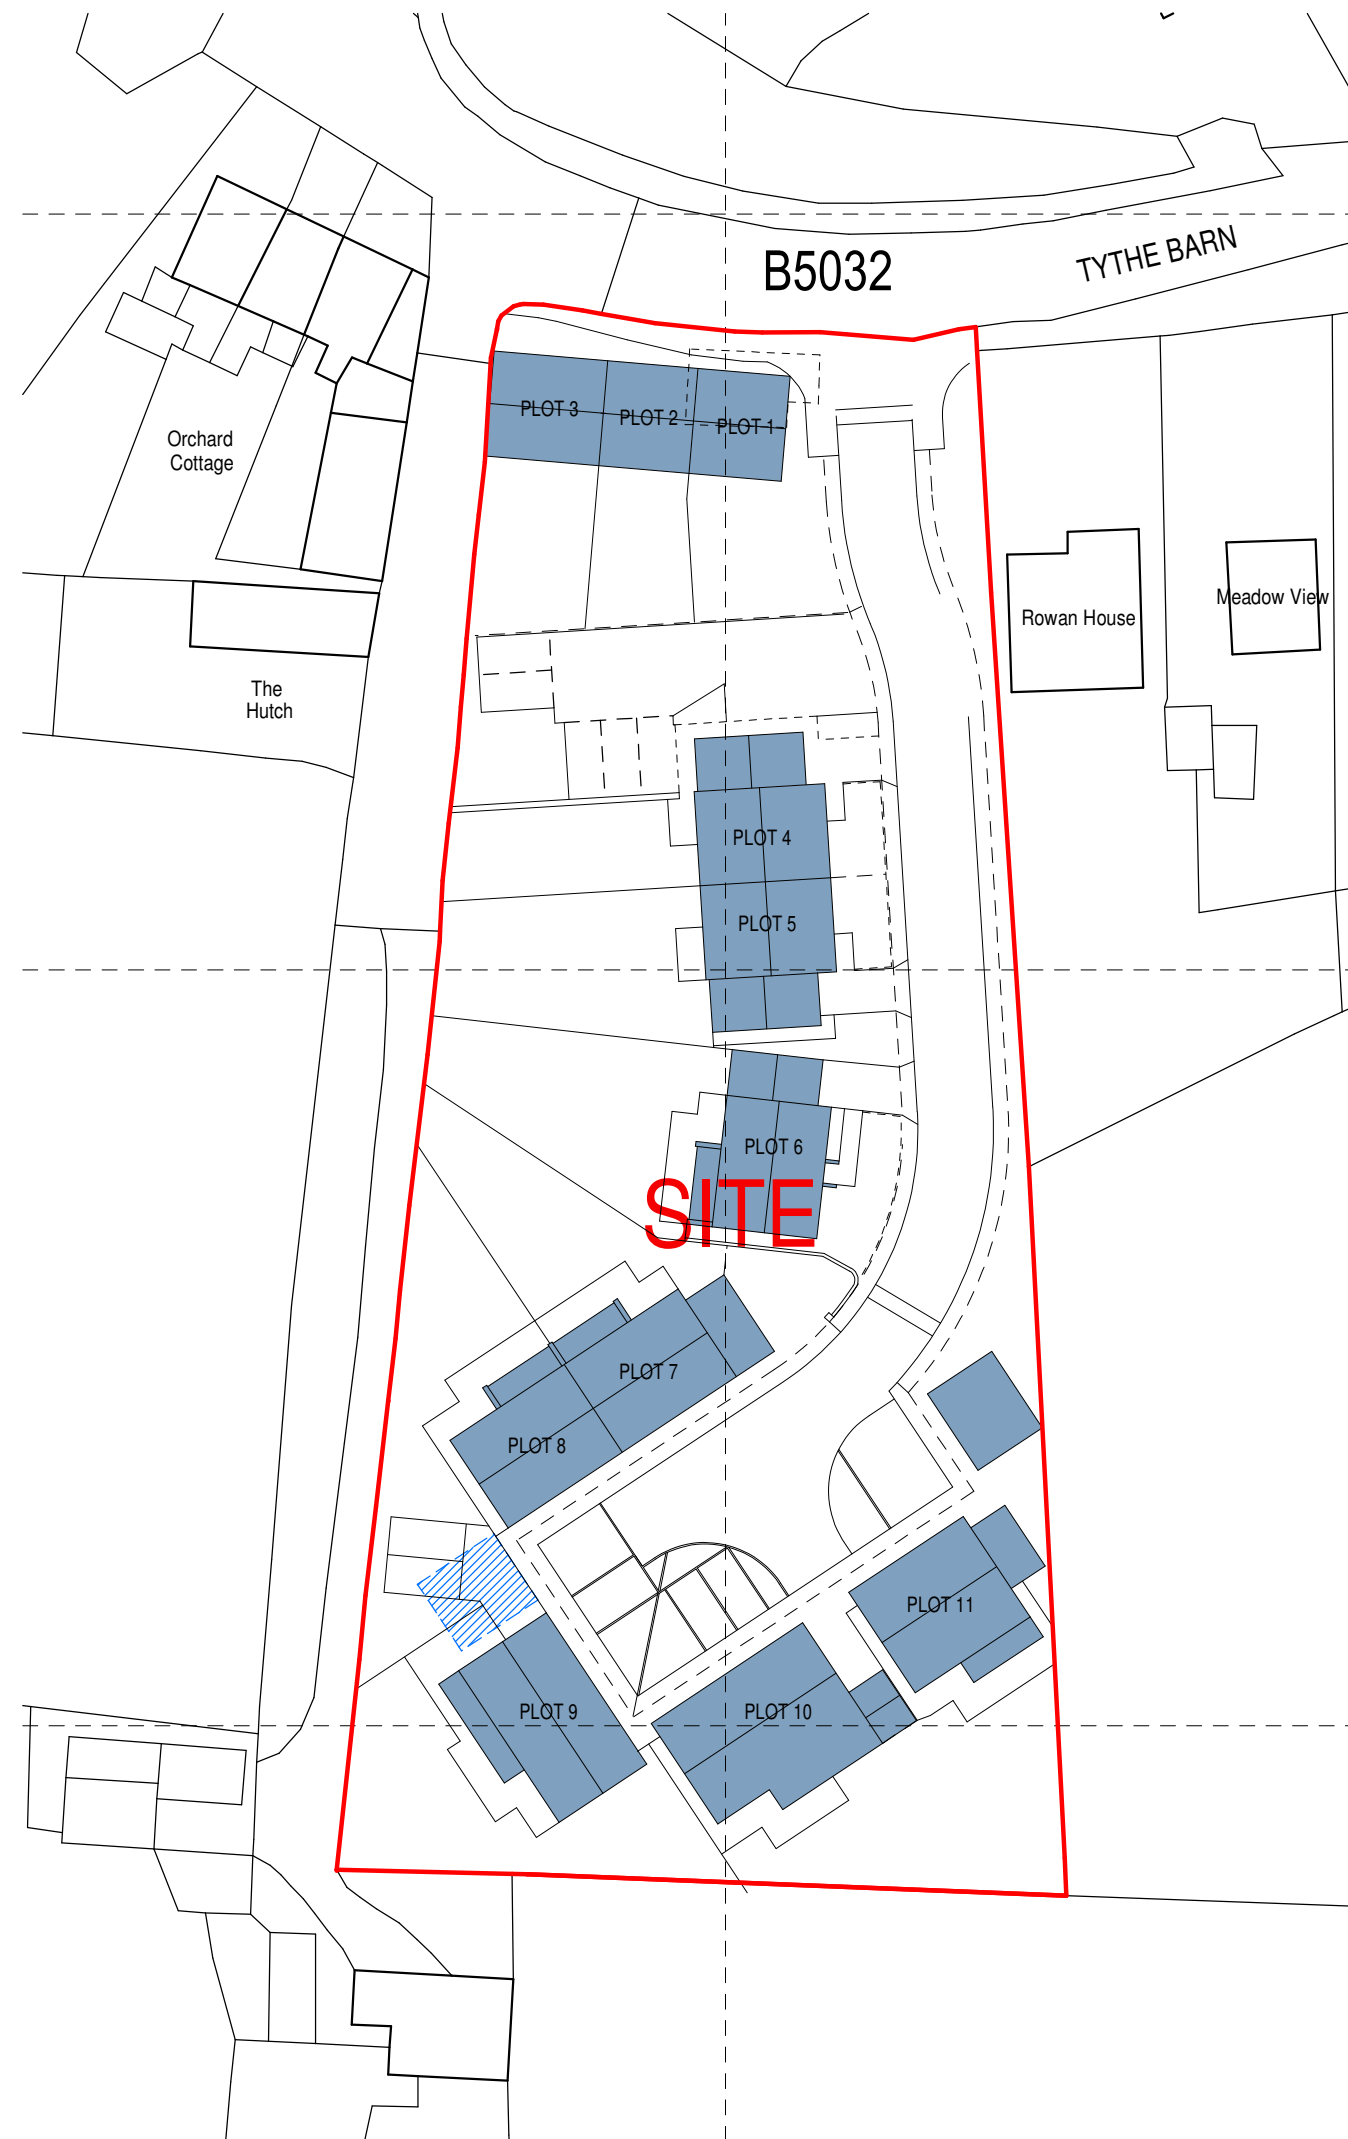

Block Plan

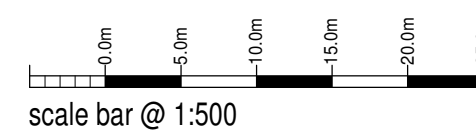

scale bar @ 1:500

©Crown Copyright and database right 2014
Ordnance Survey License: 100048957

Penlee Ltd

Proposed Variation of Conditions
for Housing Development
Ivy Cottage, Tythe Barn,
Alton, Stoke-on-Trent,
ST10 4AZ

Planning Proposal
Location and Block Plan

Date	Sheet	Scale
January 2024	A2	1:1250 + 1:500
Dwg No.	Rev.	Drawn
2014-1983-103	D	NAW

A - 24/01/2024 - RED EDGE AMENDED
B - 27/02/2024 - RED EDGE AMENDED TO SUIT HIGHWAY COMMENTS
C - 17/04/2024 - RED EDGE AMENDED TO ENCOMPASS ENTIRE SITE
D - 03/06/2024 - TITLE SHEET AMENDED



10 Cawdry Buildings, Fountain Street, Leek. ST13 6JP
Telephone: 01538 386002
E-mail: info@sammonsltd.co.uk
Web: www.sammonsltd.co.uk

This drawing is copyright.
All dimensions must be checked prior to commencement.