


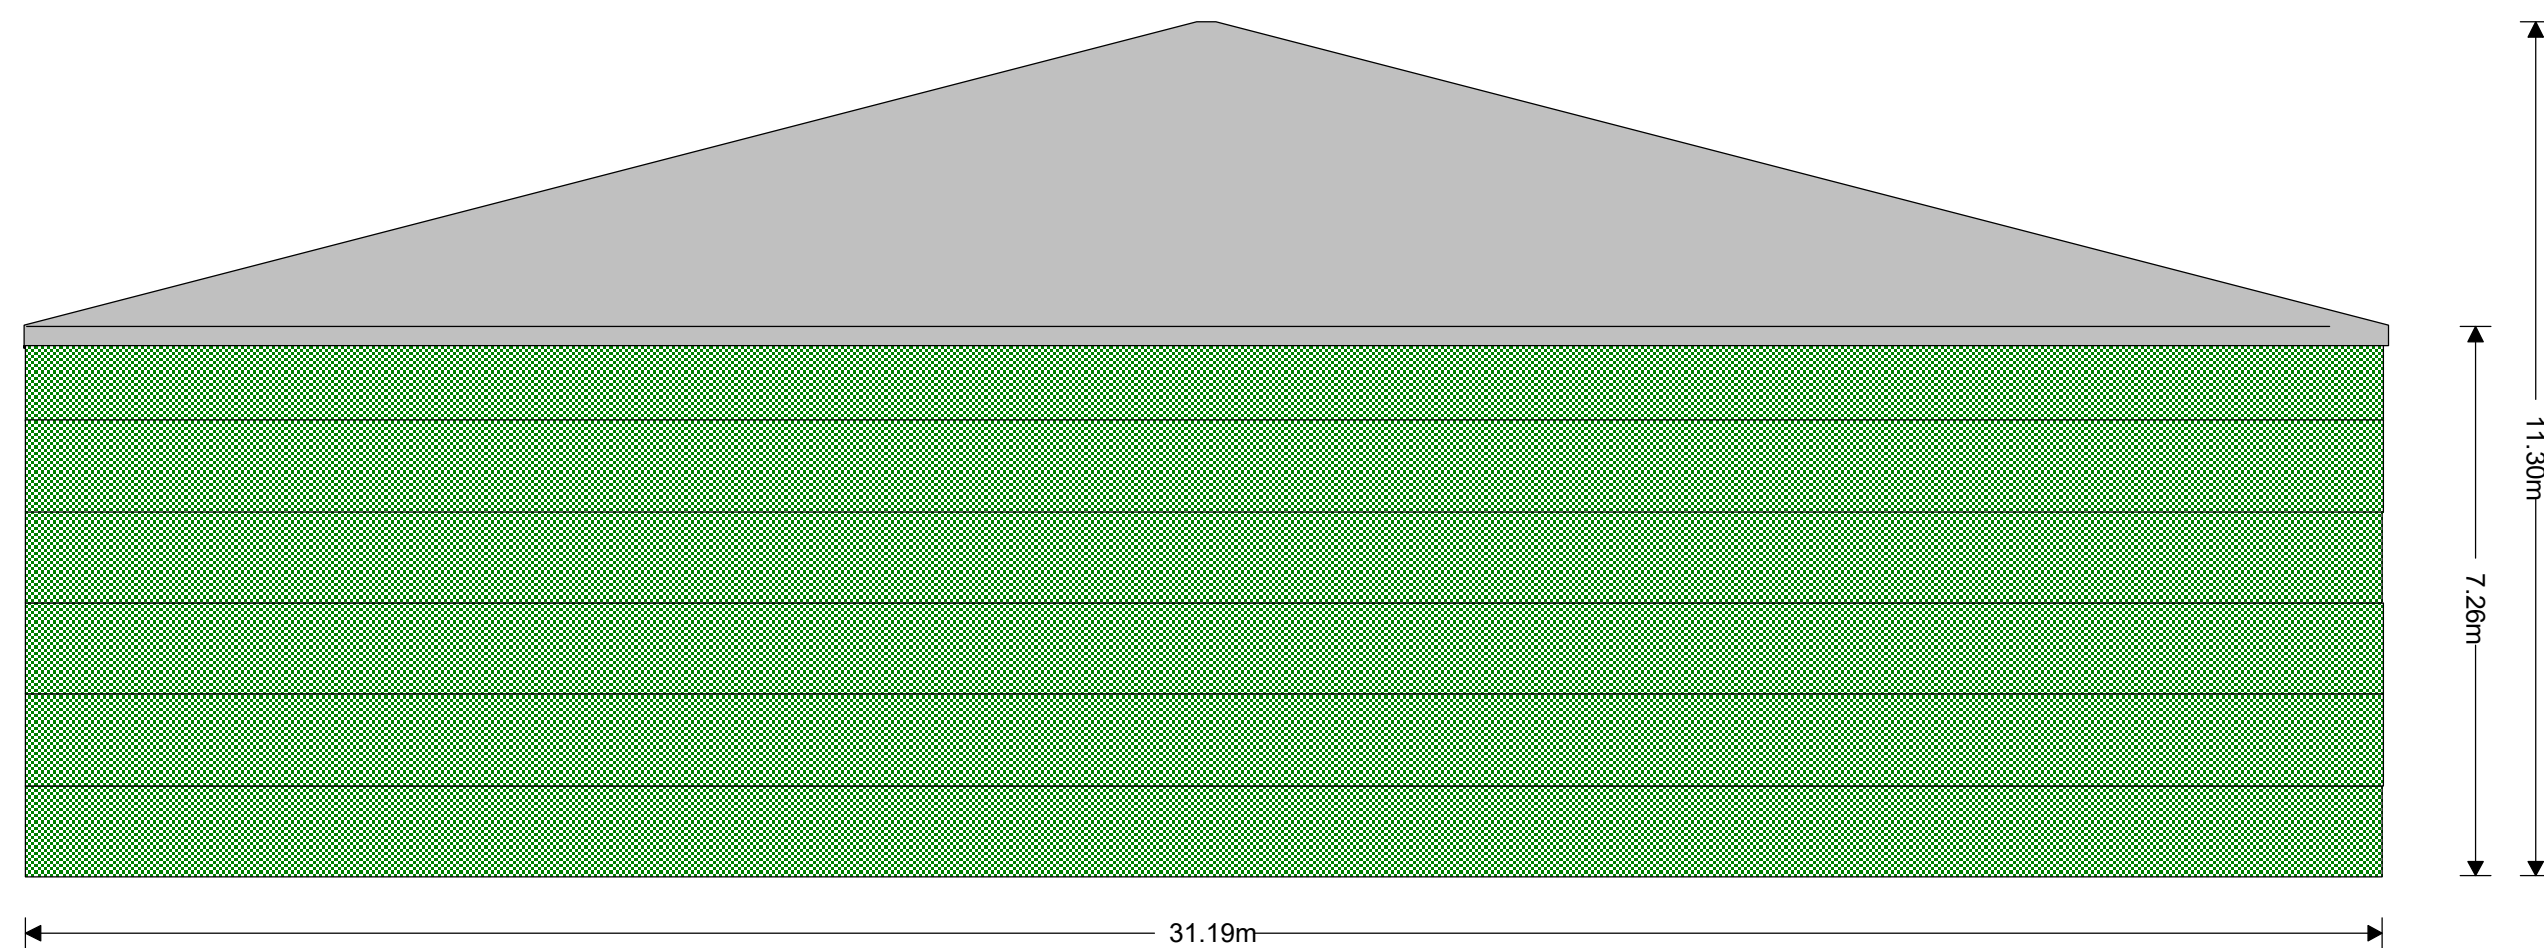


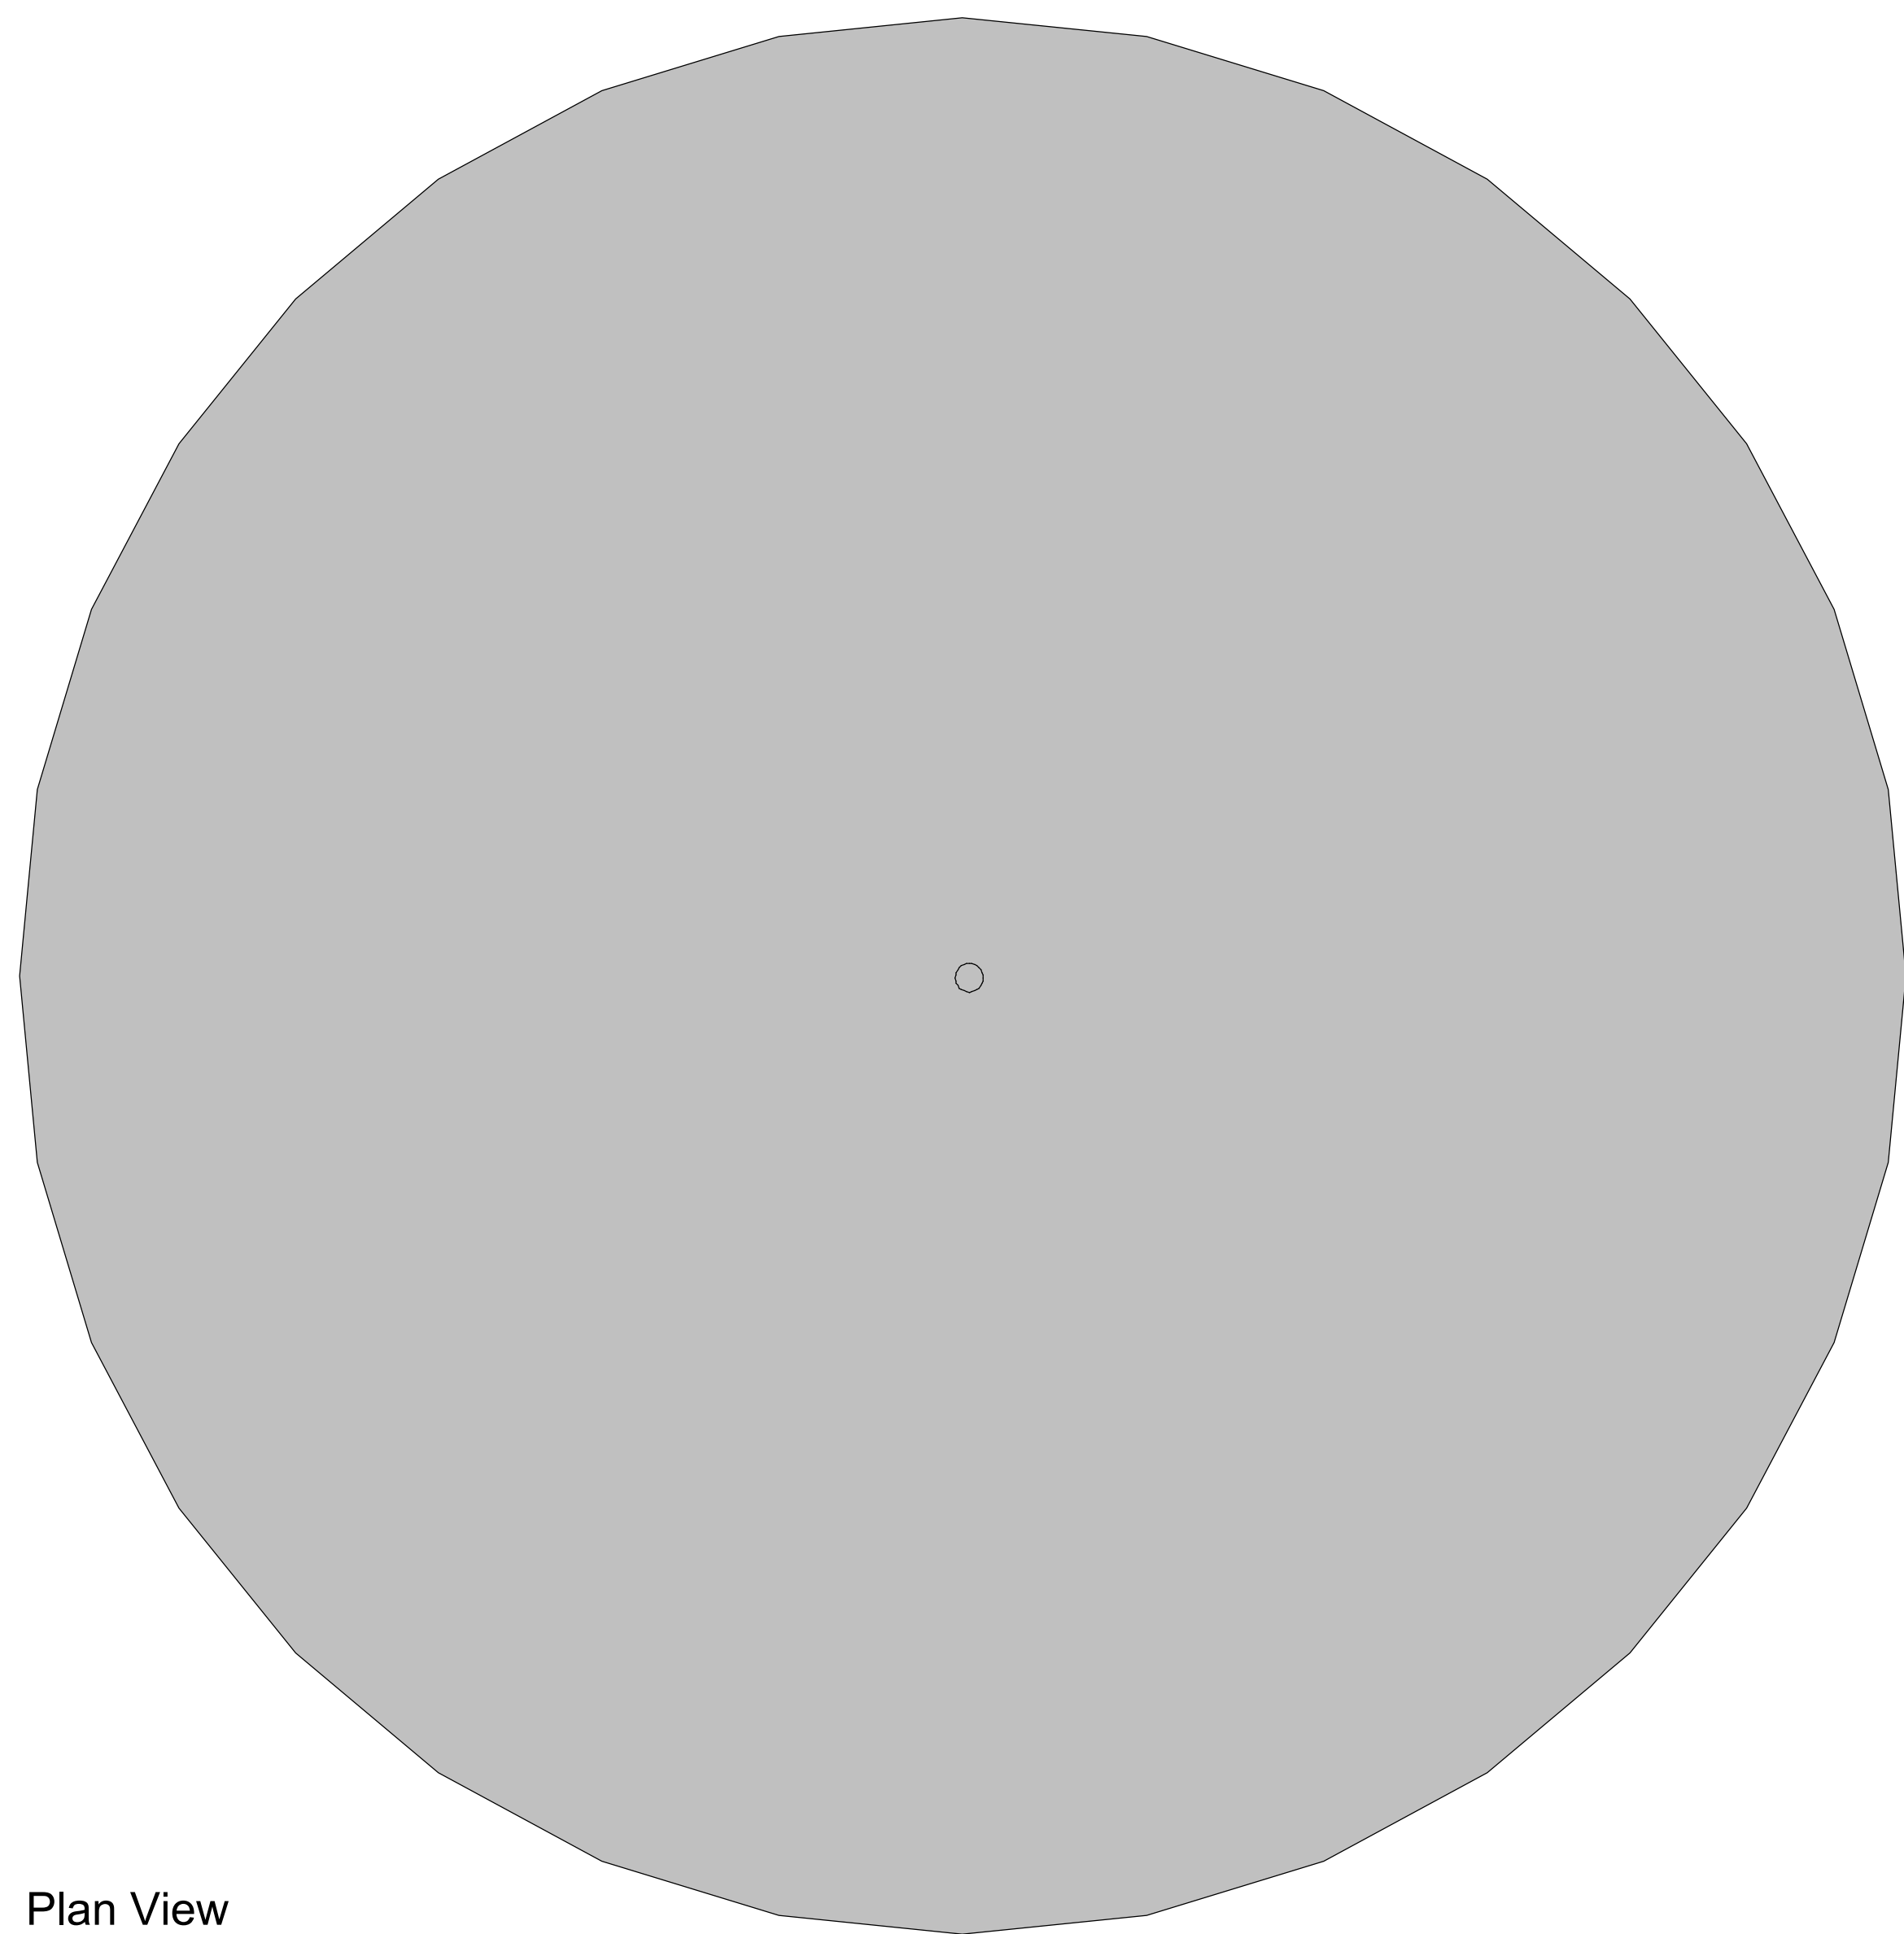

Side Elevation (All)

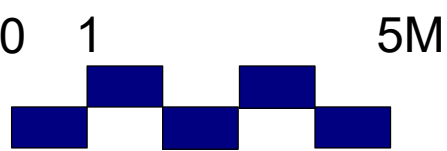

Plan View

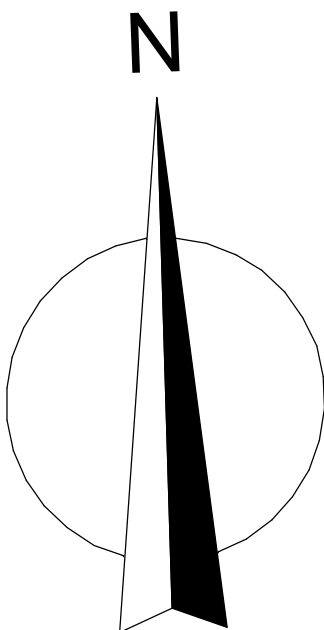

Slurry Tank Plans
Bate Farm, Bate Lane,
Dilthorne, ST20 2PU.
Scale 1 to 100
Date June 2024
2425-01 Annexe Plans 1 to 100 A1

