



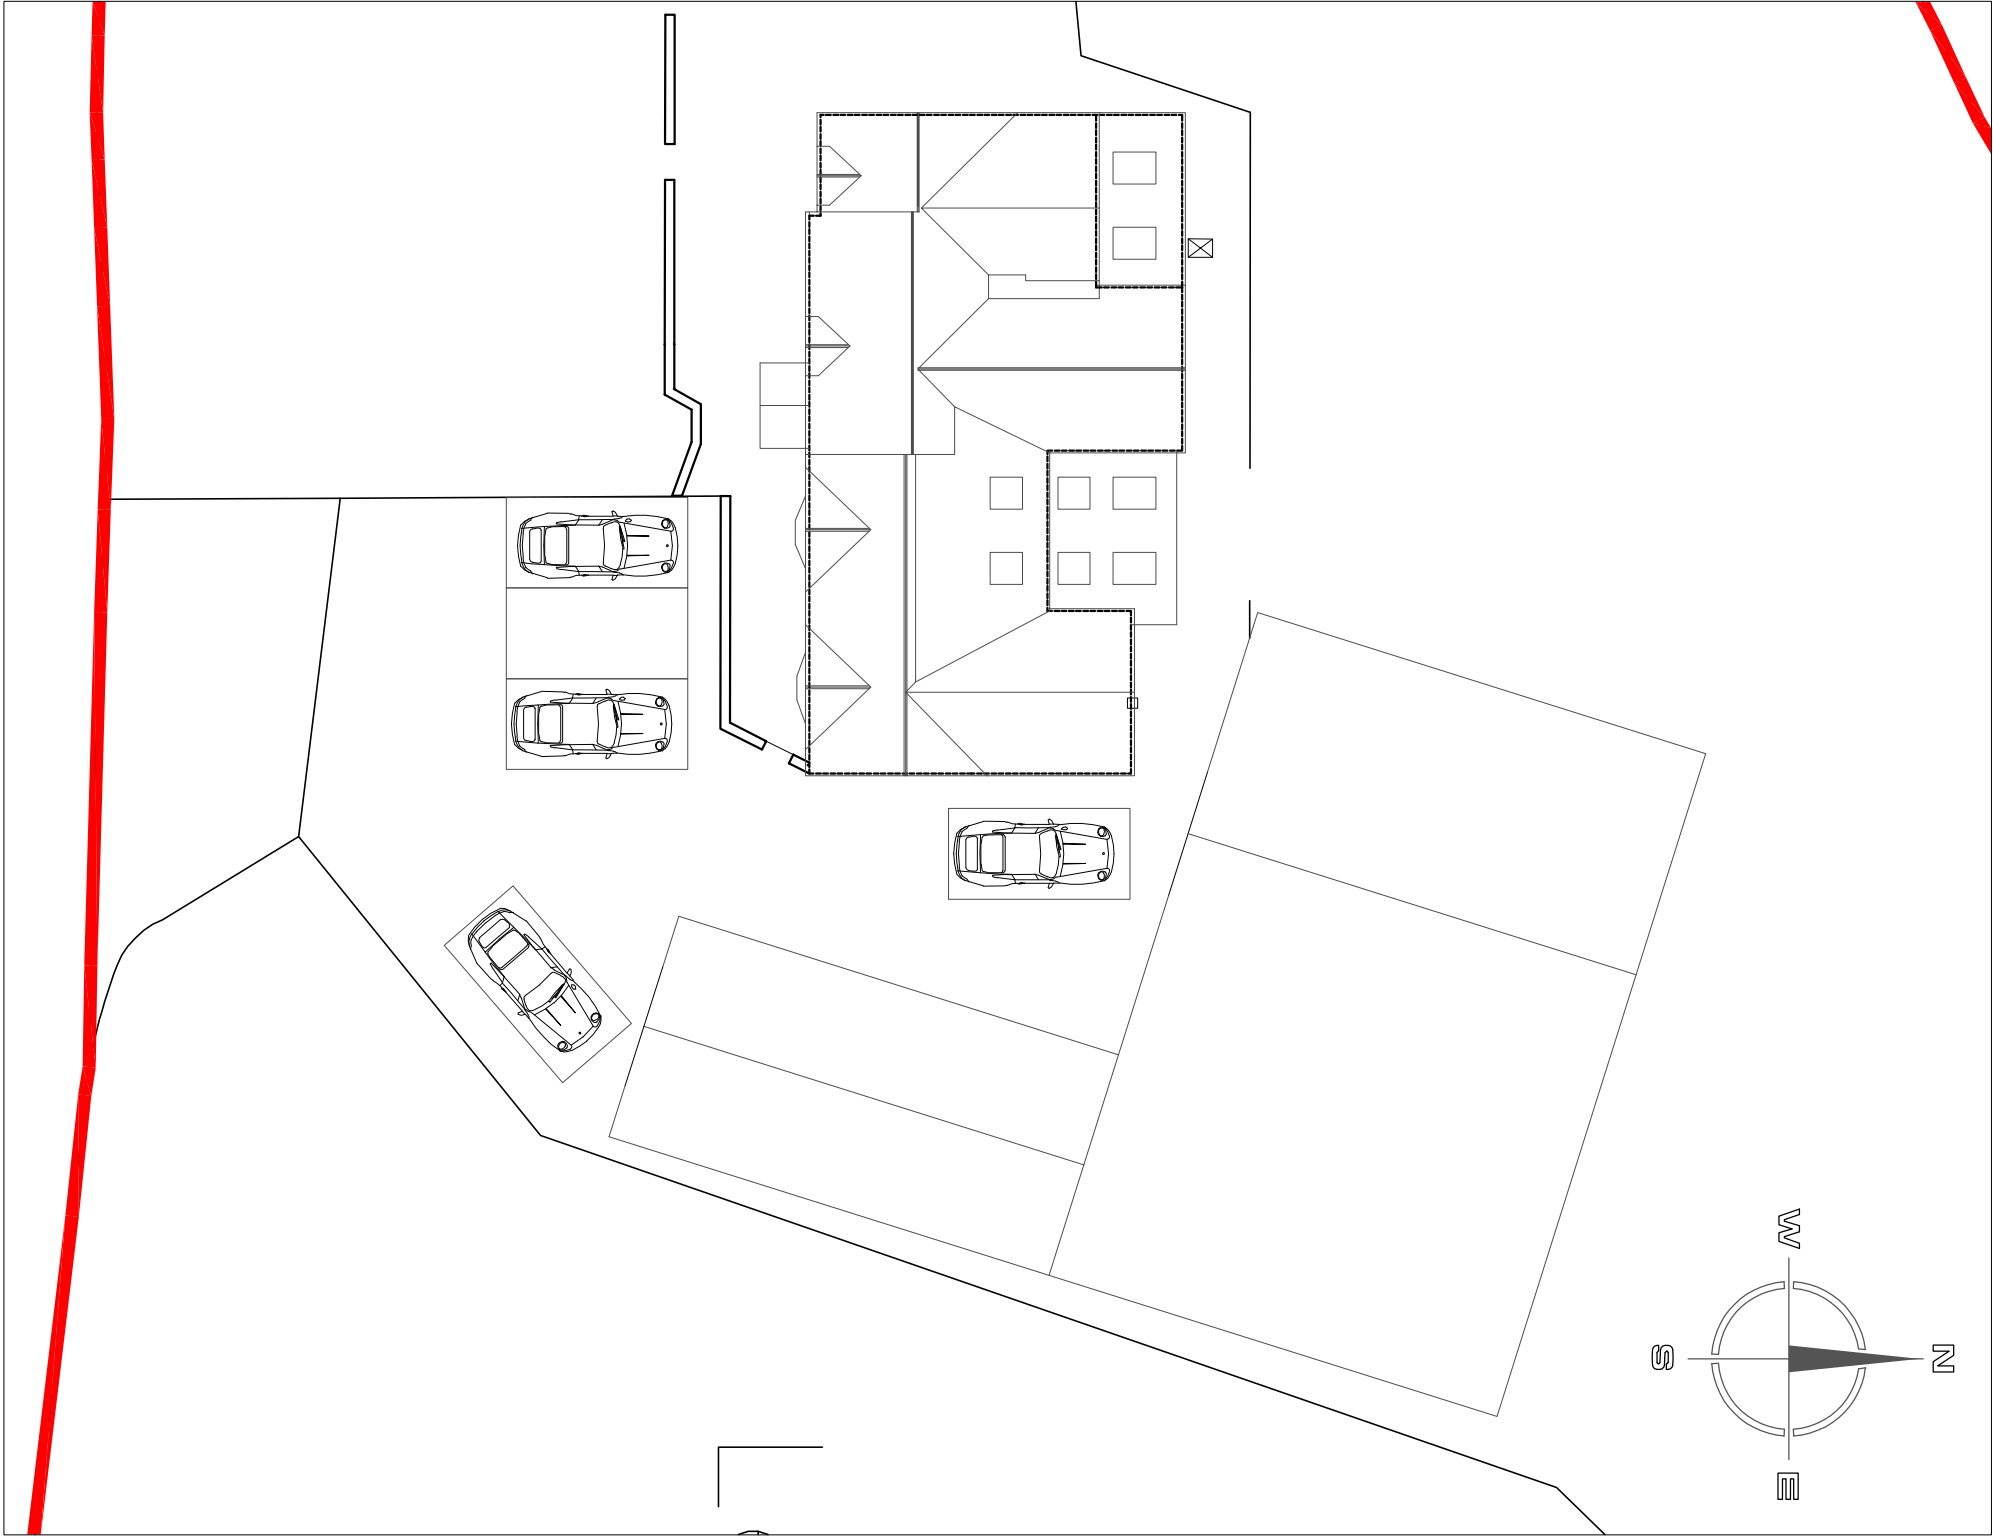

SITE LOCATION PLAN 1:2500

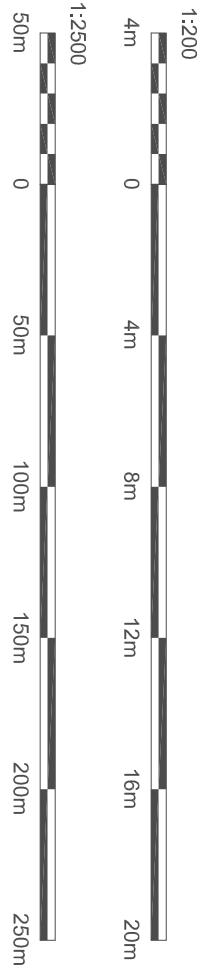

SITE LAYOUT PLAN 1:200

Copyright of this drawing is vested in the Architect and it must not be copied or reproduced in any form without the written consent of the Architect. The Architect is not responsible for taking and checking all dimensions relative to their work. Hewitt&Carr Architects Ltd are to be advised of any variation between drawings and site conditions. THIS DRAWING IS FOR PLANNING PURPOSES ONLY AND CLIENTS/CONTRACTORS ARE ADVISED TO CLARIFY DIMENSIONS WITH THE ARCHITECT PRIOR TO TENDERING OUT.

Rev.	Down	Comments	Date
------	------	----------	------

Hewitt&Carr Architects
A: Daisybank House 11/19 Leek Road LE10 1JE
T: 01538 756888
E: enquiries@hccarchitects.co.uk
W: www.hccarchitects.co.uk

Client
MR & MRS PHILLIPS

Project
**PROPOSED EXTENSION AND ALTERATIONS
AT LEMONS BROOK FARM BOTTOM LANE
IPSTONES ST10 2LN**

Title
SITE LAYOUT/LOCATION PLAN

Status
PLANNING

Date
FEB 2024

Scale @A2 AS NOTED

Drawn
MJC

Checked

Project No
01359-PL(0)05

Drawing No.
B

Rev
B