
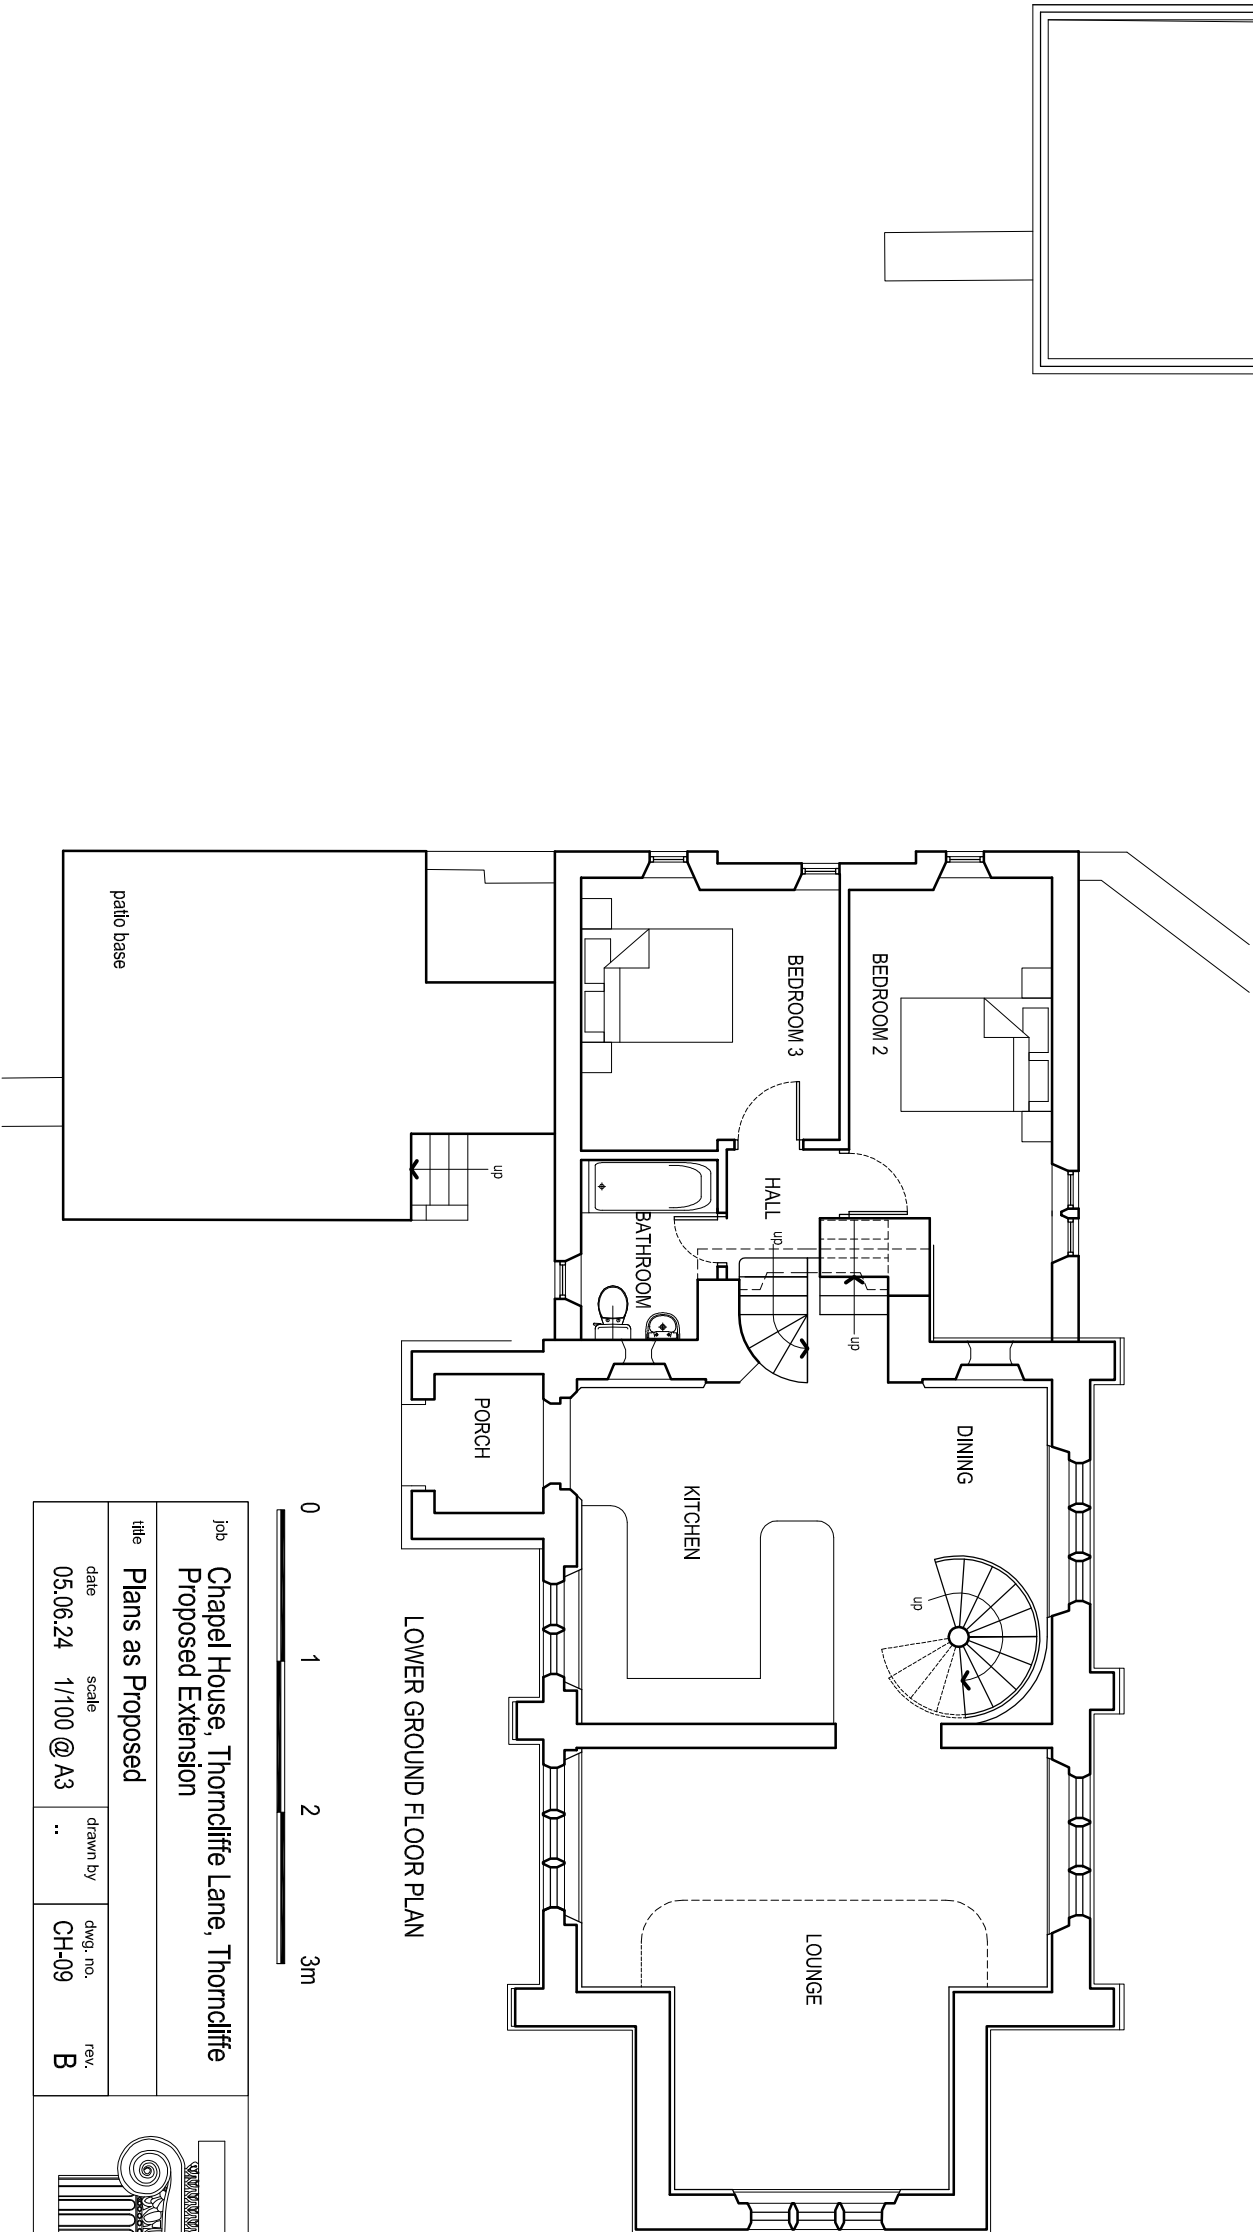
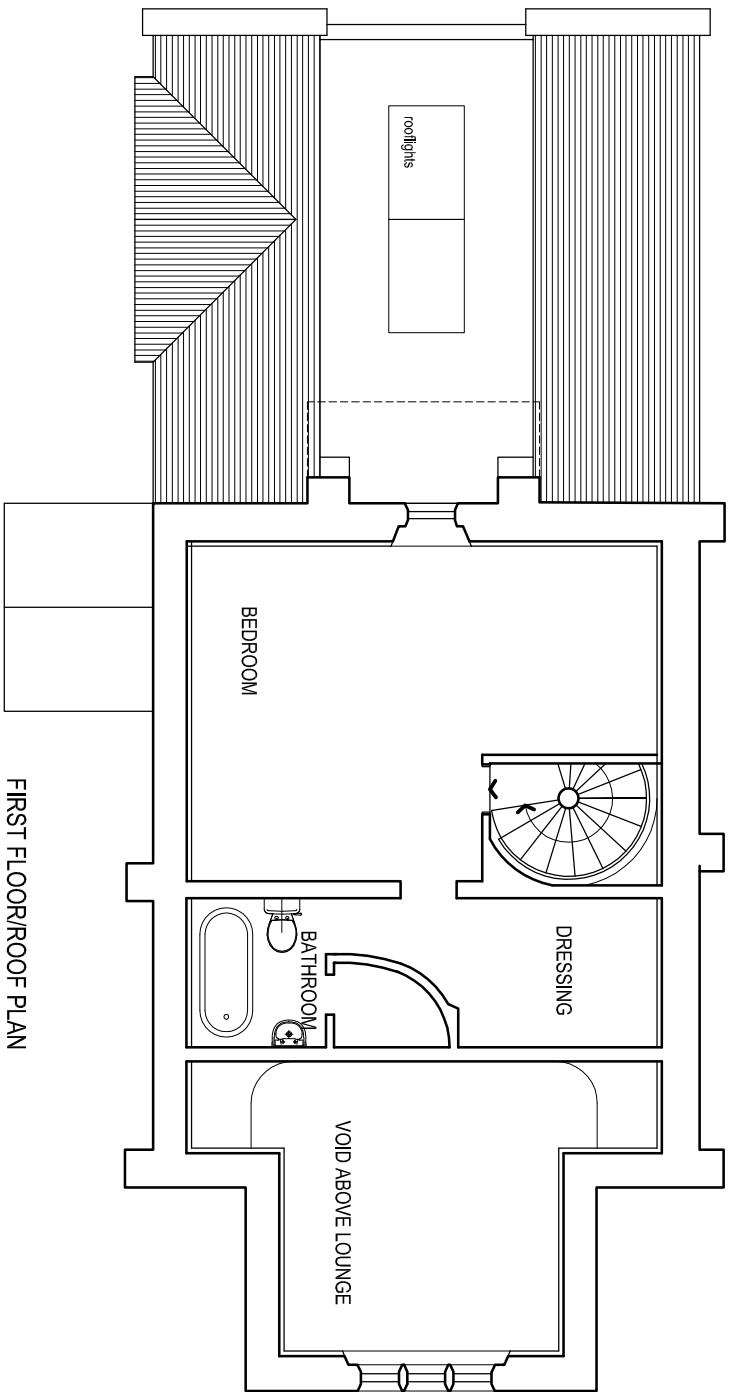
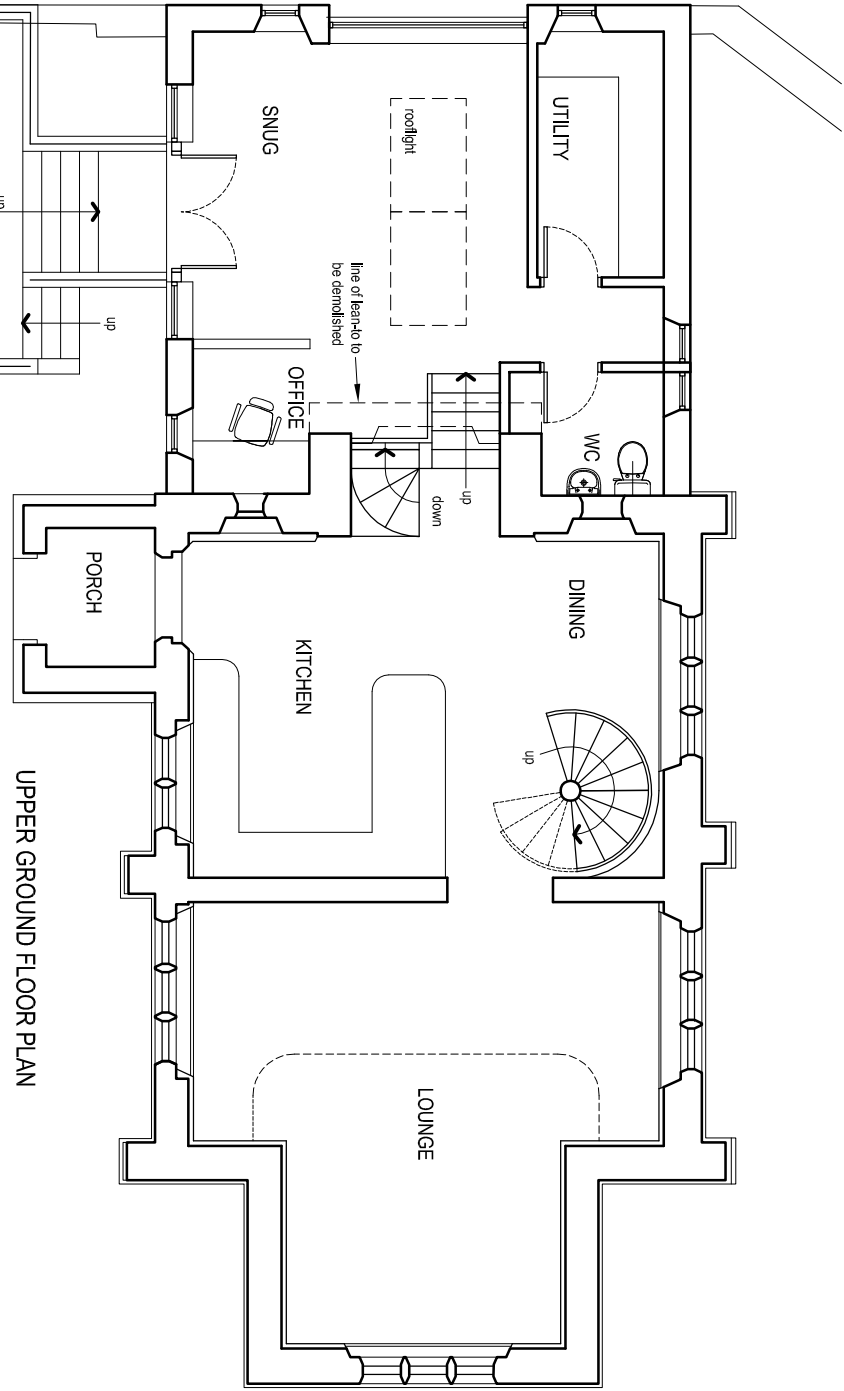


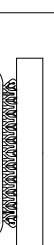

Revisions		
A	Minor revisions & reconfiguration of stairs	06.06.24
B	Area adjustments to extension and patio	10.06.24

job Chapel House, Thorncliffe Lane, Thorncliffe Proposed Extension							
title Plans as Proposed		date 05.06.24		scale 1/100 @ A3	drawn by ..	dwg. no. CH-09	rev. B
Building and Design Consultants Ryecroft Farm, Rushion Spencer, Macclesfield, SK11 0RP t 01260 546944 e ian@ianankers.co.uk w www.ianankers.co.uk					Ian Ankers architecture		