



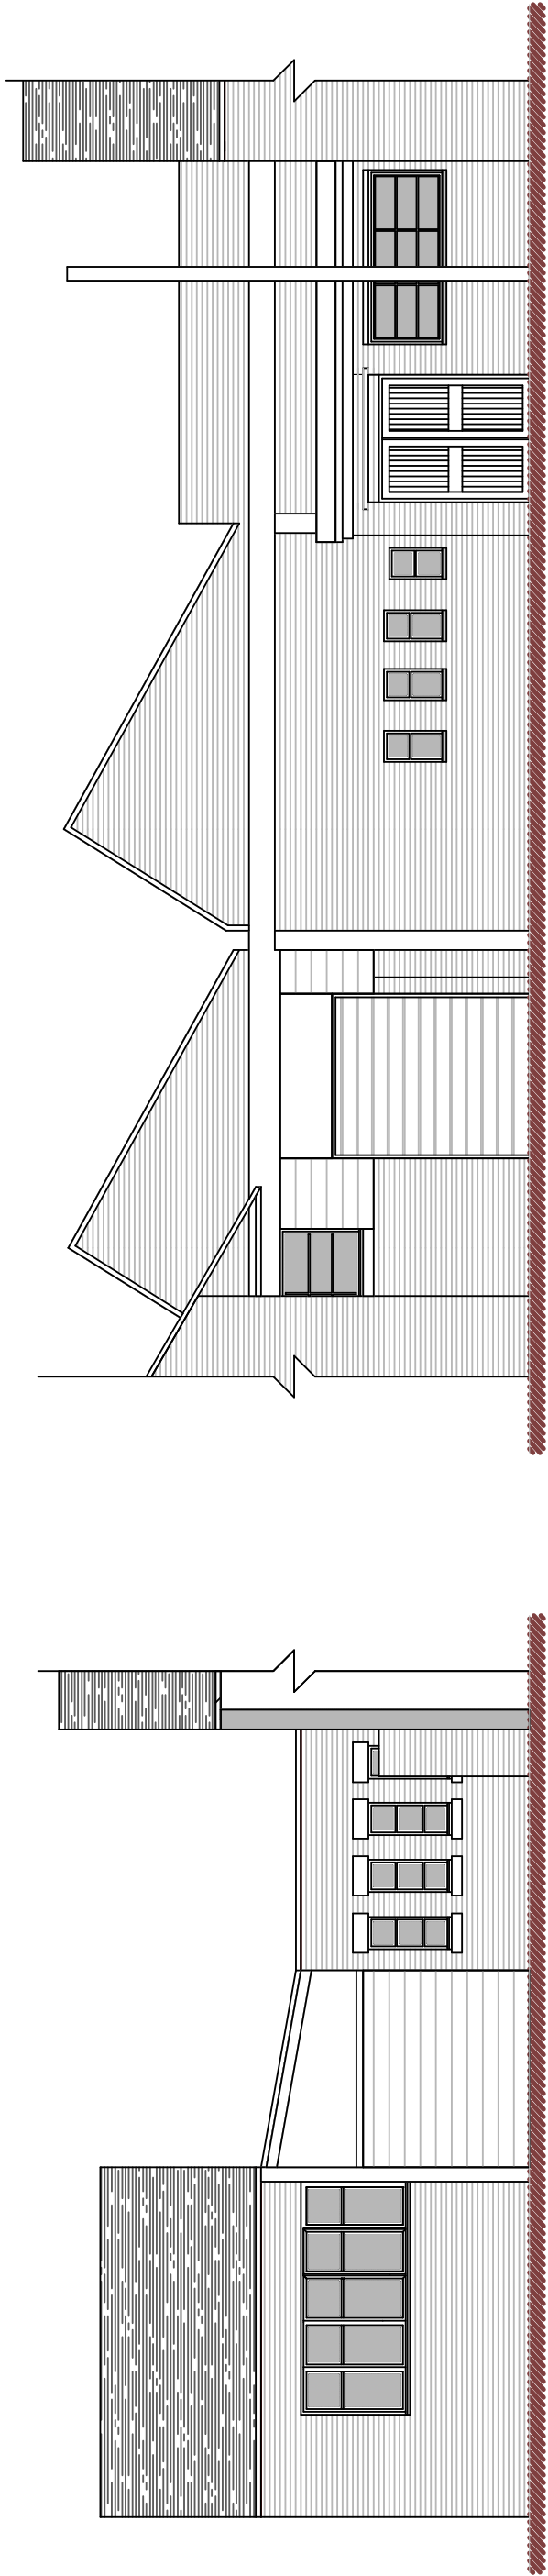

Elevation A-A

Elevation B-B

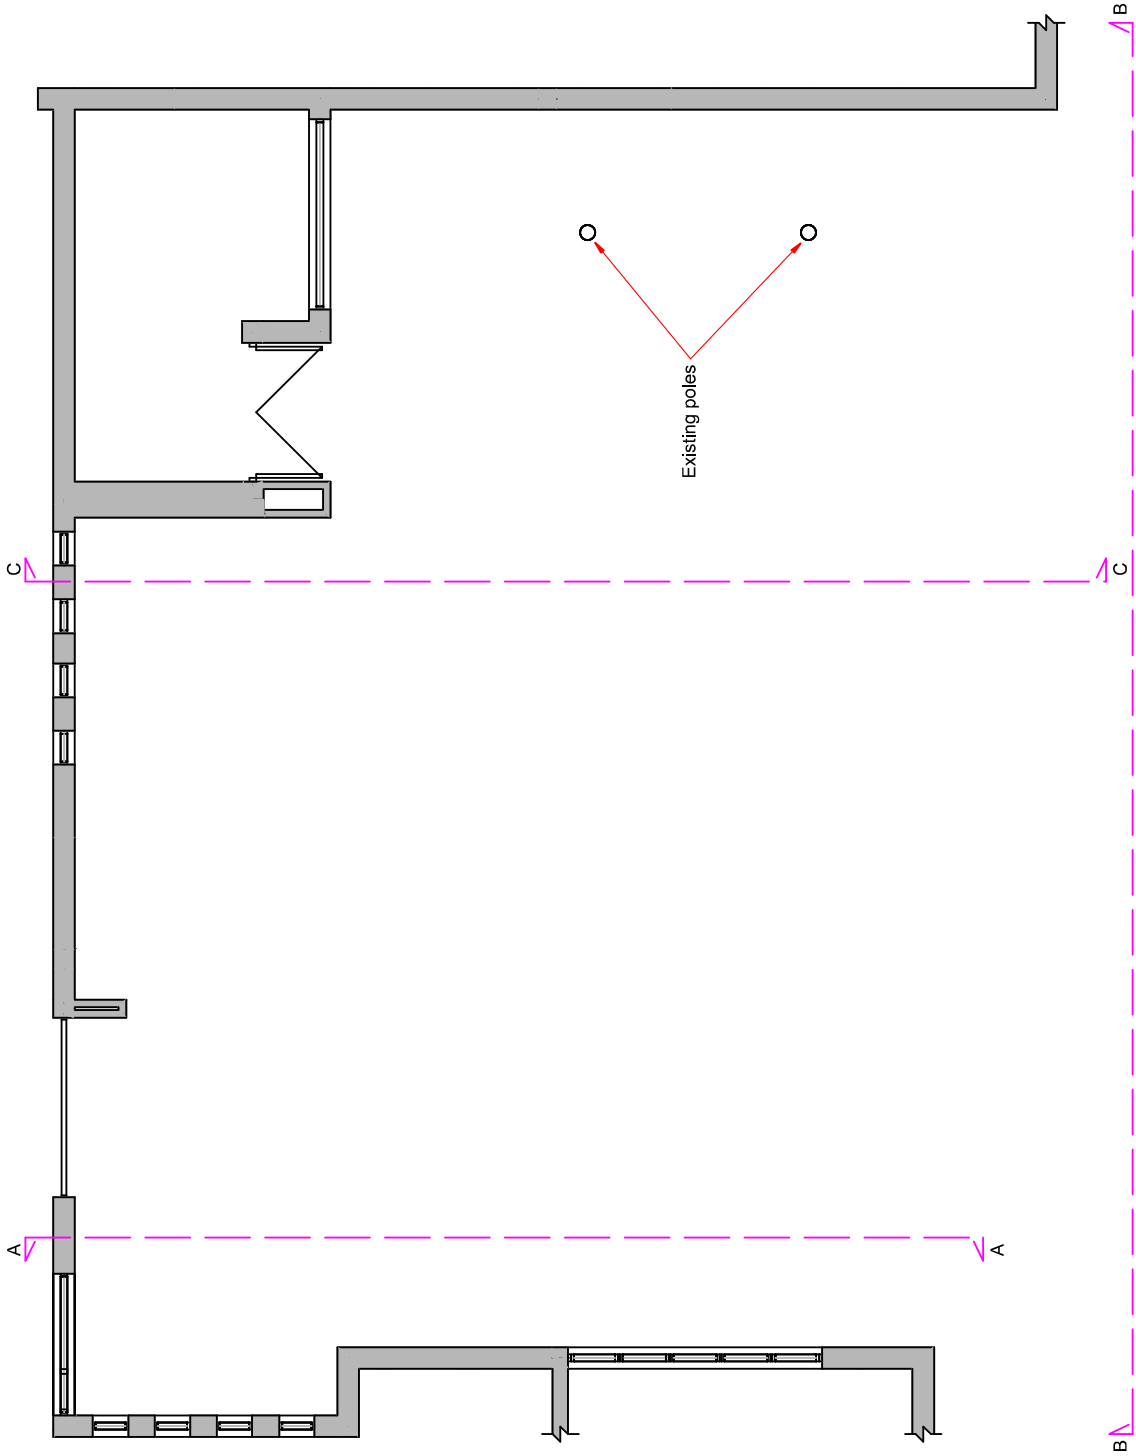

Courtyard Plan

Metres



SCALE 1:100

DBD Architectural Consultancy Ltd ©2024

1. Copyright is vested with DBD Architectural Consultancy Ltd.
2. All dimensions to be checked on site before proceeding.
3. Contractor to check/adjust dimensions of new work to suit existing conditions. Do not assume existing structure or details are plumb, square or level.
4. Contractor must notify the architect of any discrepancies before proceeding.
5. All drawings to be read in conjunction with all other consultants drawings and specs.

Rev	Date	Description



DBD Architectural Consultancy Ltd
50 Broad Street, Leek,
Staffordshire, ST13 5NS
01538 383118
mail@dbdconsultants.co.uk
www.dbdconsultants.co.uk

Unitex
Nelson Street
Leek
ST13 6BB
Client

Proposed utility pole

PL 02

Plans as Existing

Sheet: Planning
Size: A3
Scale: 1:100
Date: 07.05.24
Job No: 2425
Drawing Number: