
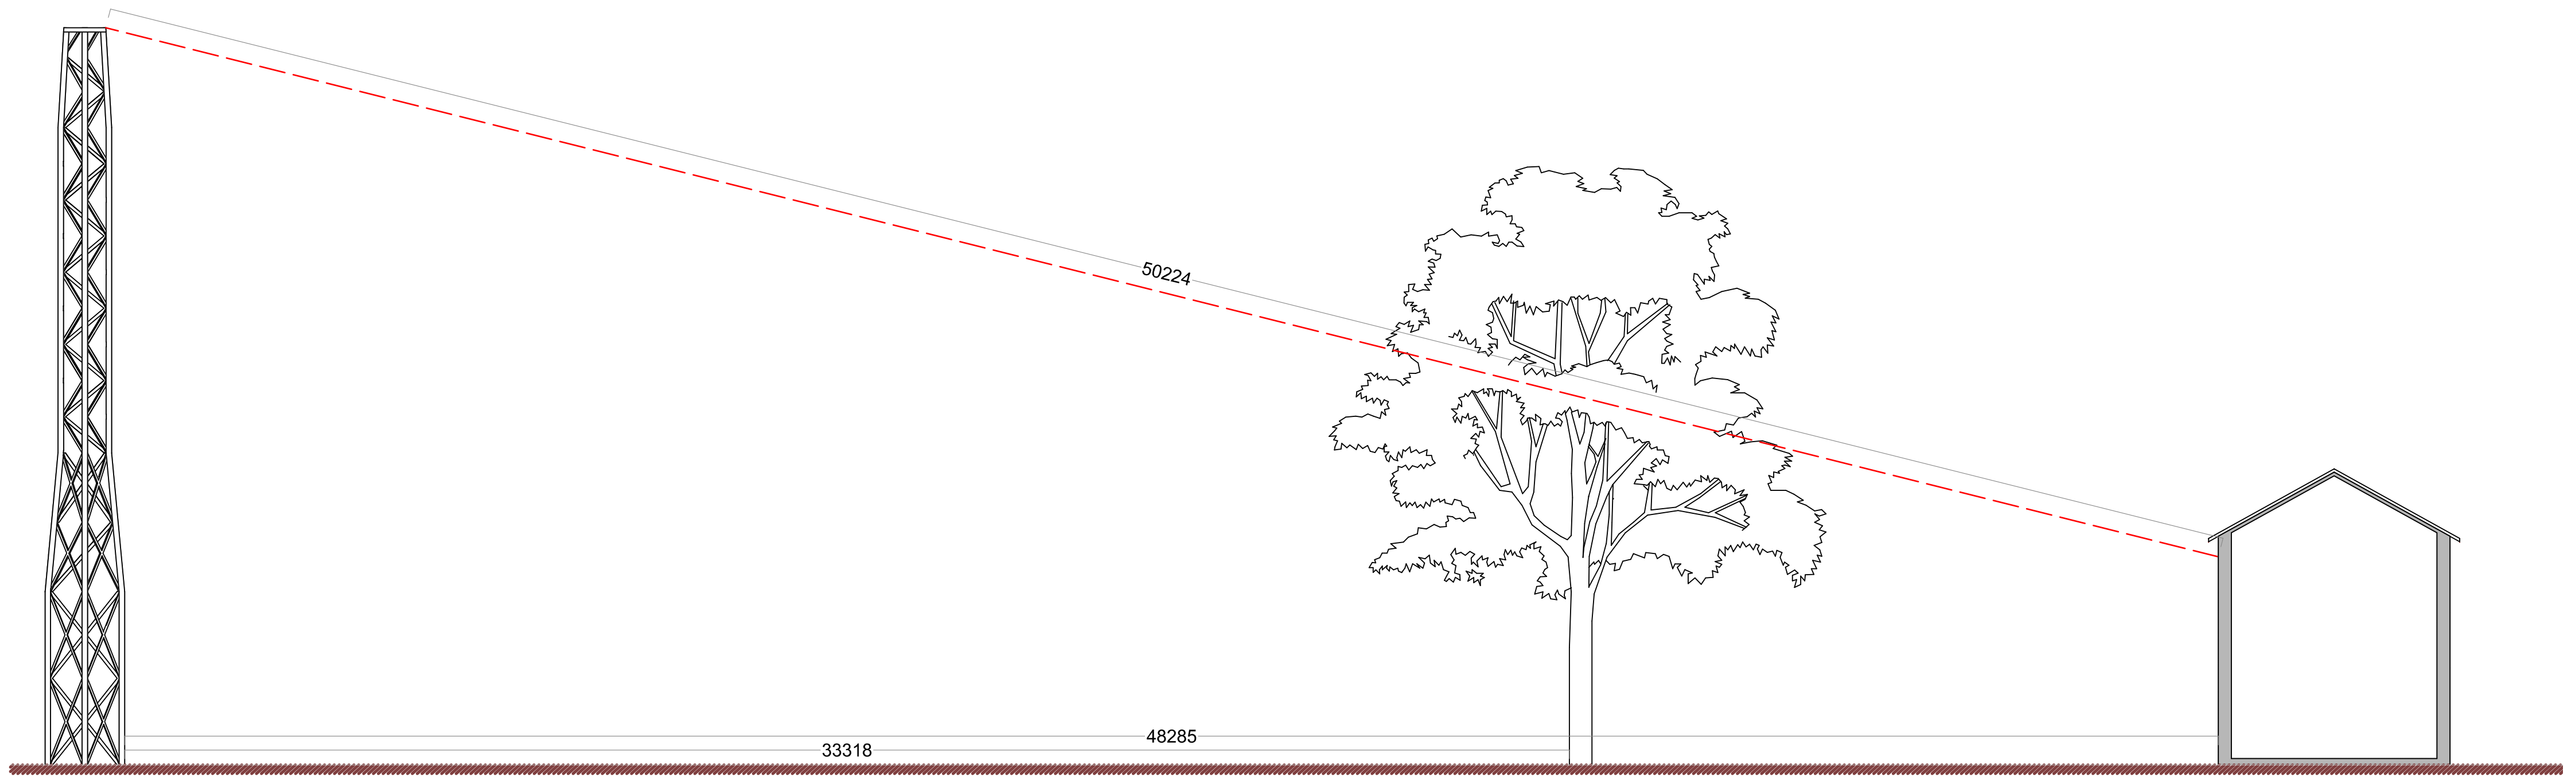


View of Tower from 9 & 10 Lancaster Avenue

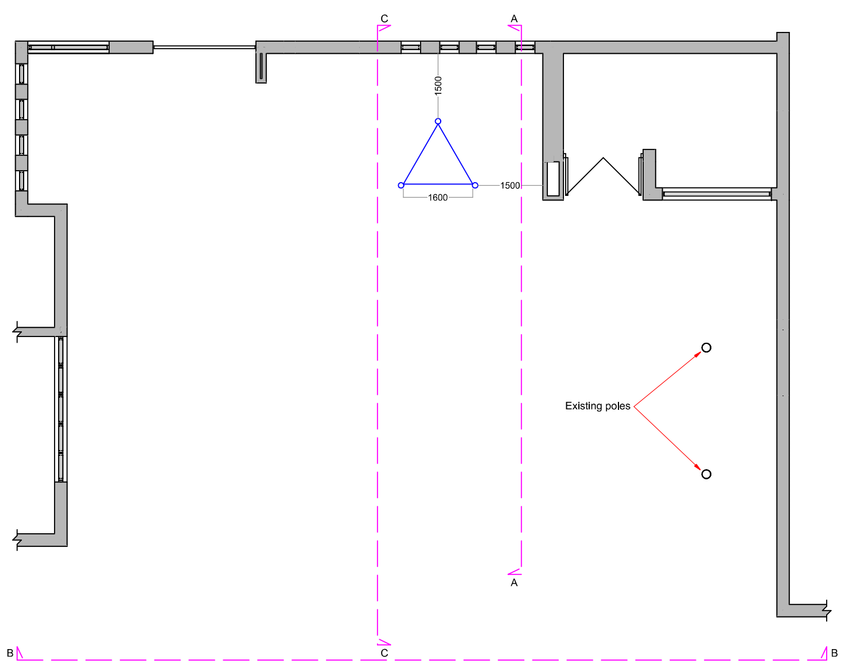


Courtyard Plan


Metres

1 2 3 4 5 10


SCALE 1:100

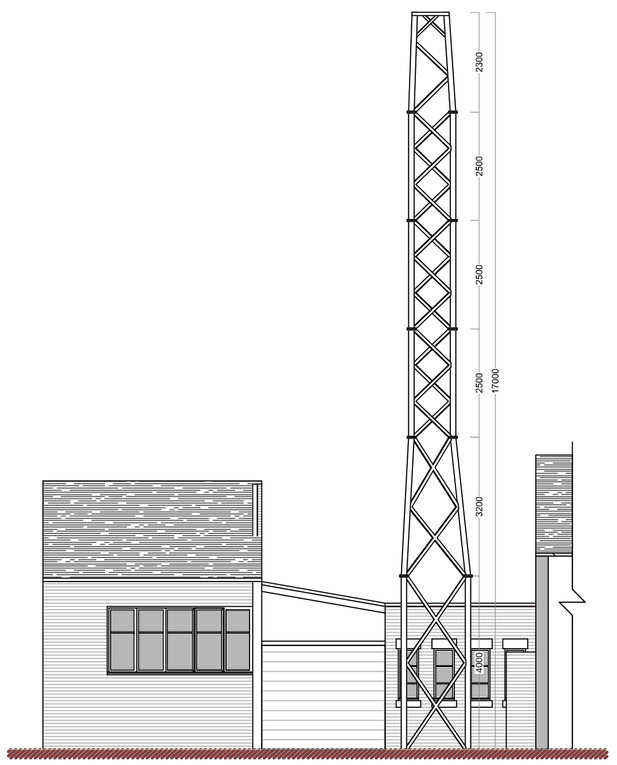

Elevation A-A

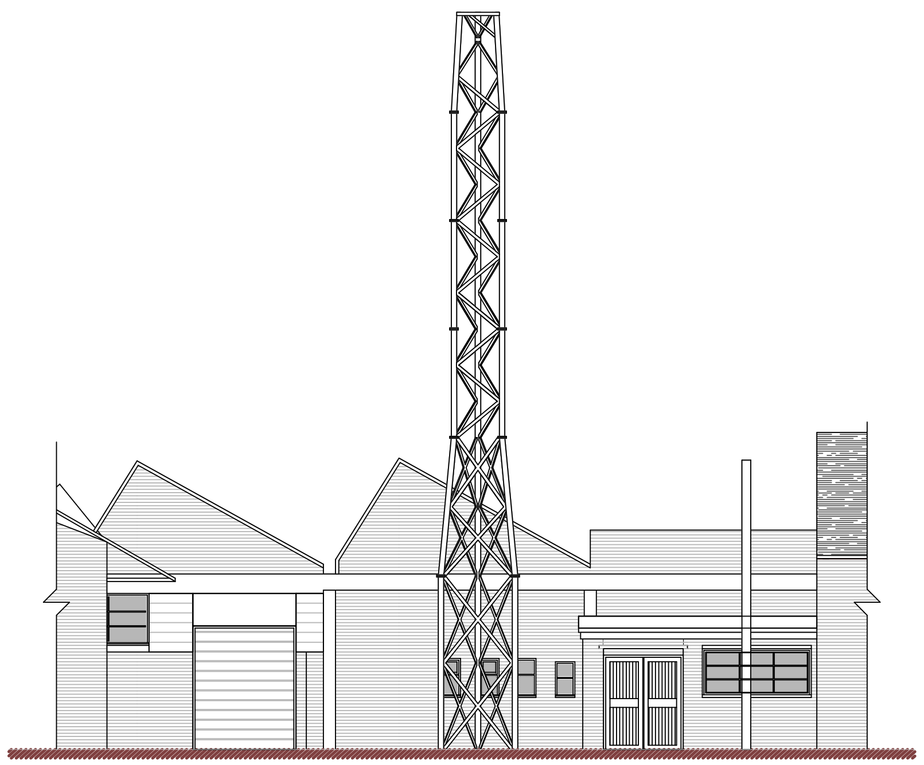

Elevation B-B

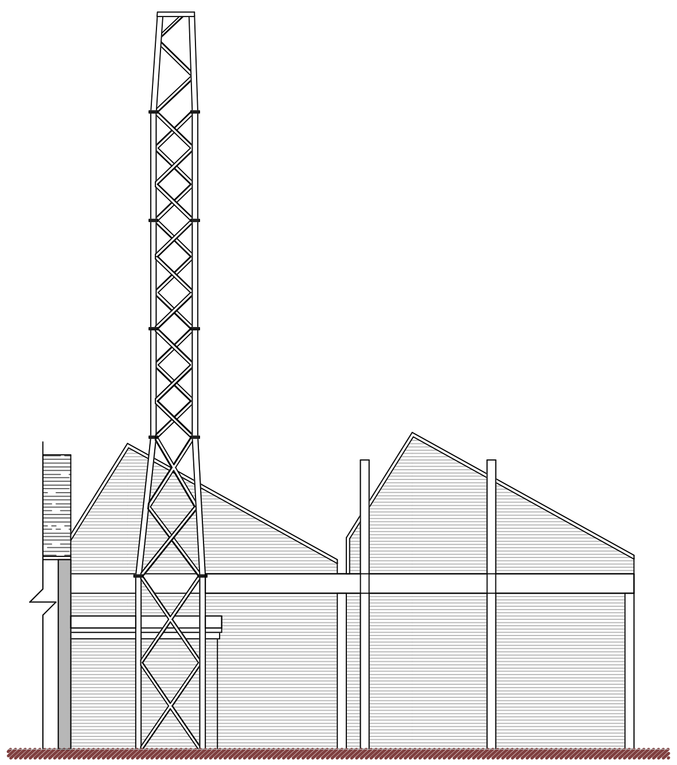

Elevation C-C

DBD Architectural Consultancy Ltd ©2024

1. Copyright is vested with DBD Architectural Consultancy Ltd.

2. All dimensions to be checked on site before proceeding.

3. Contractor to check/adjust dimensions of new work to suit existing conditions.
Do not assume existing structure or details are plumb, square or level.

4. Contractor must notify the architect of any discrepancies before proceeding.

5. All drawings to be read in conjunction with all other consultants drawings and specs.

Rev	Date	Description
B	23.05.24	Section Added
A	10.05.24	Amendment to height
Rev	Date	Description

DBD Architectural Consultancy

DBD Architectural Consultancy Ltd
50 Broad Street, Leek
Staffordshire, ST13 5NS
01538 383118
mail@dbdconsultants.co.uk
www.dbdconsultants.co.uk

Unitex
Nelson Street
Leek
ST13 6BB

Proposed utility pole

Plans as Proposed

Stage: Planning
Size: A2
Scale: 1:100
Date: 08.05.24
Job no: 2425
Drawing Number: PL 03B

Initial draft scheme for comments