



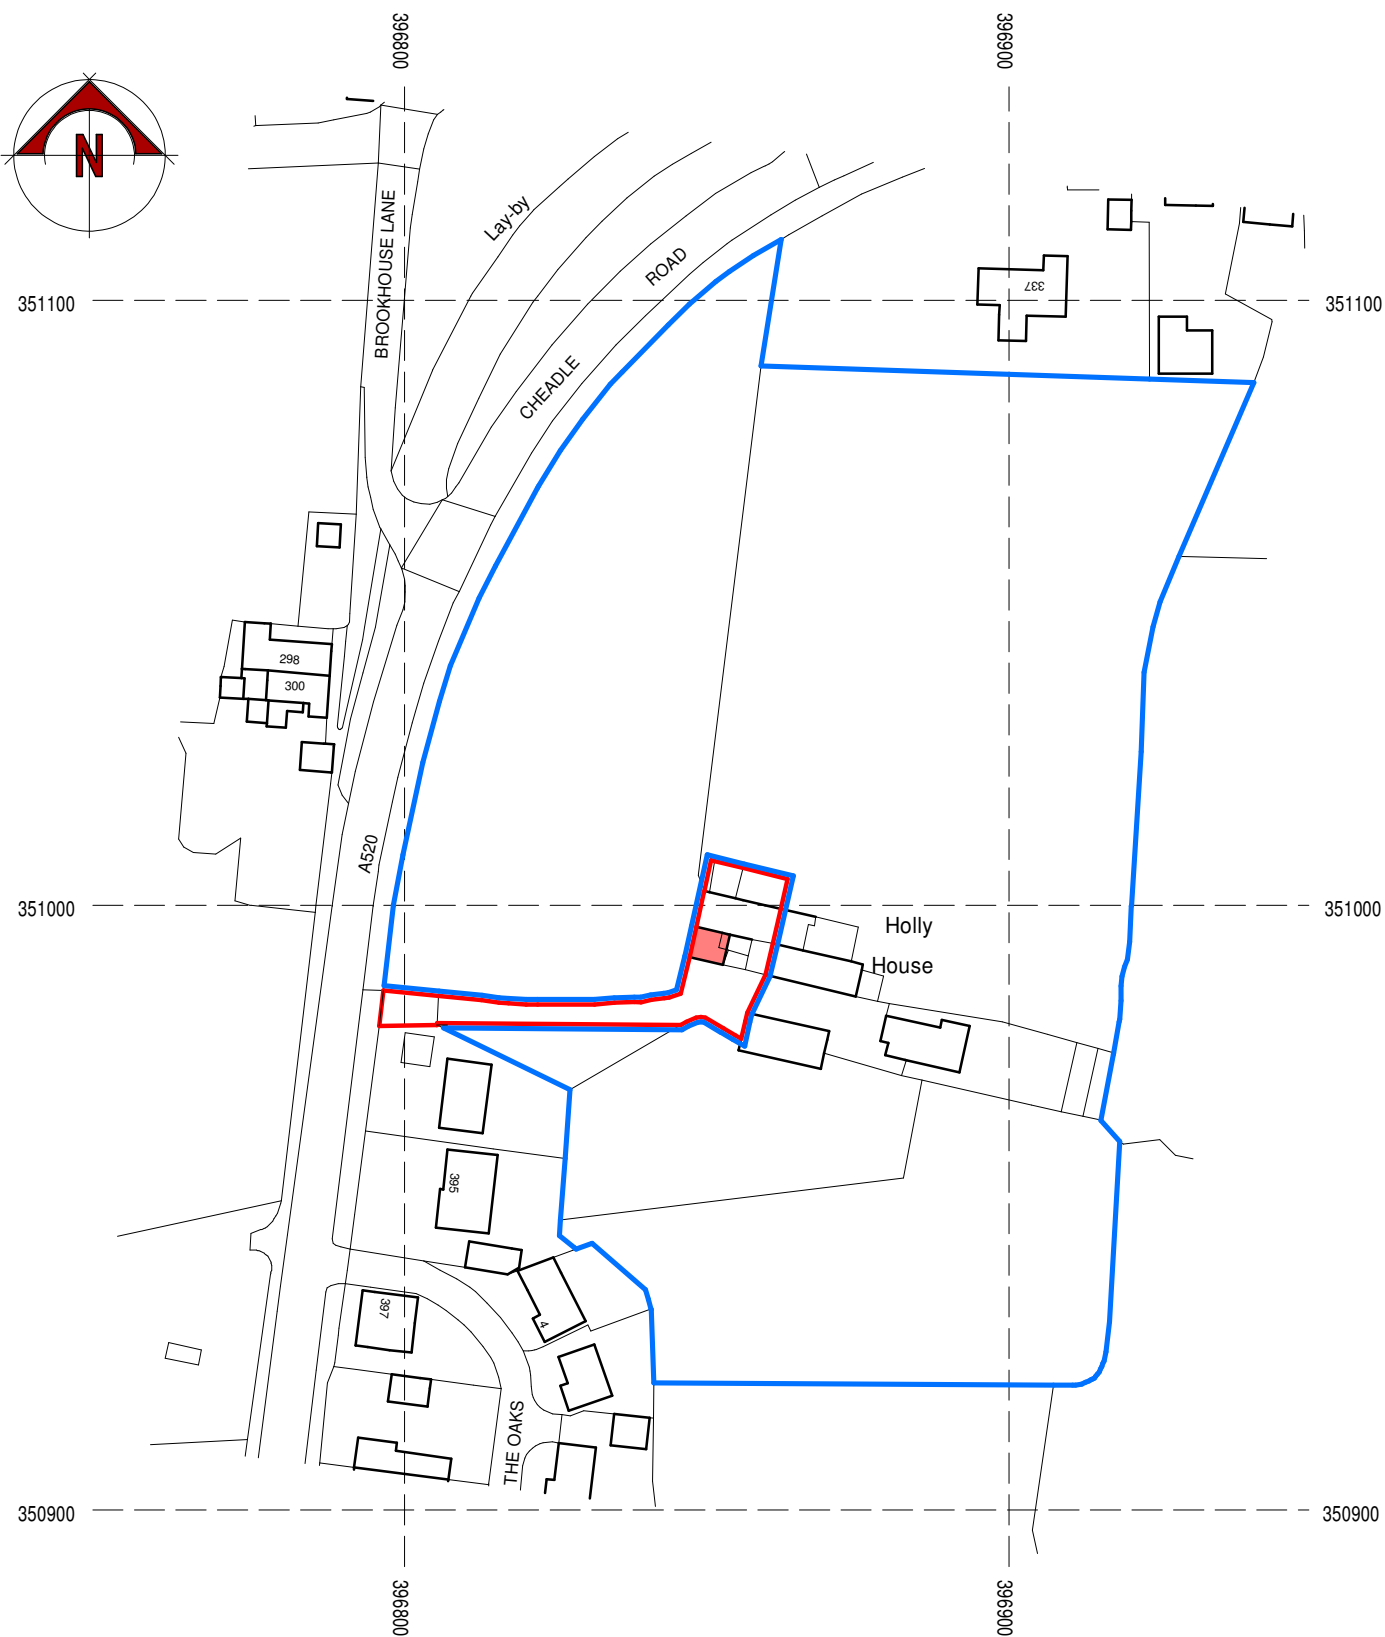


Location Plan

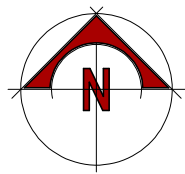


scale bar @ 1:1250

PROPOSED
BARN CONVERSION

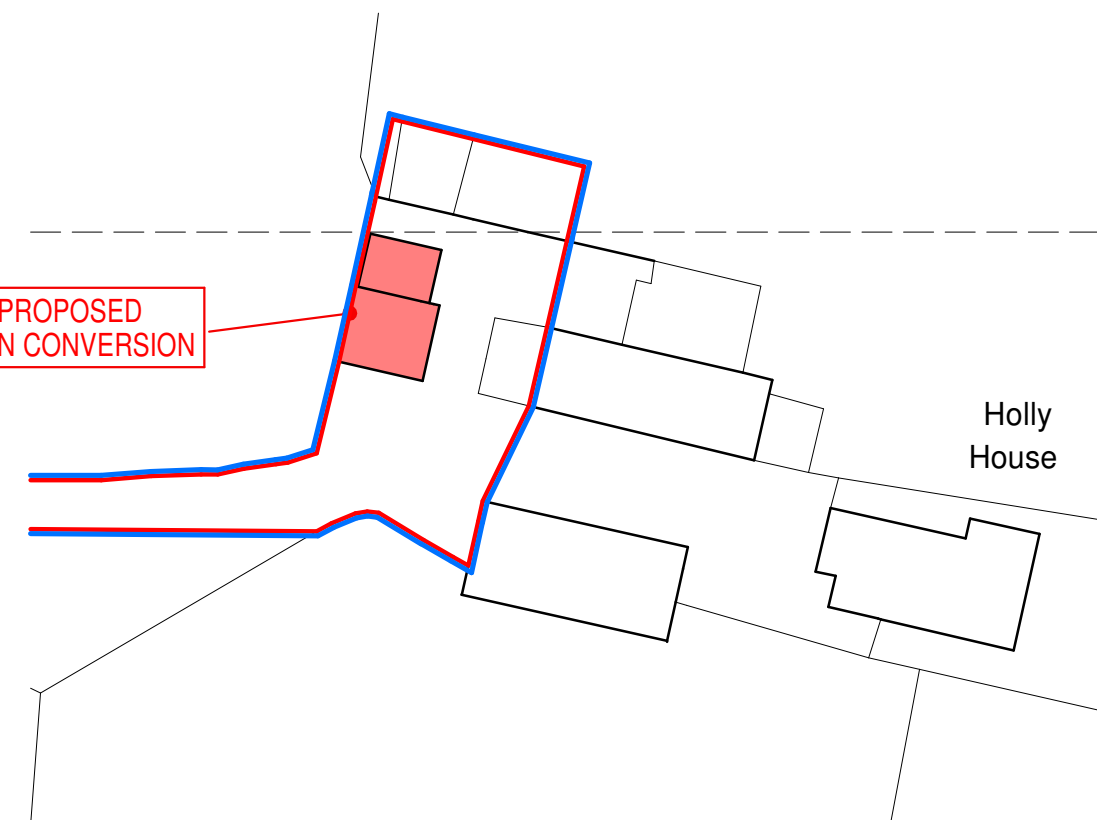

Block Plan

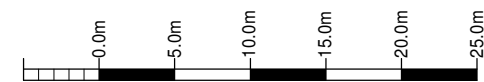

scale bar @ 1:500

Serial number: 266711
© Crown copyright and database right 2023
Ordnance Survey licence 100048957

Mr & Mrs Lloyd

Proposed Barn Conversion at
Holly House,
Cheddleton,
Staffs
ST13 7BH

Planning Proposal
Location and Block Plan

Date	Sheet	Scale
June 2023	A3	1:1250 + 1:500
Dwg No.	Rev.	Drawn
2023-2806-01	A	NAW

A - 10/06/2024 - BLOCK PLAN ADDED



10 Cawdry Buildings, Fountain Street, Leek. ST13 6JP
Telephone: 01538 386002
E-mail: info@sammonsltd.co.uk
Web: www.sammonsltd.co.uk

This drawing is copyright.
All dimensions must be checked prior to commencement.