

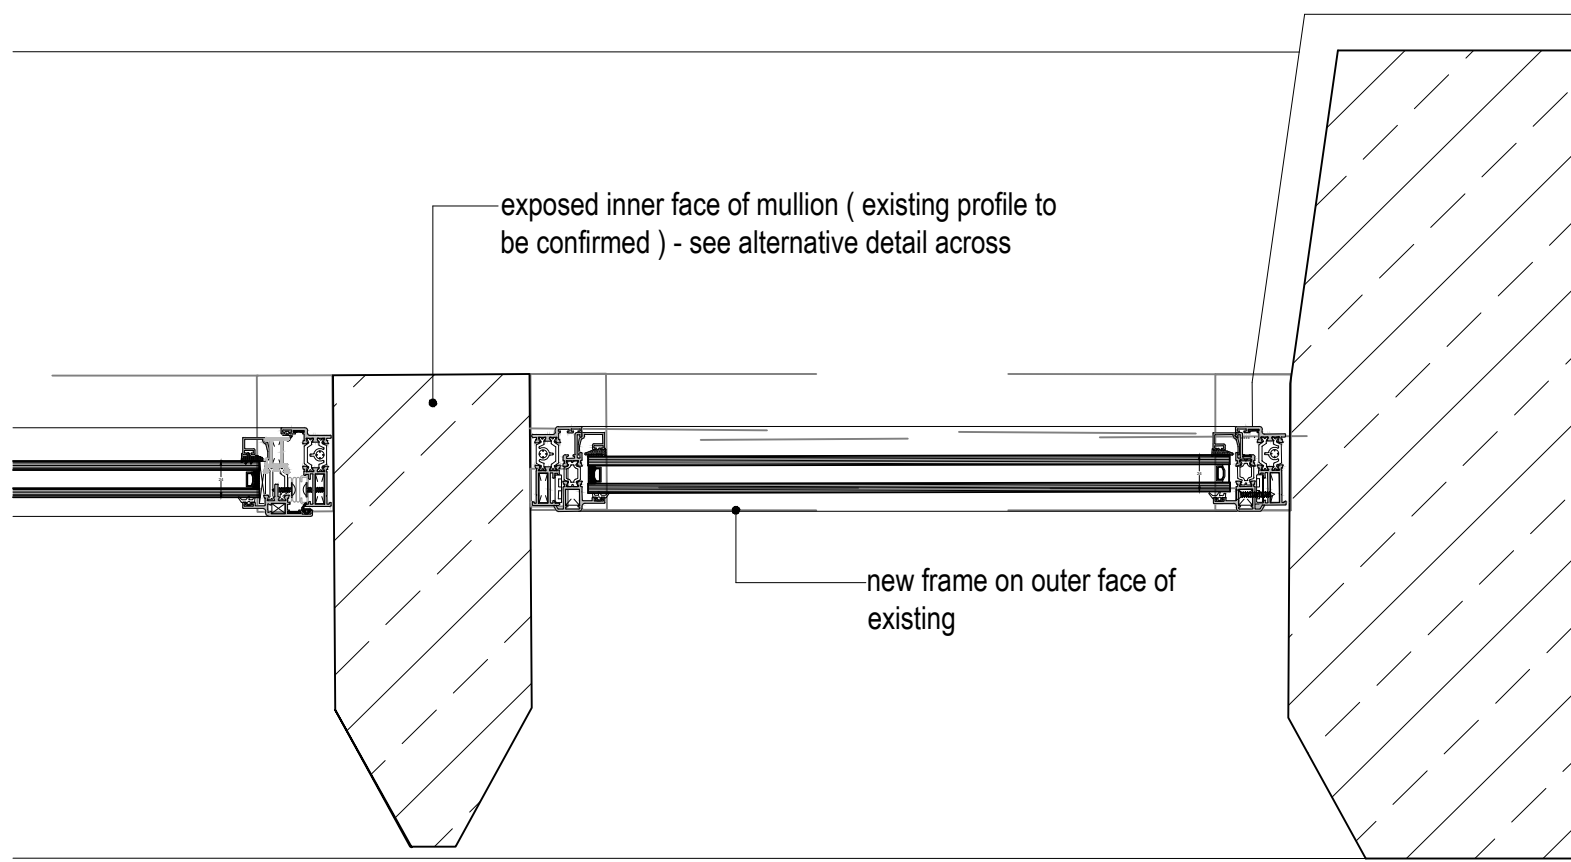



Rev.	Drawn	Comments	Date
A	DD	Amendments to S18, S20 & mullion detail	14/03/2024

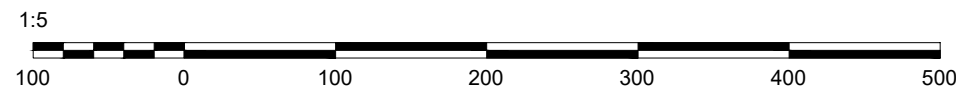


ENLARGED PLAN Scale 1:5

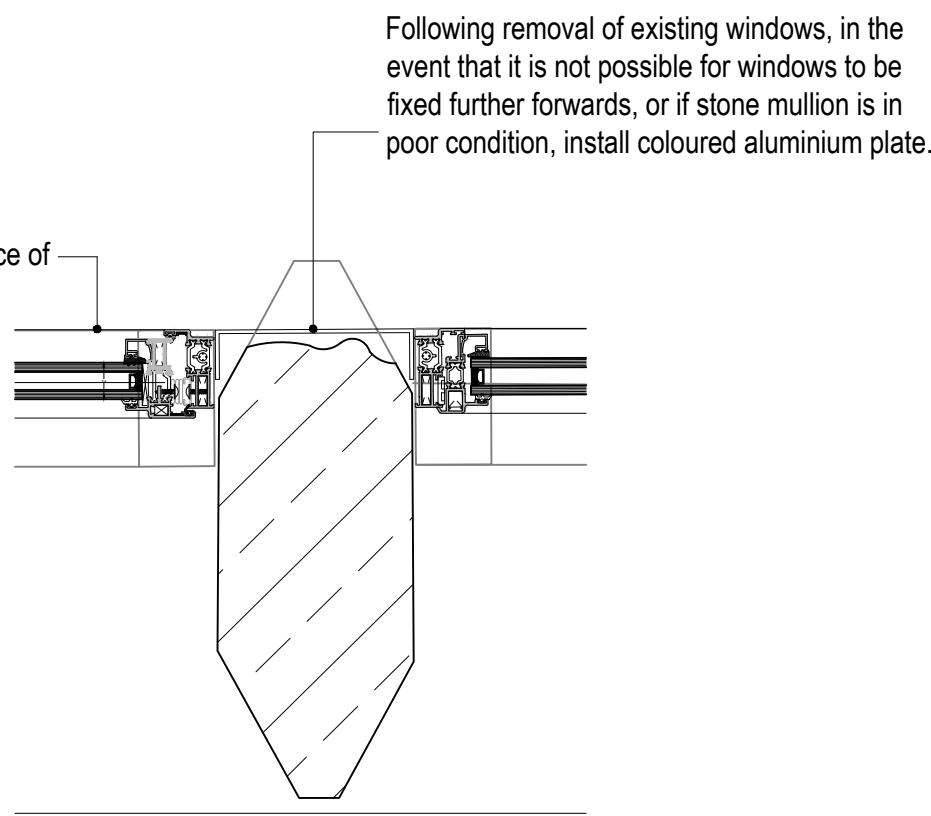


ALTERNATIVE ENLARGED PLAN Scale 1:5

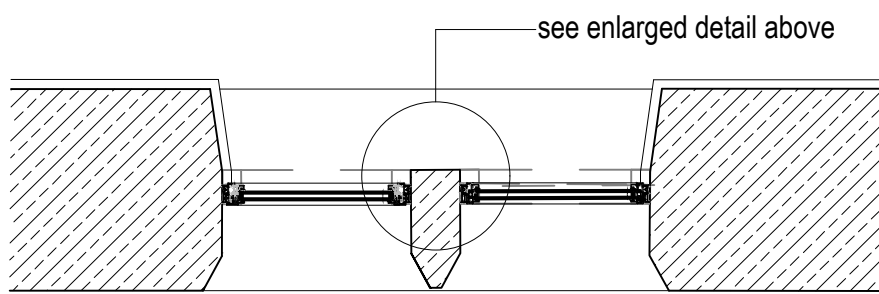


S18

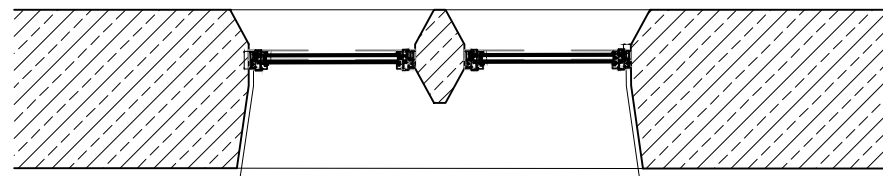


Existing stone surround
S19

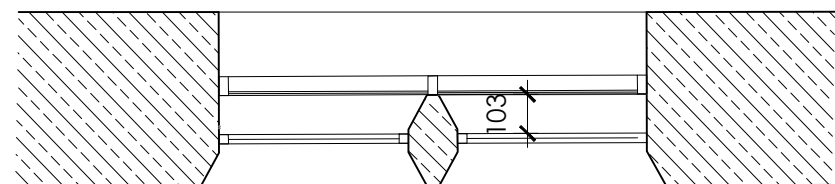


S20

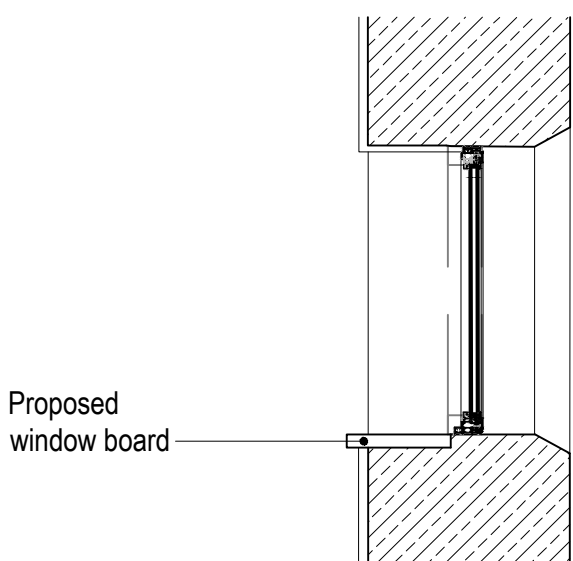



Scale 1:20

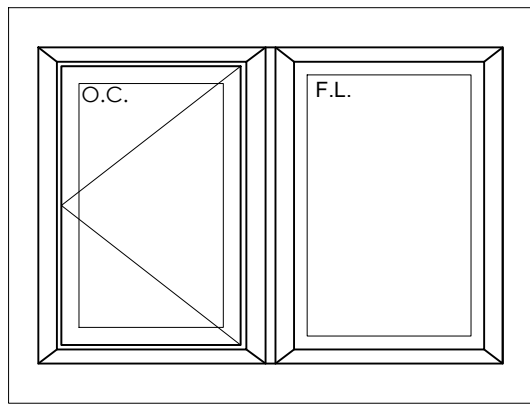


Existing stone surround
S18

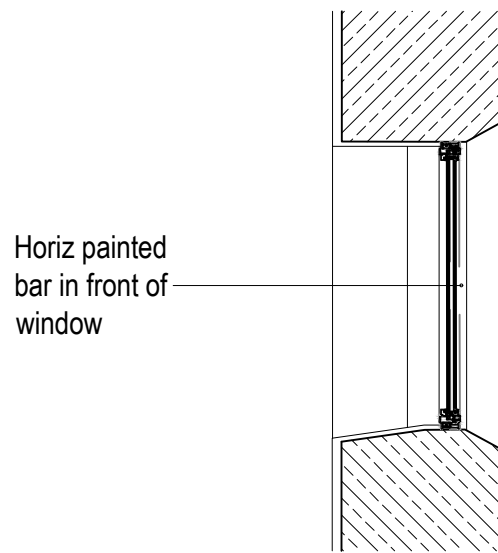

Scale 1:20

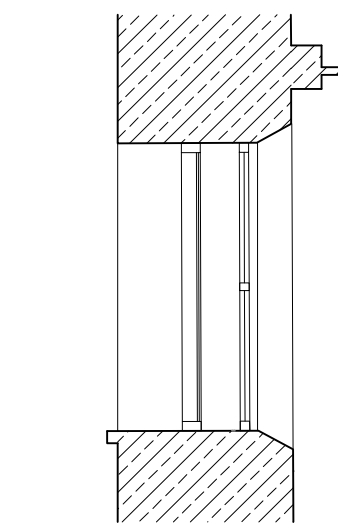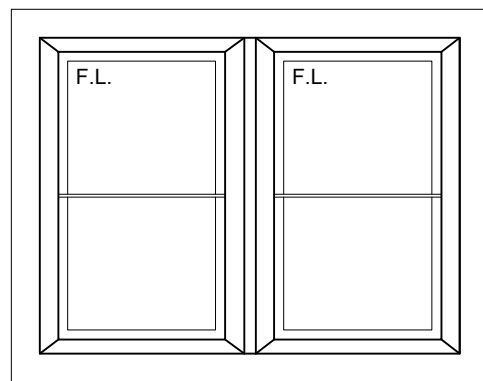

Scale 1:20

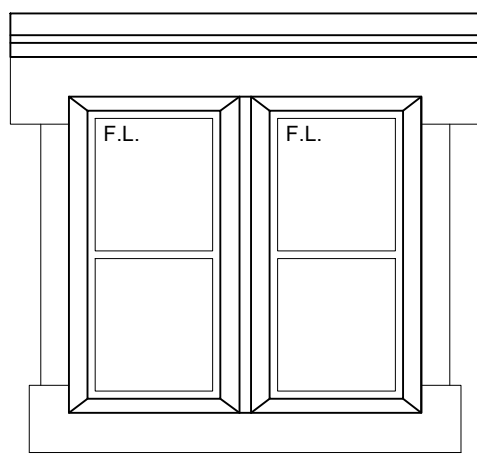

Existing stone surround
Secondary G

S20



Hewitt&CarrArchitects

A: DaisyBank House | 17-19 Leek Road | Cheadle | ST10 1JE
T: 01538 756888
E: enquiries@hcarchitects.co.uk
W: www.hcarchitects.co.uk

Client
Mr S. Newell & Dr T. Petty

Project
Proposed Alterations to
Oldridge Farm, Ashbourne Road
ST10 2HU

Title
Second Floor Window Details
Plan, Section & Elevations

Status
Planning

Date
Dec 2023

Scale @A1
As Shown

Project No
01088

Drawing No.
AL(0)306

Drawn
DD

Checked

Rev
A

Planning