


Revision		Date
A	Site area updated	05/07/2022

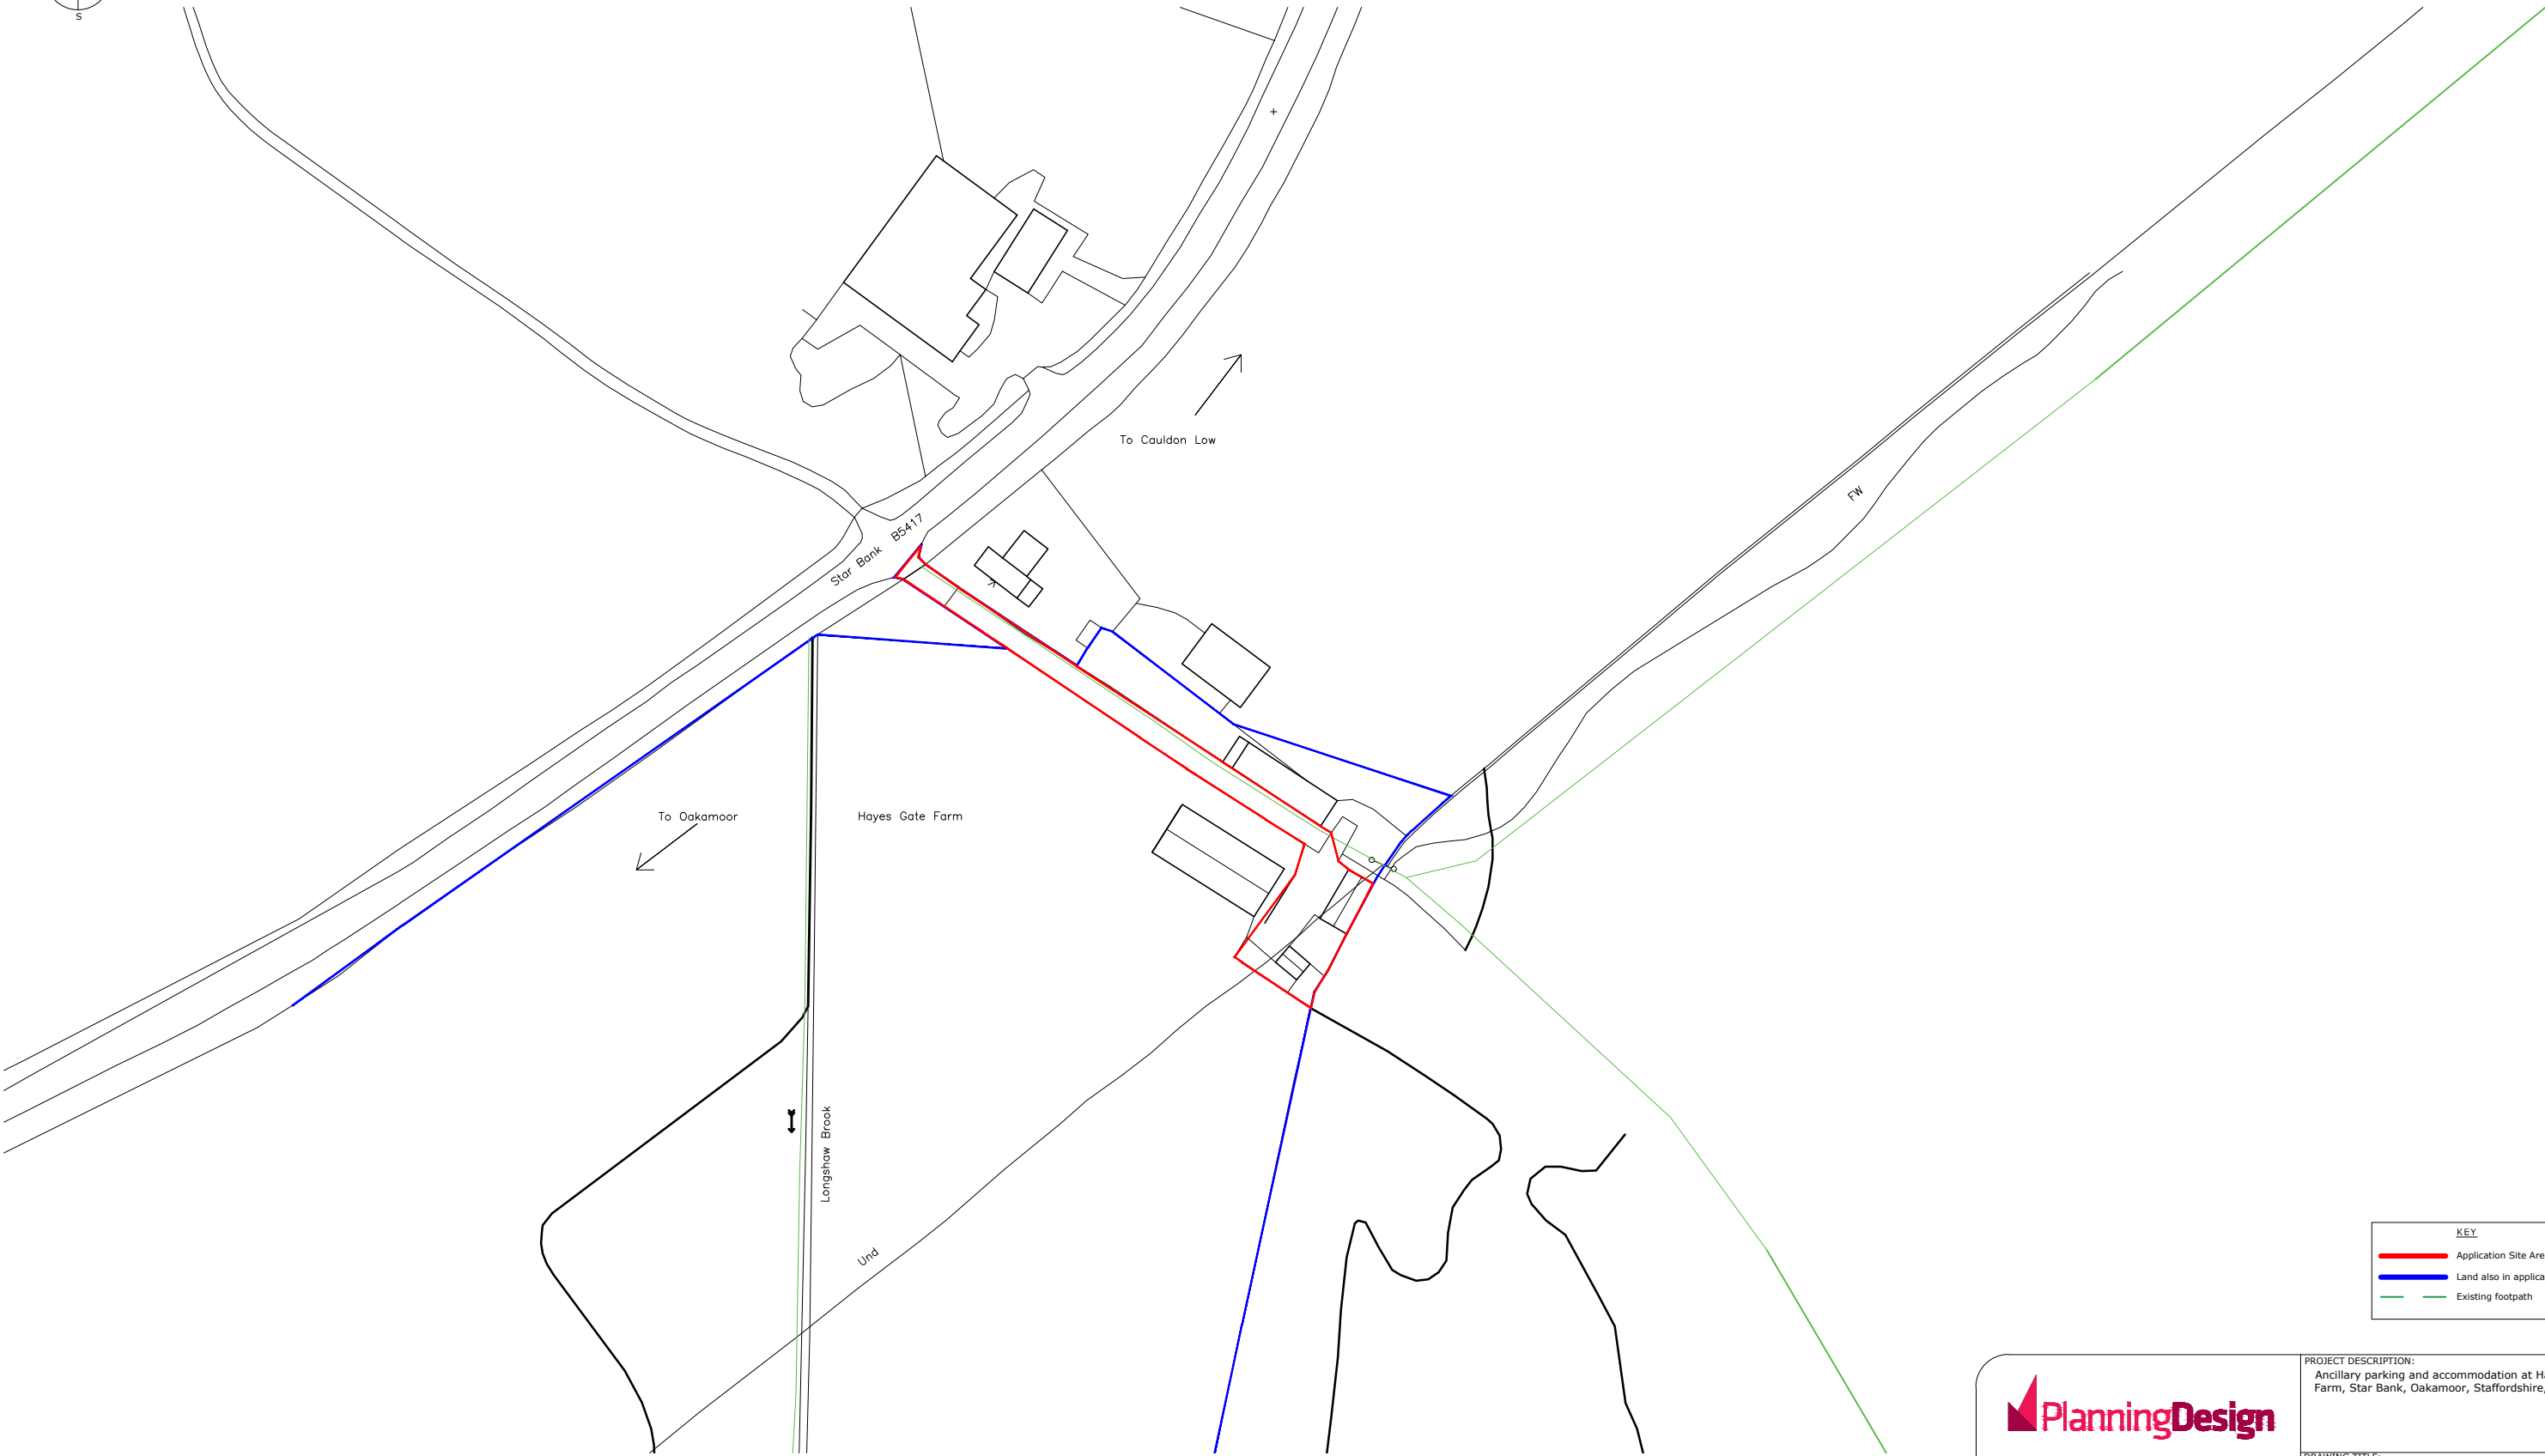

KEY	
—	Application Site Area = 869.07m²
—	Land also in applicant's ownership
—	Existing footpath

 Second Floor, Suite 3 Woburn House Vernon Gate Derby DE1 1UL Tel: 01332 347 371 Fax: 01332 347 555 E-mail: info@planningdesign.co.uk	PROJECT DESCRIPTION: Ancillary parking and accommodation at Hayes Gate Farm, Star Bank, Oakamoor, Staffordshire, ST10 3BN	
	DRAWING TITLE: Site location plan	
CLIENT Mark & Margaret Meller	DRAWN BY: MK	CHECKED BY: MB
	DRAWING NUMBER: 001	REVISION: B
STATUS PLANNING	SCALE: 1:1250@A3	DATE: June 2022
	DRAWING REF: 3849-001B	