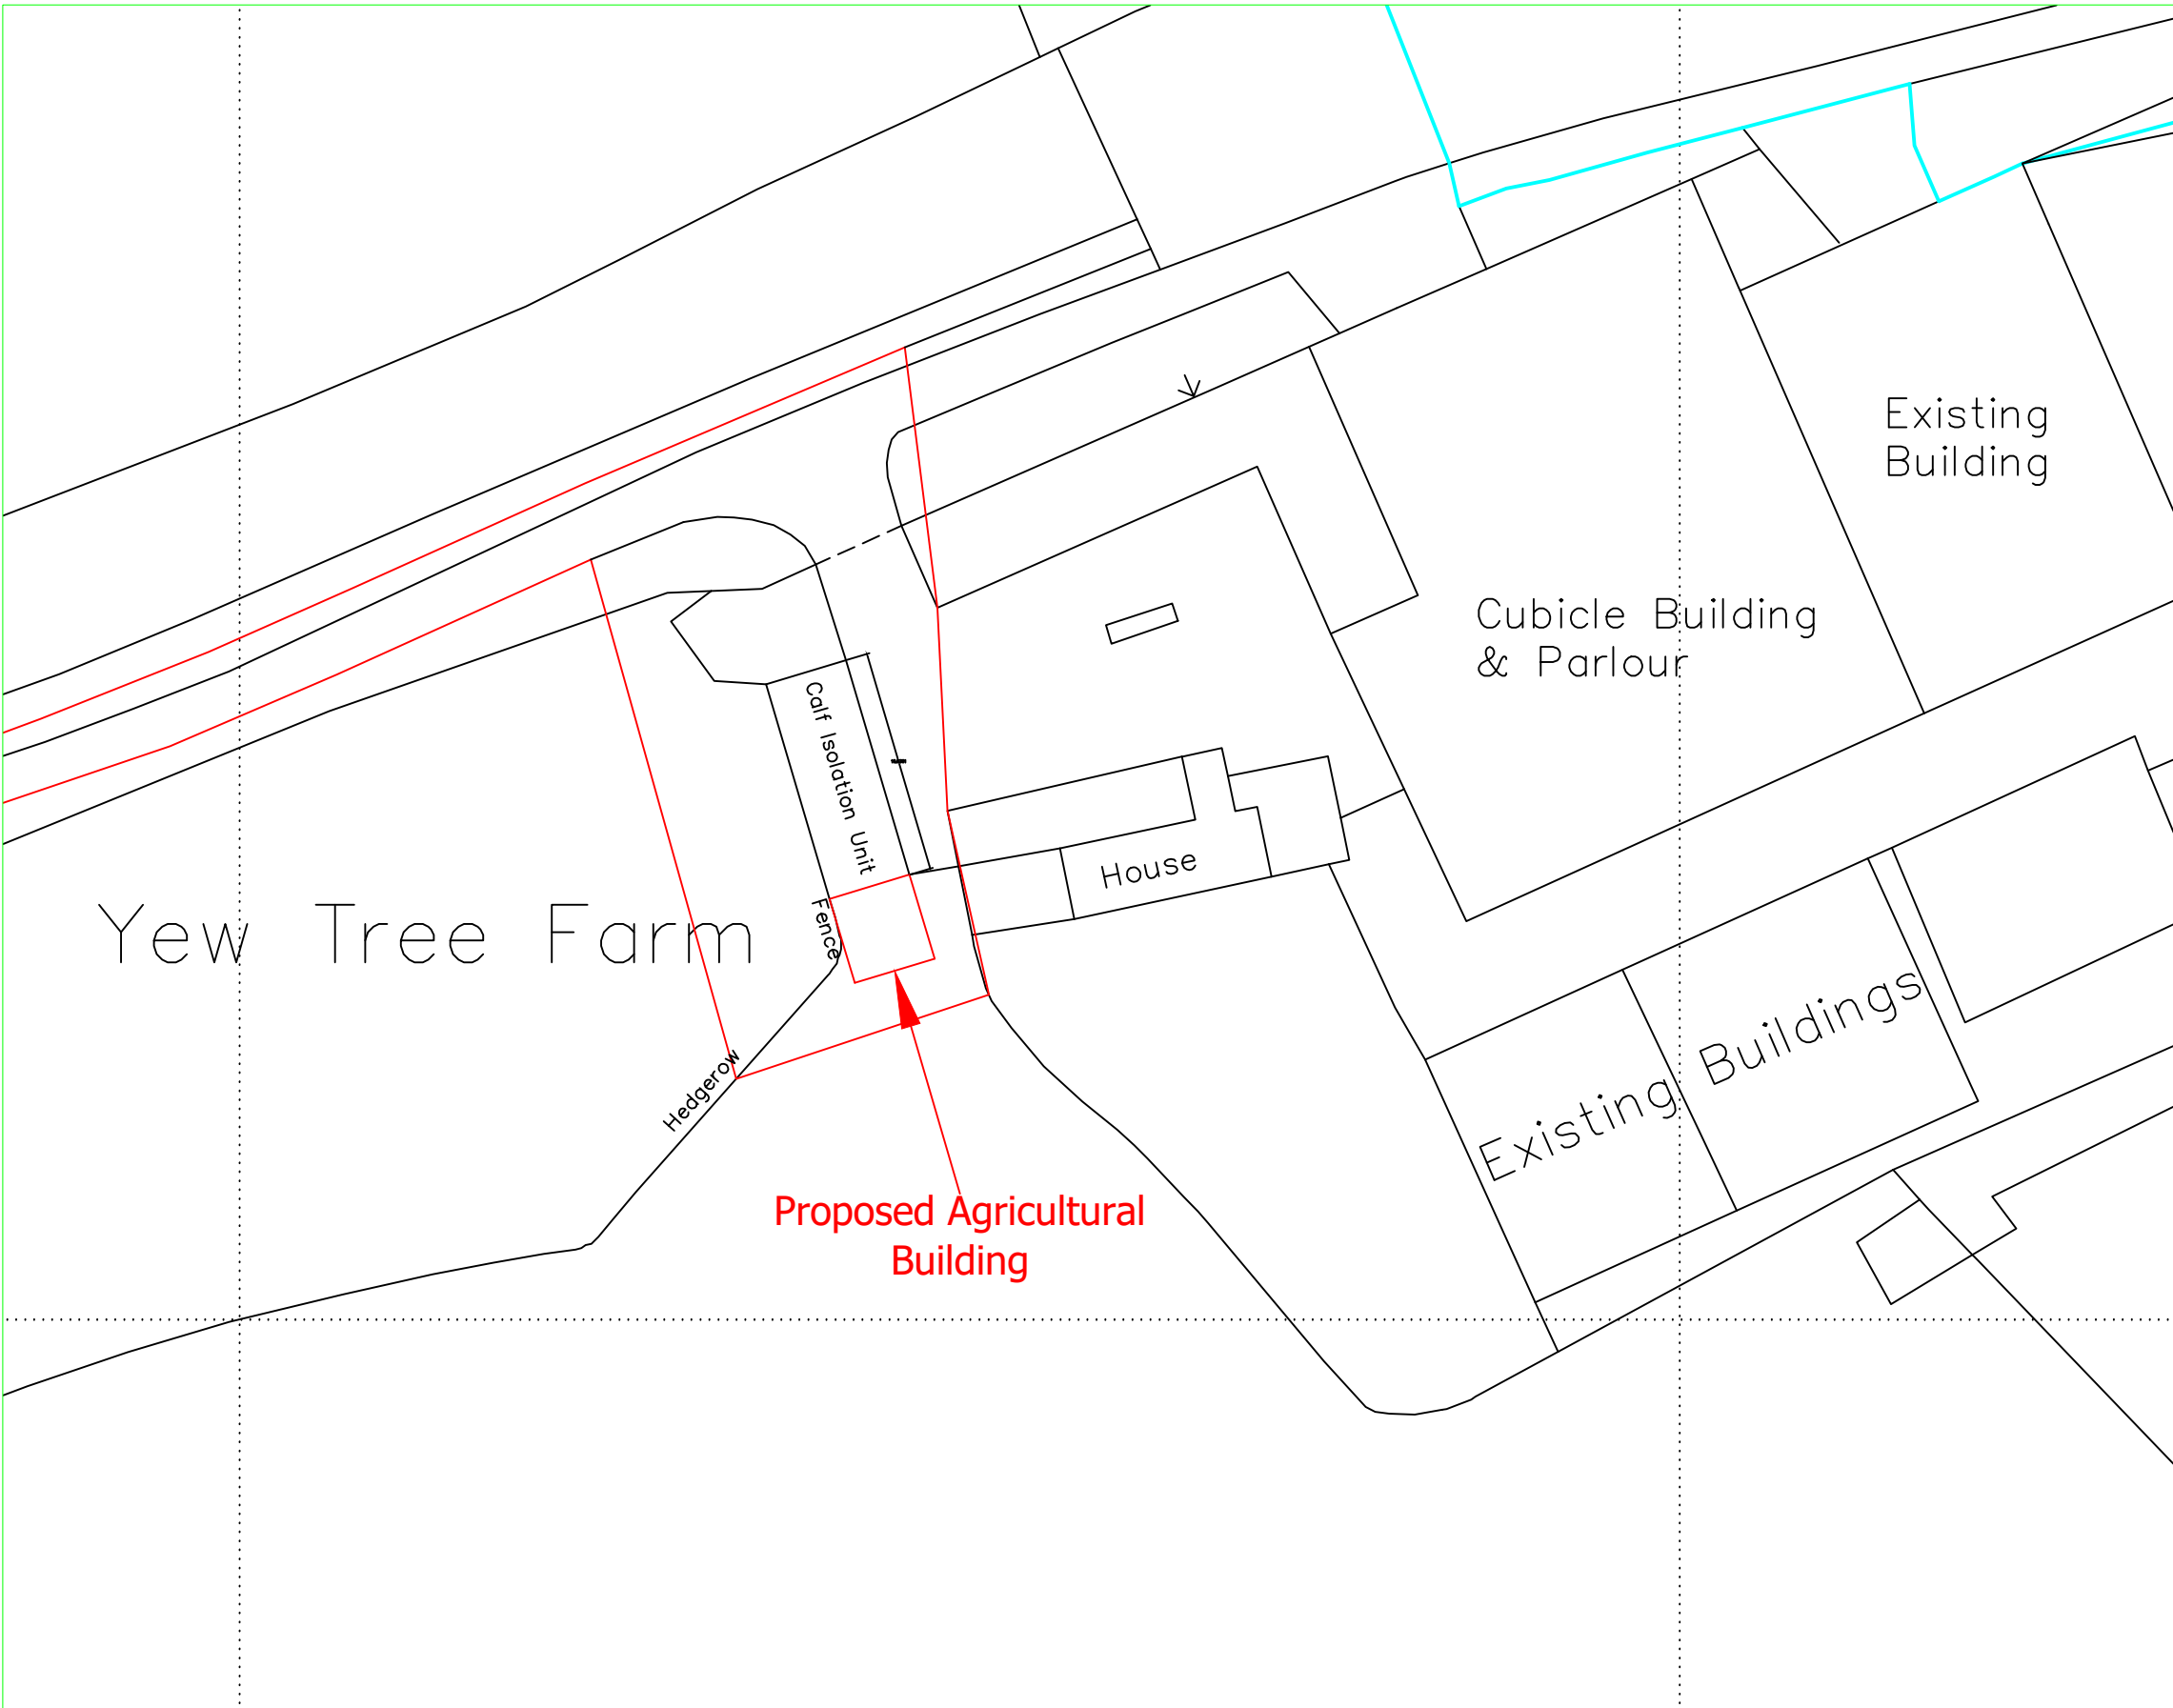


Reproduced from Ordnance Survey digital map data, 1:2500 scale, by permission of Ordnance Survey on behalf of The Controller of His Majesty's Stationery Office. © Crown copyright. All rights reserved.

© Copyright J C Harrison Planning & Admin Services jo@jcharrison.co.uk 07792 144155		
Client: Mr J Burton Yew Tree Farm, Cheddleton Heath, Leek, ST13 7DX		
Project: Proposed Agricultural Building		
Title: Block Plan		
Drawn by: Joanne Harrison	Designed by:	Checked:
Date: 19.06.2024	Index No.:	Approved:
Scales: 1:500 @ A3		
Drawing No: 1165-002		Revision