
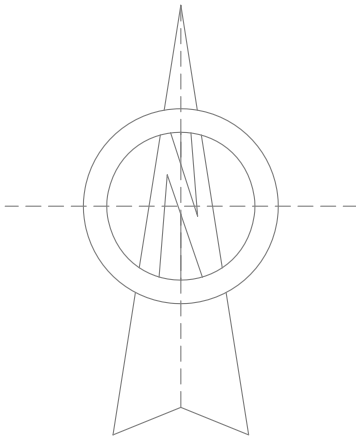


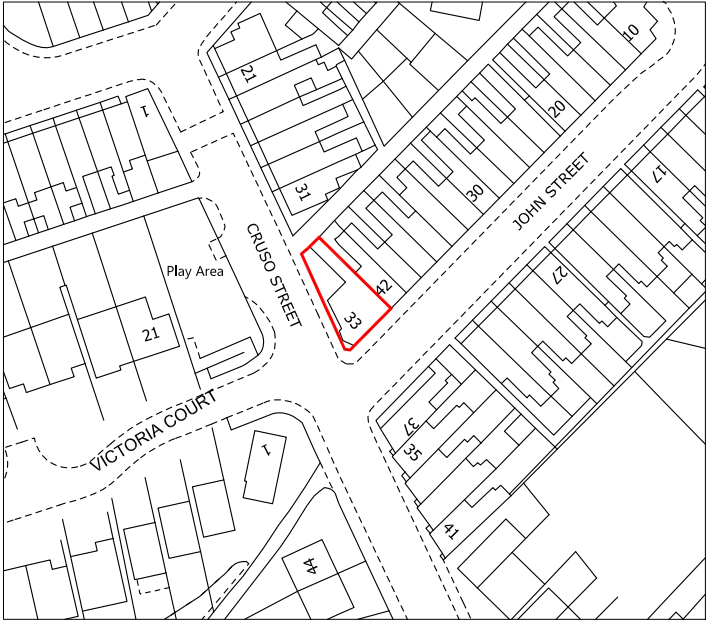

Scale 1:1250 0 10 30 60 120m

Project 33 CRUSO STREET ST13 8BJ	
Drawing LOCATION PLAN	
Dwg No. 109	Date MAY 2024
Scale @ A3 1:1250	