




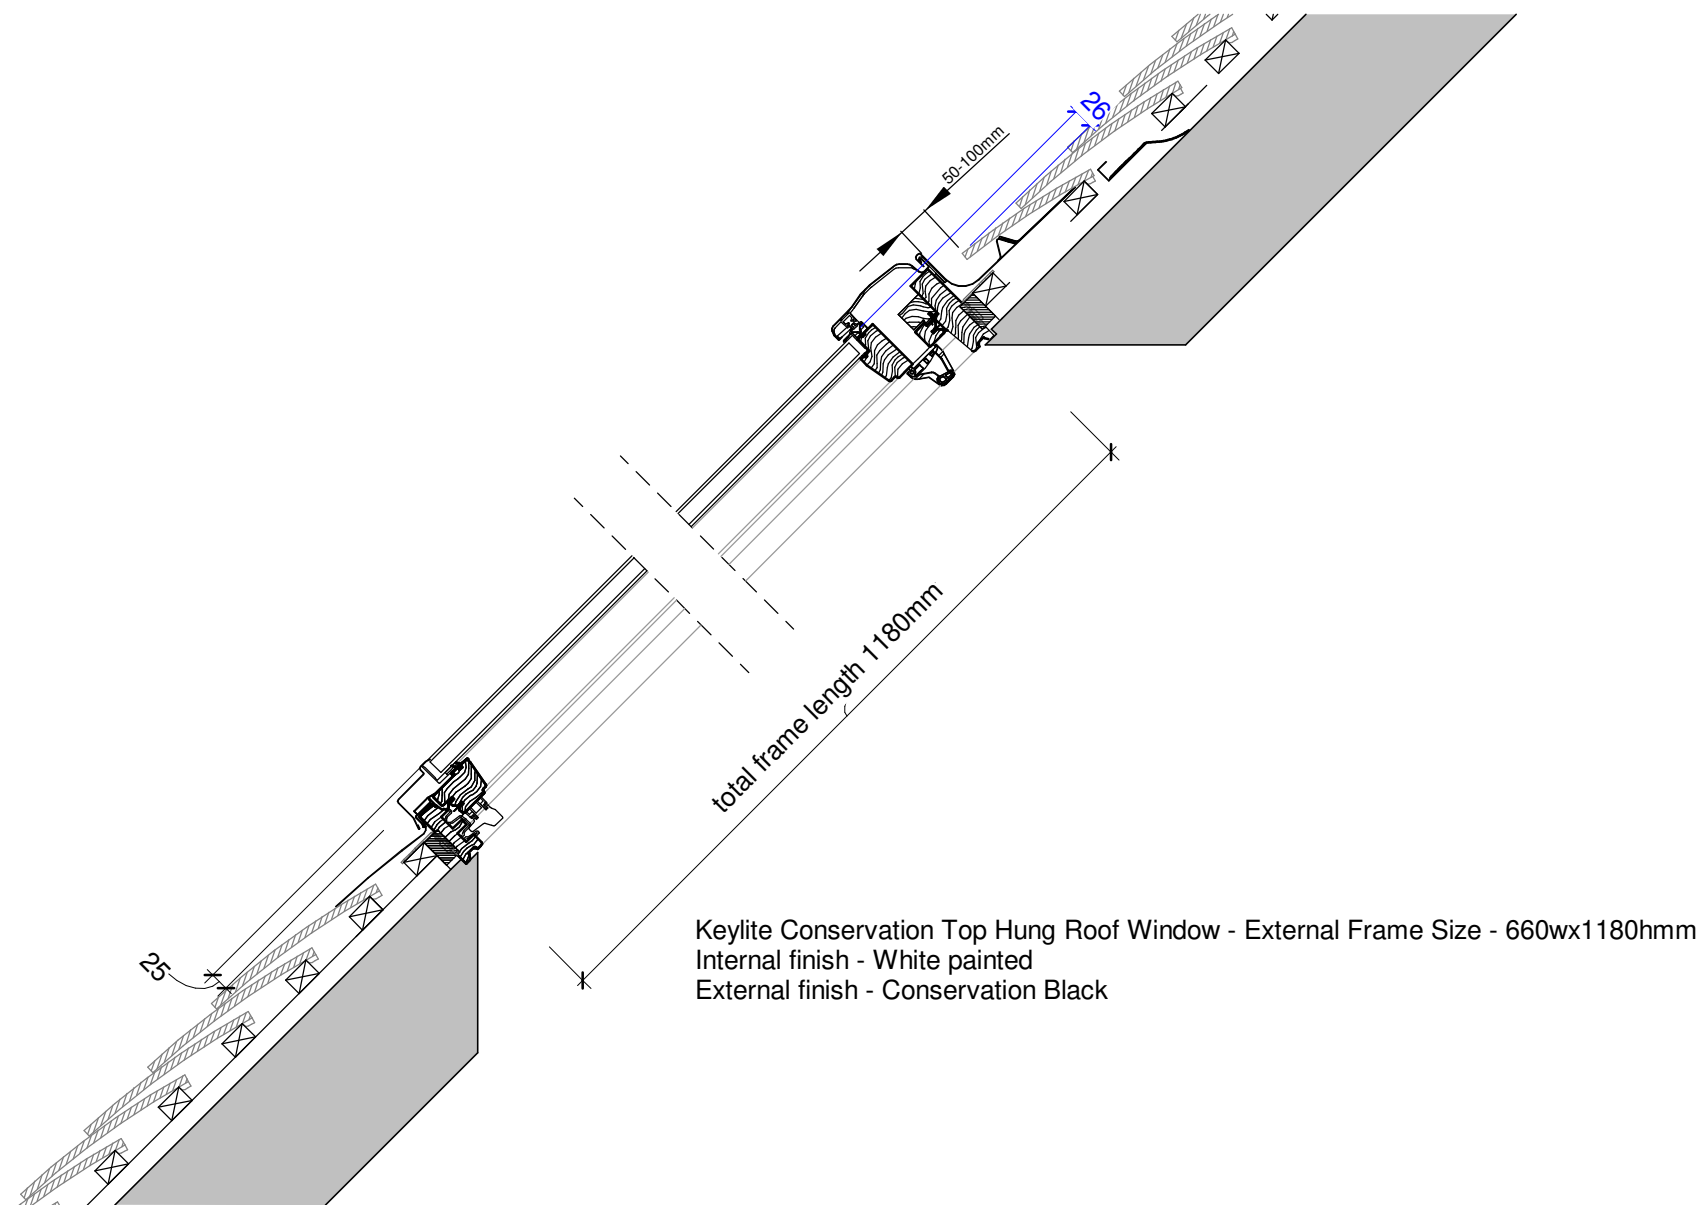

Section A-A'
1:10

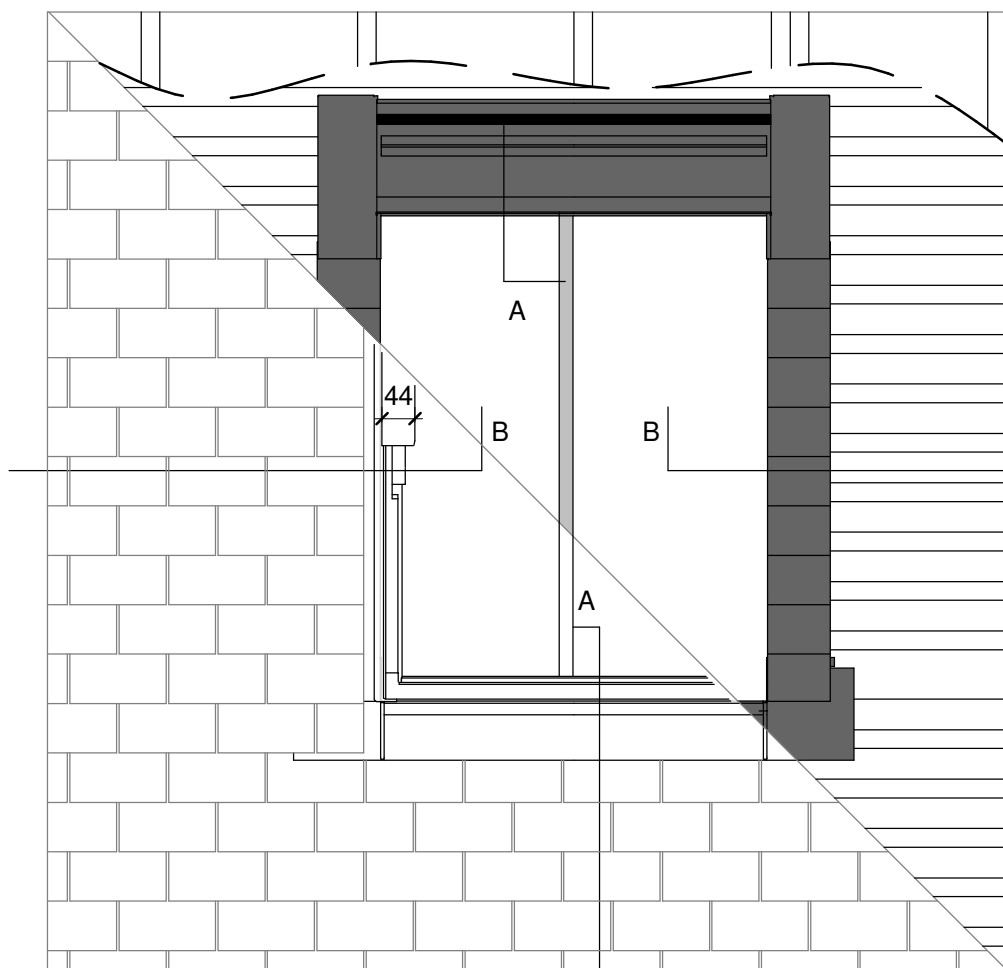

INDICATIVE SECTIONAL VIEW

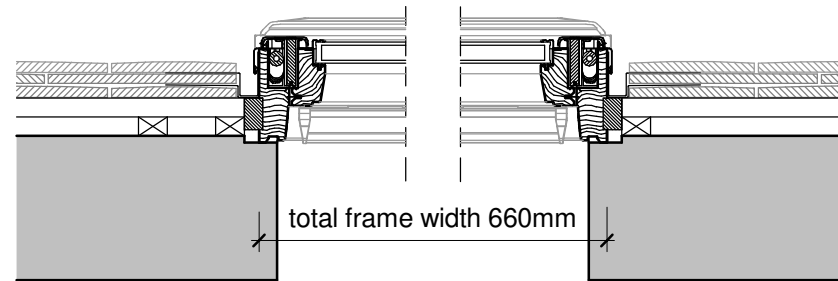

Section B-B'
1:10



Image from Manufacturer

Keylight Conservation Window


1 : 10



Image from Manufacturer

Keylite Roof Windows
Frame External - Hi Therm PPC coated RAL Grey to match the Staffordshire Blue Slate Roof Tiles
Frame Internal - White painted pine
Flashing - tile
Ref : CWWFE-03 -HT-TRF-03 [Front roof]
Ref : CWWTH-02-HT-TRF-02 [Rear roof if top hung]
Ref : CWWCP-01-HT-TRF-01 [Rear roof if centre pivot manual]
Ref : CWWCP-01-HT-PEK-01 [Rear roof if centre pivot auto with rain sensor]

Rear Roof to top of stairs and shower room
Centre Pivot or Top hung 550x980 [smallest available]
Front Roof to bedroom and existing bathroom - to line up with Rose Cottage
Top Hung - Escape 660x 1180 [This is the closest size to existing]

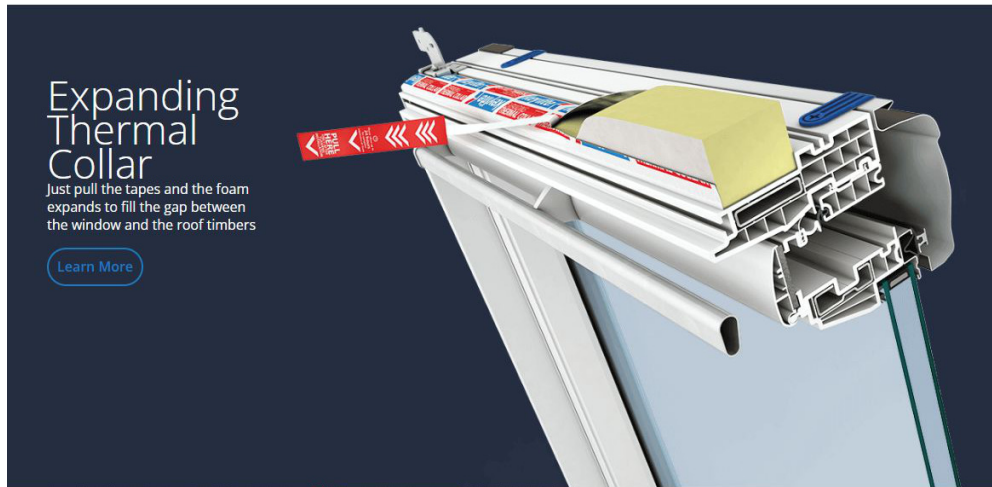

This image shows how the built in Thermal Collar acts to provide good sealing when the Roof window is installed and the thermal separation to the frame
Viewed from Inside

Copyright: of this drawing is vested in the Architect and it must not be copied or reproduced without consent.
Prints: Please note that paper prints of this drawing may not be an accurate reproduction of the given scale. Figured dimensions only are to be taken from this drawing. A scale bar is shown for the purposes of scaling.
Purpose: This drawing is prepared for the purpose shown in the drawing status.
Approval: Where the drawing has been prepared solely for the purposes of obtaining Planning Consent or Building Regulation Approval do not use for any other purpose.
Construction: Unless marked 'For Construction' and issued with a C status, the drawing should not be used for Construction purposes, as it may be necessary to augment/ amend the drawing for this purpose. Detailed setting out drawings will need to be supplied for tender and construction purposes.
Dimensions and Levels: are to be checked on site, prior to commencement.
All contractors are to be responsible for taking and checking all dimensions relative to their work. Dimensions are in millimetres unless otherwise stated.
Variations and Discrepancies: bpArchitecture are to be advised of any variation between drawings and site conditions.
CDM: Work must not start on site before a Construction Phase Health and Safety Plan is in place (if applicable). The Client is responsible for ensuring that a Principal Designer and/or Principal Contractor has been appointed and the Health and Safety executive have been notified (for projects which will involve more than 500 person days and/or will last more than 30 working days on site).
Building Safety Act: The Client is responsible for appointing a Principal Designer where these works are Residential or a HRB. Do not make any changes to the layout or design without first agreeing this with the Architect, Structural, Civil Engineer or M&E Engineer so that changes can be verified against Design and/or Cales. Any changes carried out by the Client or Contractor without notification will void design liability.
Co-ordination: This drawing is to be read in conjunction with all other consultant's drawings, specifications and schedules..... IF IN DOUBT ASK

Rev	Drawn	Comments	Date
1	BSP	Planning & Listed Building Application	4 Apr 2024
2	BSP	Rooflight Sizes and Ref nos indicated	10 Apr 2024

bpArchitecture
01782 515 555
Enquiries@bpArchitecture.co.uk
www.bparchitecture.co.uk
93 High Street Biddulph Staffs ST8 6AB
Architects : Conservation : Interior Architecture : Landscape

Client
Mr P and Mrs G Weaver

Project
**Extension and Alterations to The Workshop,
Harlech Drive, Knypersley, ST8 7AN.**

Title
Rooflight Details

Status
RIBA Stage 3 - Planning

Date **April 2024** Drawn **DD**
Scale @A1 **1 : 10** Checked **BSP**

Project No. Originator Drawing No. Rev
23-053- BPA- A0-010 P 2