


Location Plan

Site Address: The Woodlands, Kingsley Road, Kingsley Moor, ST10 2EN

Date Produced: 11-Jun-2024

Scale: 1:2500 @A4

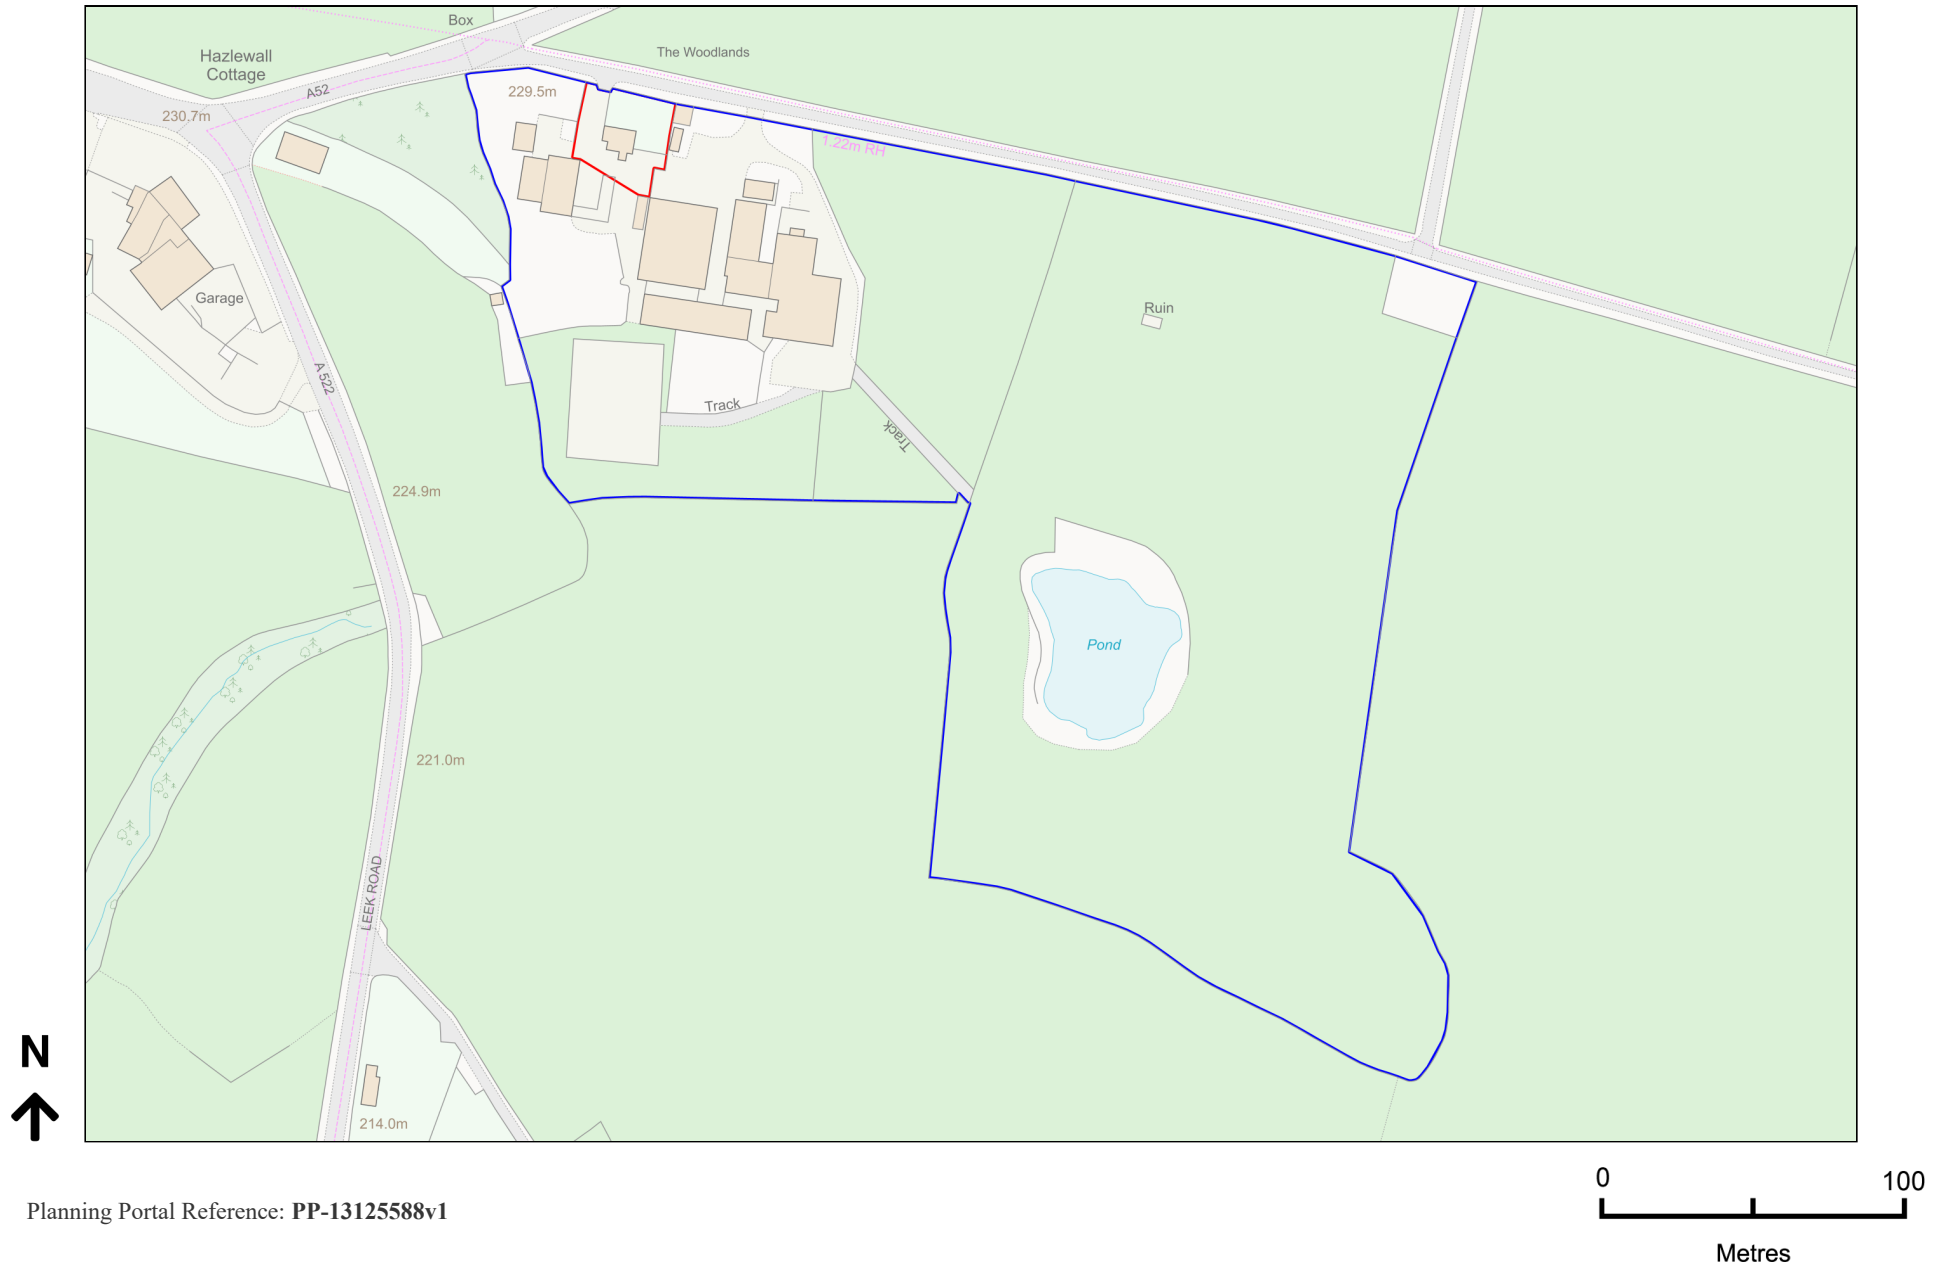

Planning Portal Reference: PP-13125588v1