


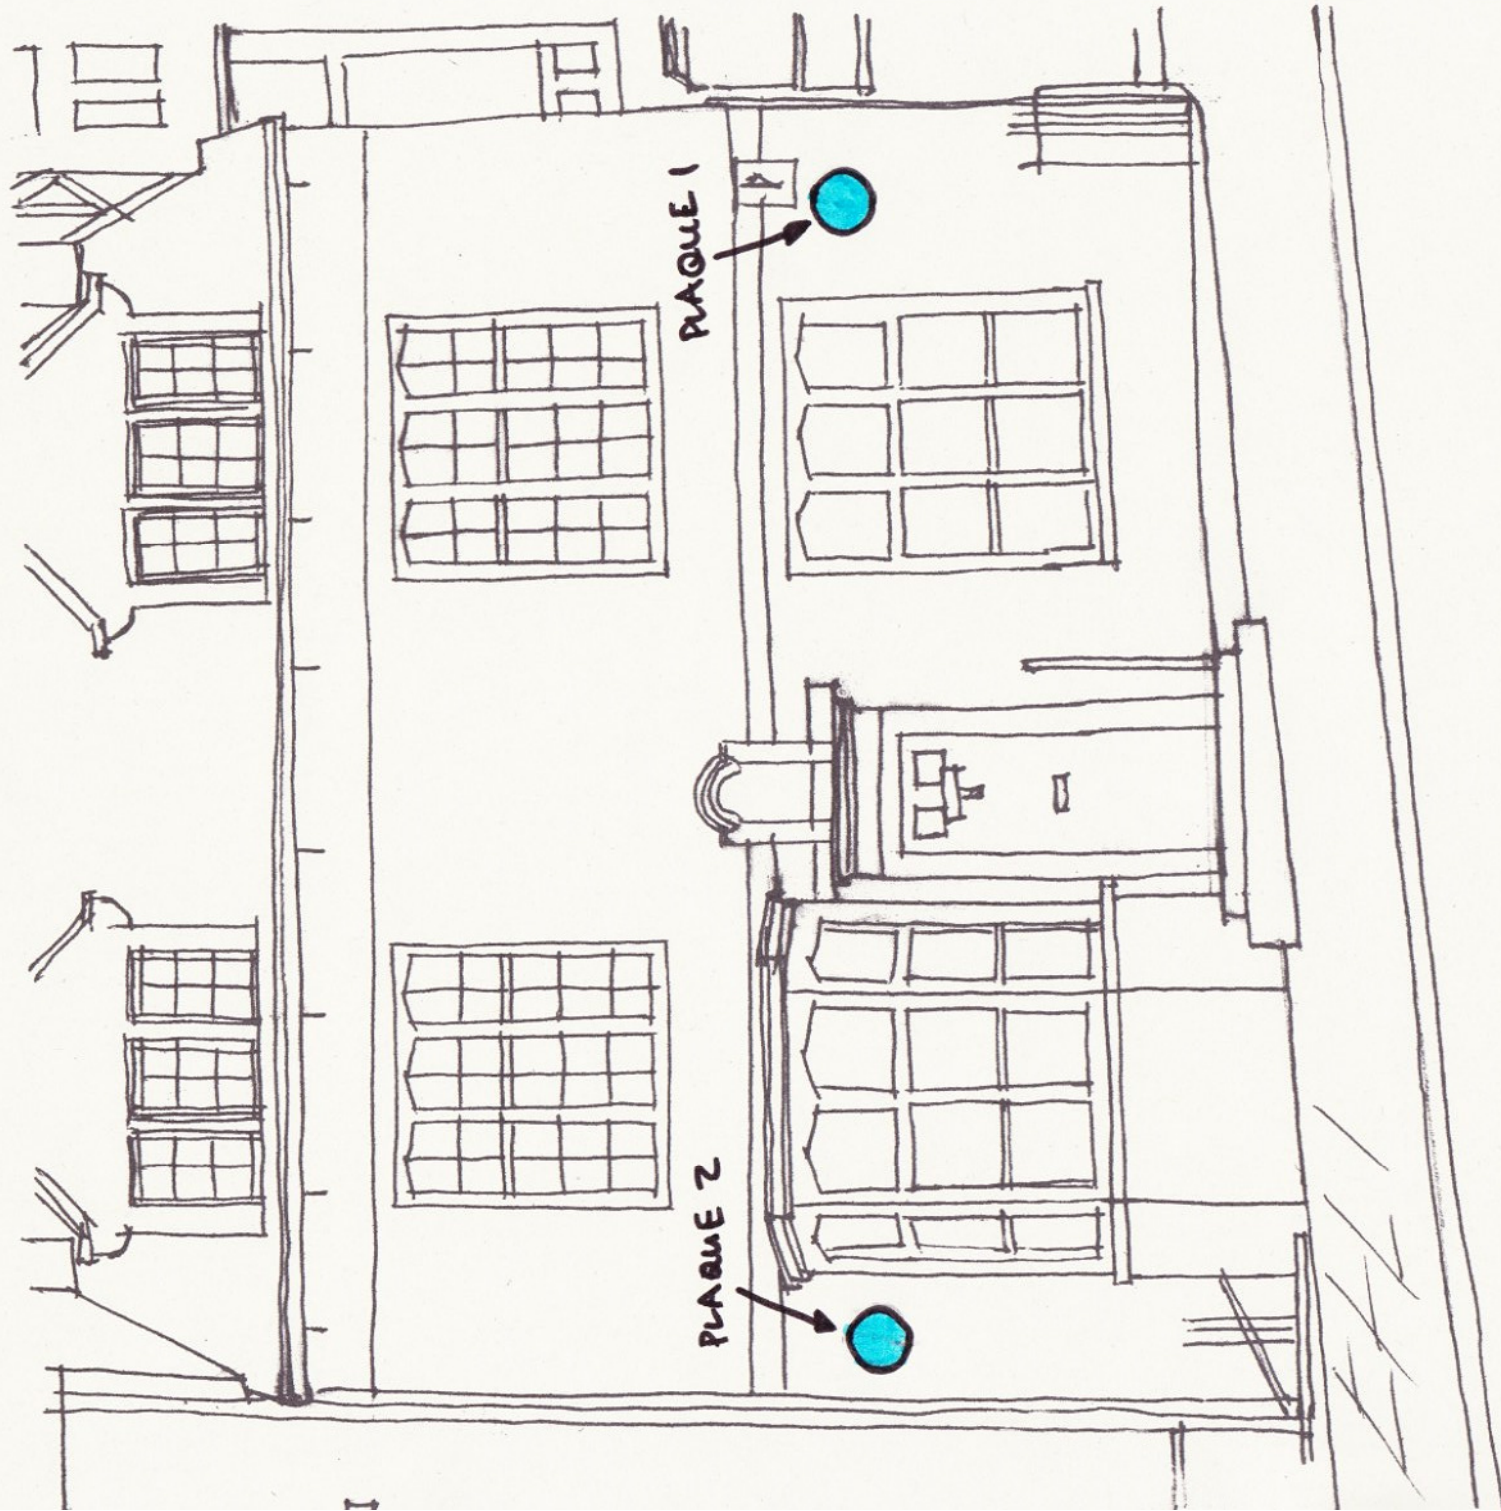

ELEVATION AS PROPOSED RM 1122/4A
62, ST. EDWARD STREET, LEEK.

0 1 2 3 4 metres
Scale Bar 1:50 on A4 Sheet