


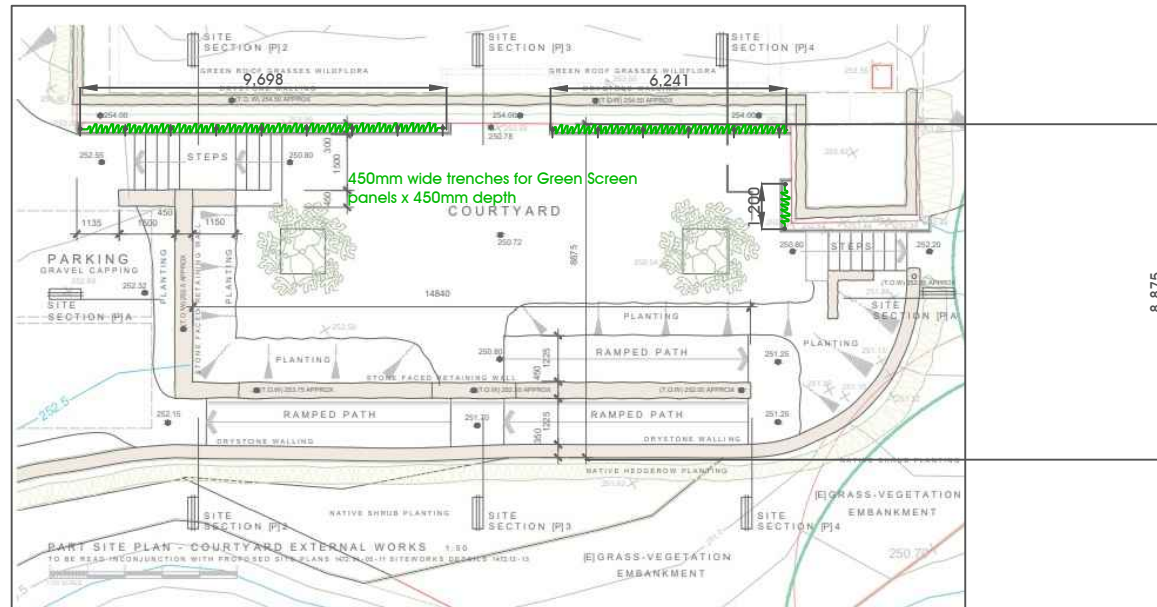


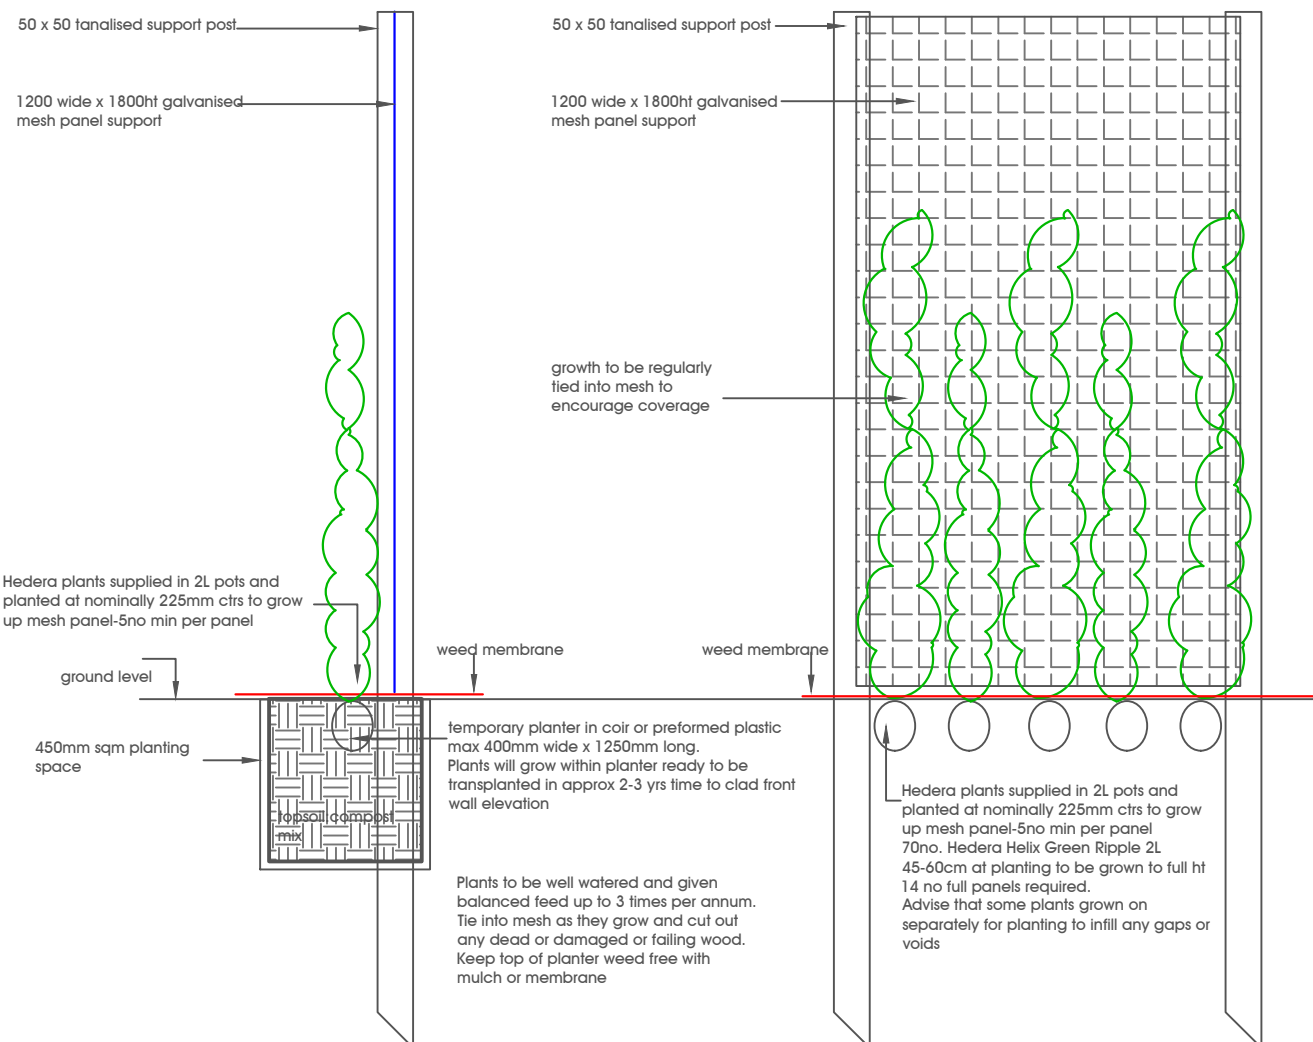

Site layout of Green screen panels on SW elevation

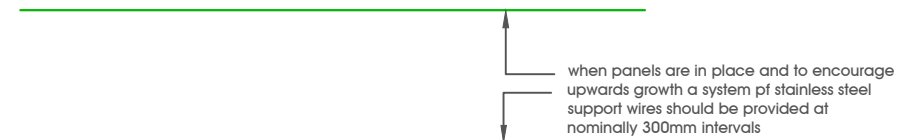

Cultivation and structural details of typical panel

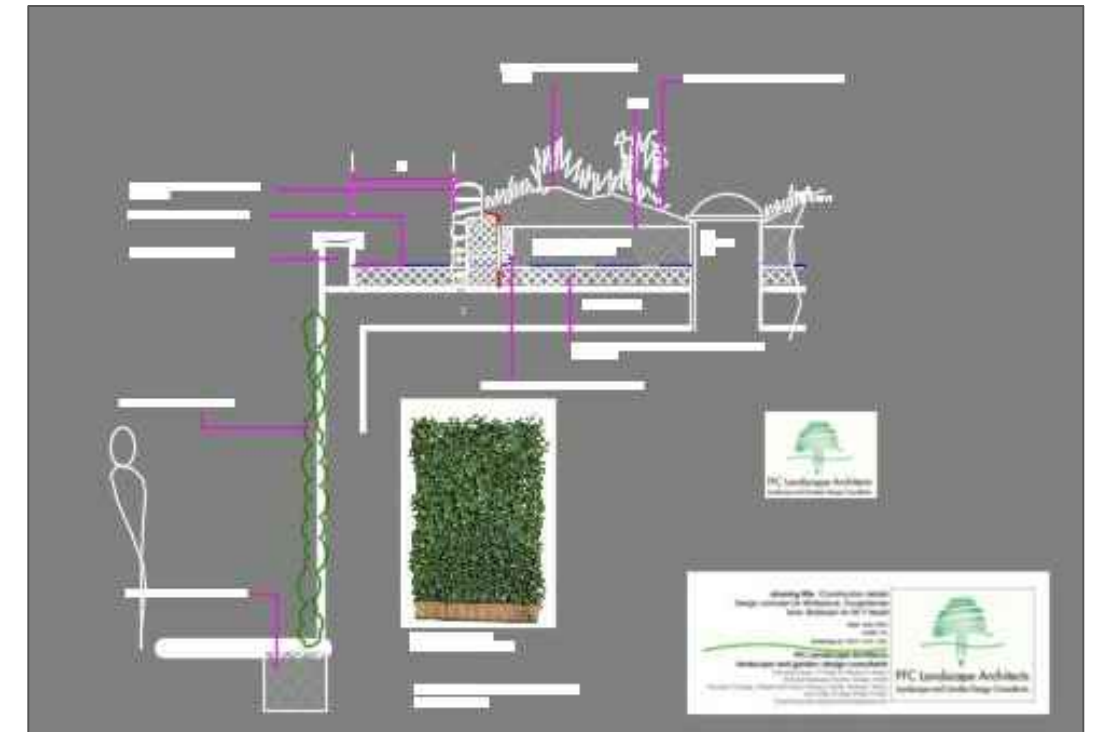

Extract from Planning drawings




Greenscreen by Mobilane is a pregrown trellis system clad with growing ivy (Hedera Helix or similar spp)
It can be used in panels with support posts or fixed to battens supports.
This is available on order or as this project has a long lead in time, the client is prepared to grow panels on an onsite growing area to ensure a consistent and easily transferable instant screen

drawing title Planning Condition information
Green screen details for Whiteacre,
Troughstones Road, Biddulph for Mr Y Heald

date June 2024
scale 1:200 at A3
drawing no. M23/ 1633 / C02

FFC Landscape Architects
landscape and garden design consultants

Forward House, 17 High St, Henley in Arden
32 Stoke Business Centre, Hanley, Staffs
Wooster Cottage, Gilberts End Lane, Hanley Castle, Malvern, Worcs
tel 01782 791506/ 07960 772307
Email ffclandscapearchitects@gmail.com

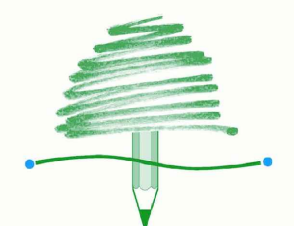

FFC Landscape Architects
Landscape and Garden Design Consultants