






2 Stable Proposed Front
Elevation
1 : 50

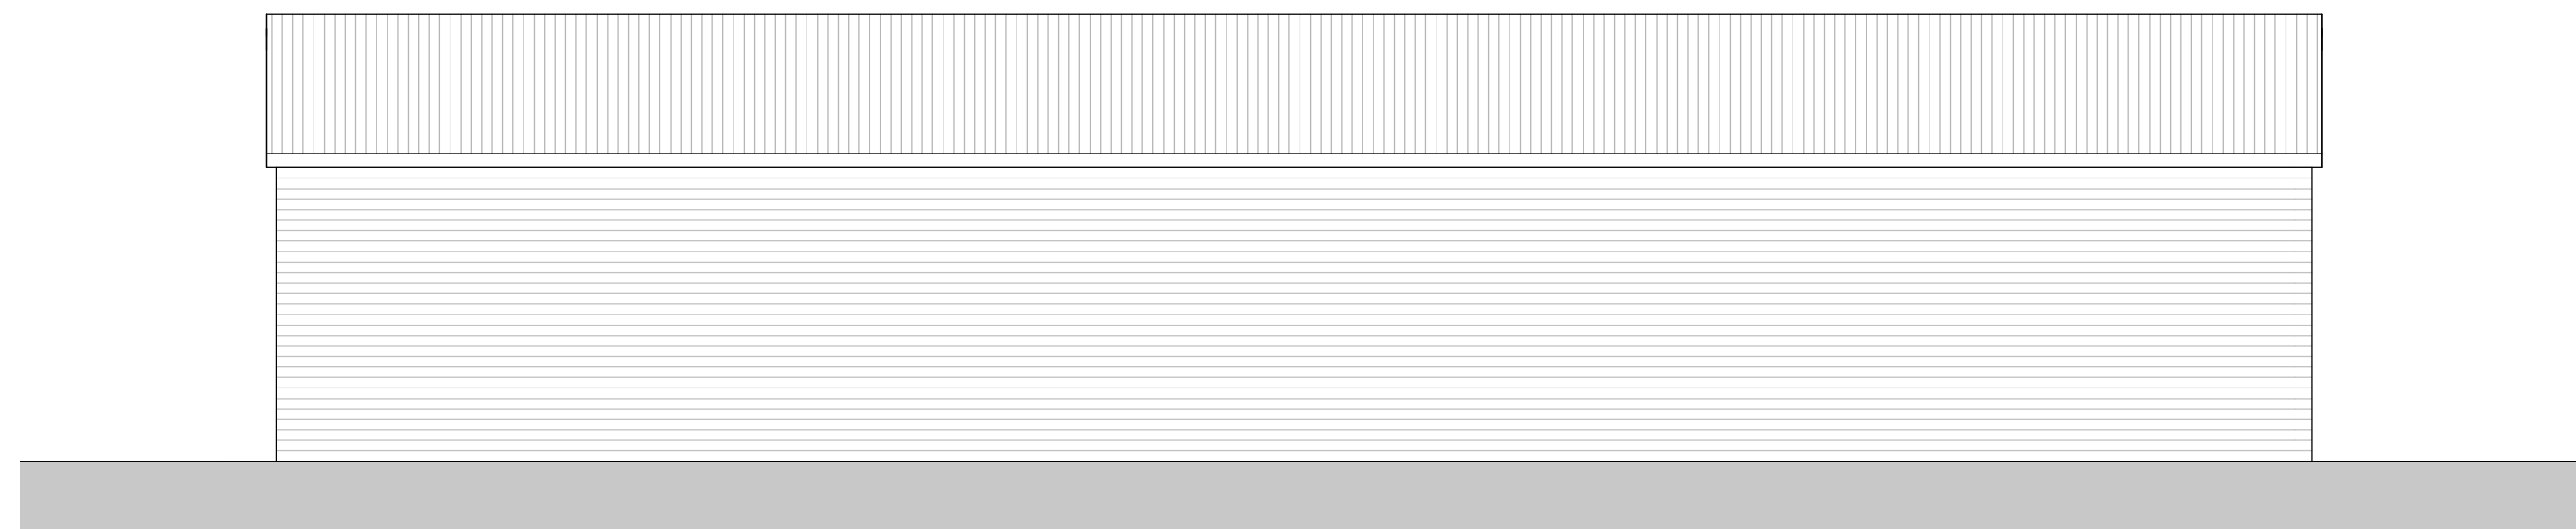


3 Stable Proposed Rear
Elevation
1 : 50

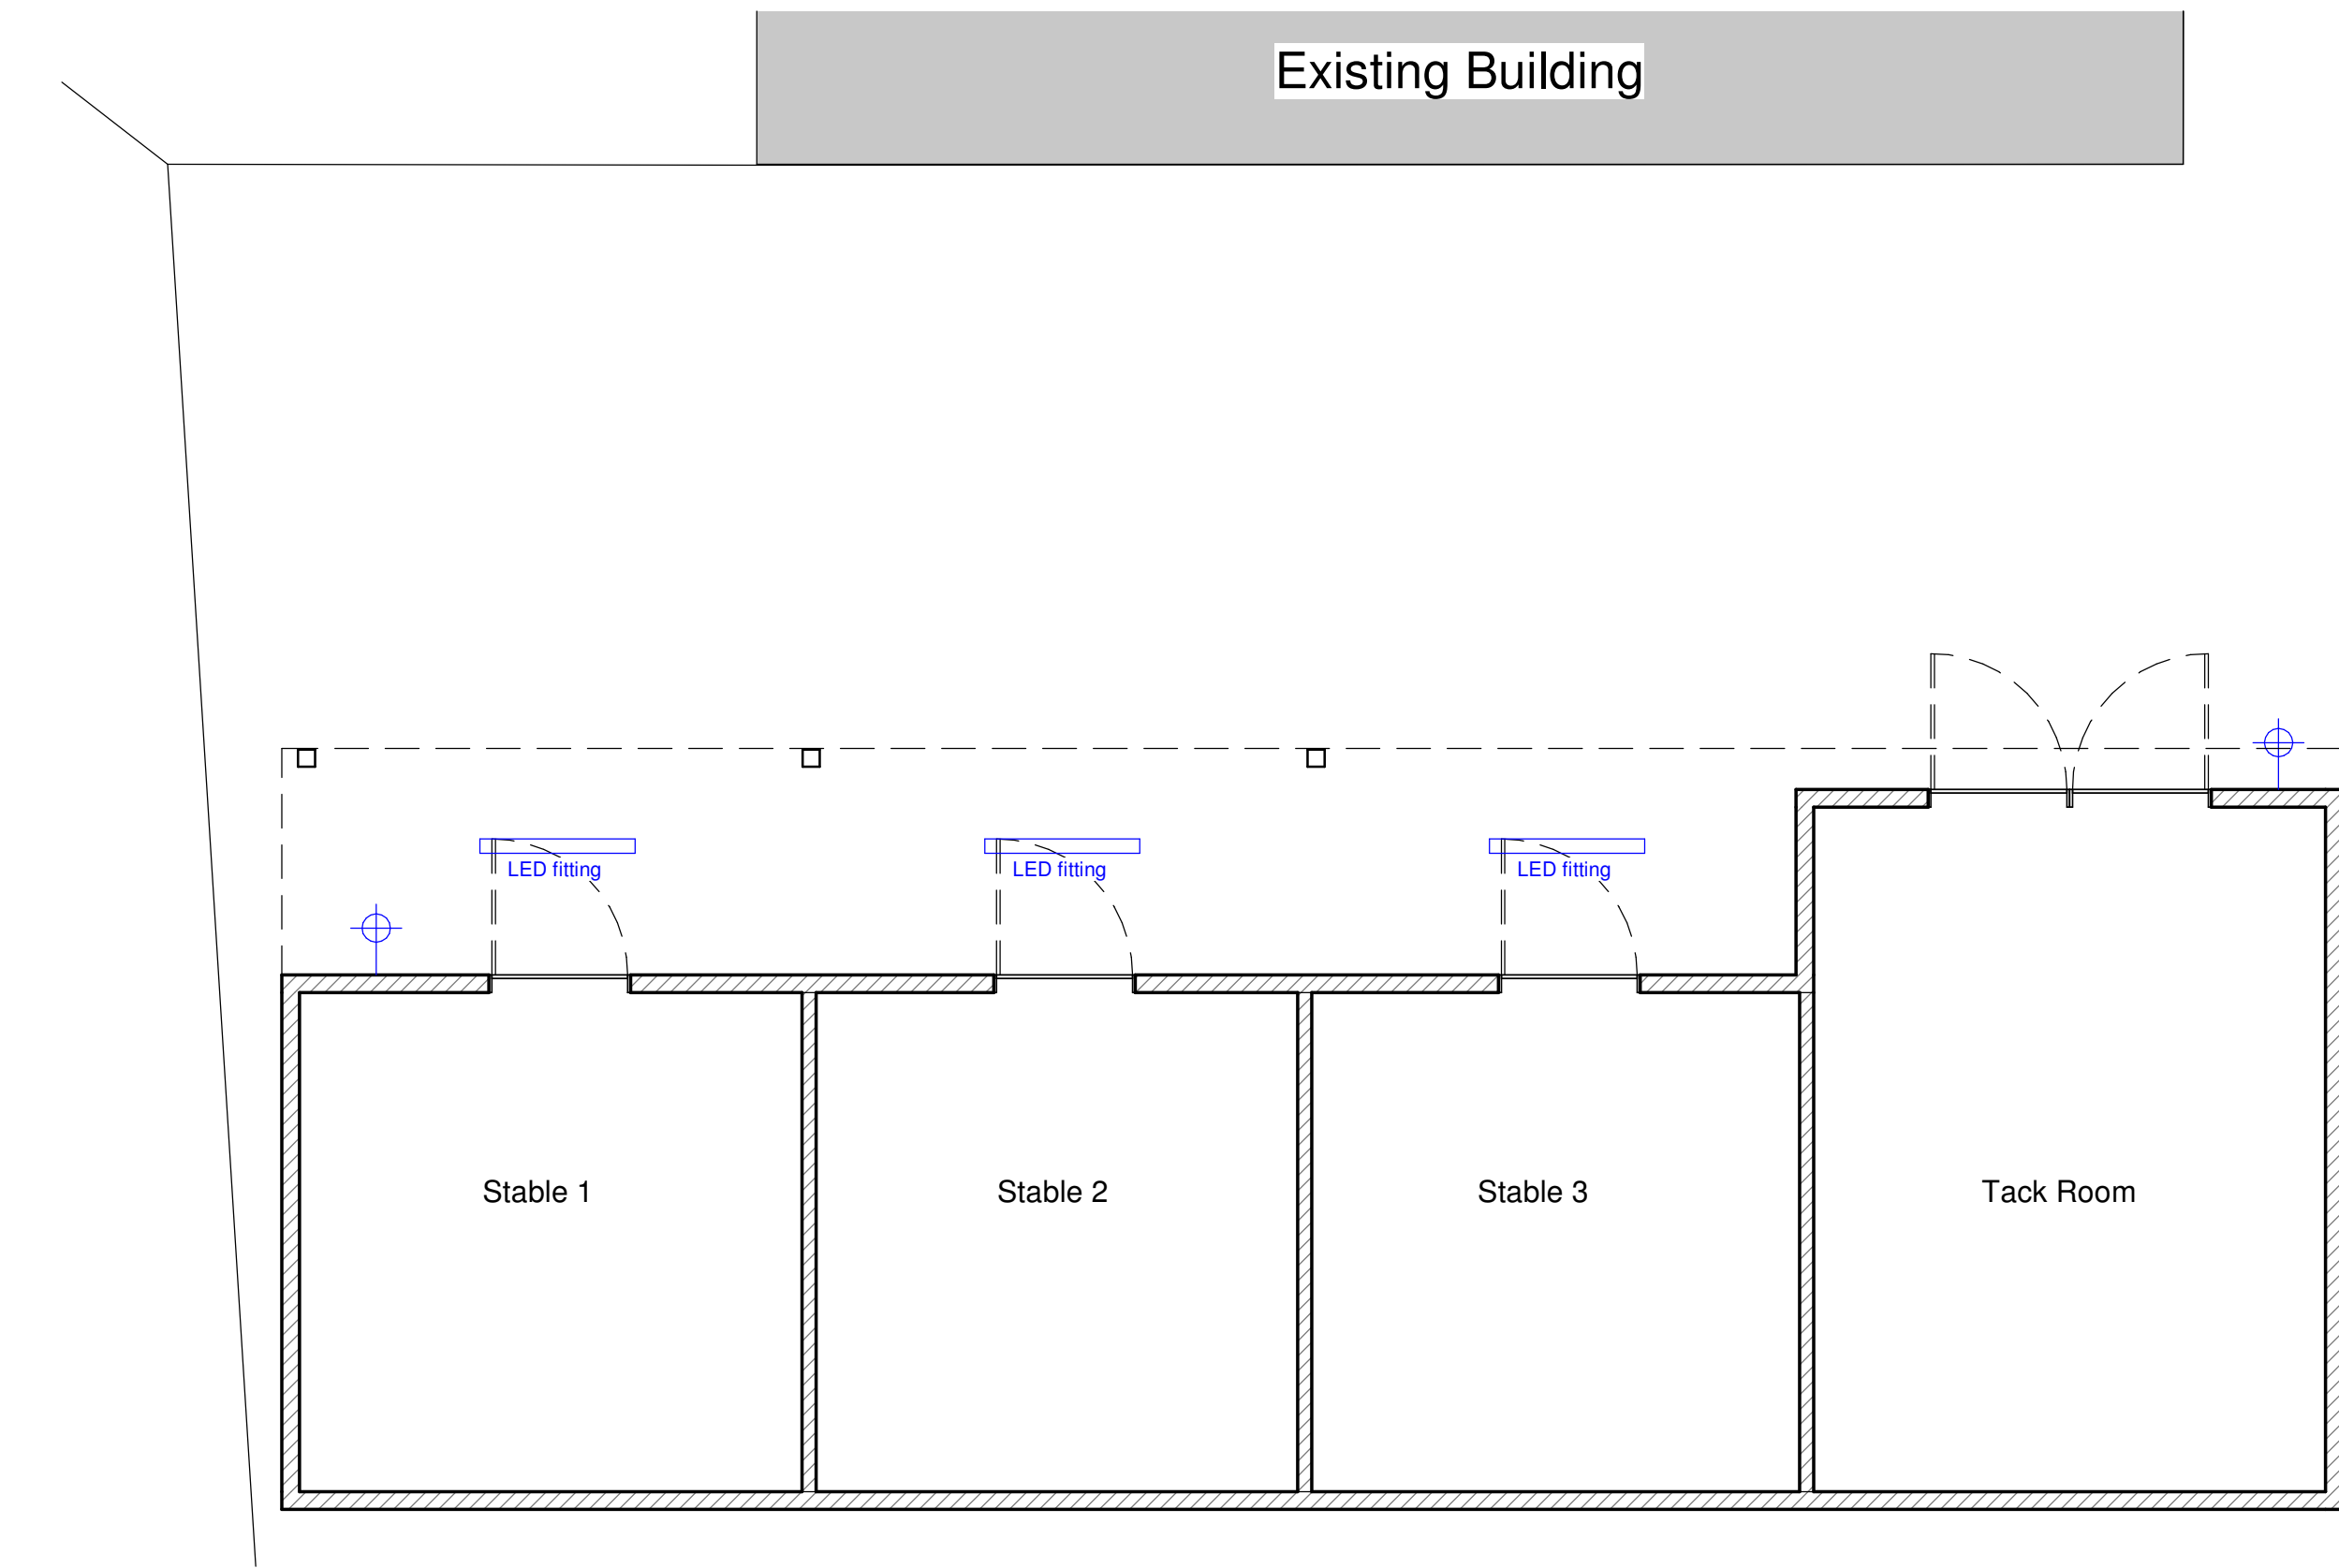

1 Proposed Stable Plan
1 : 50

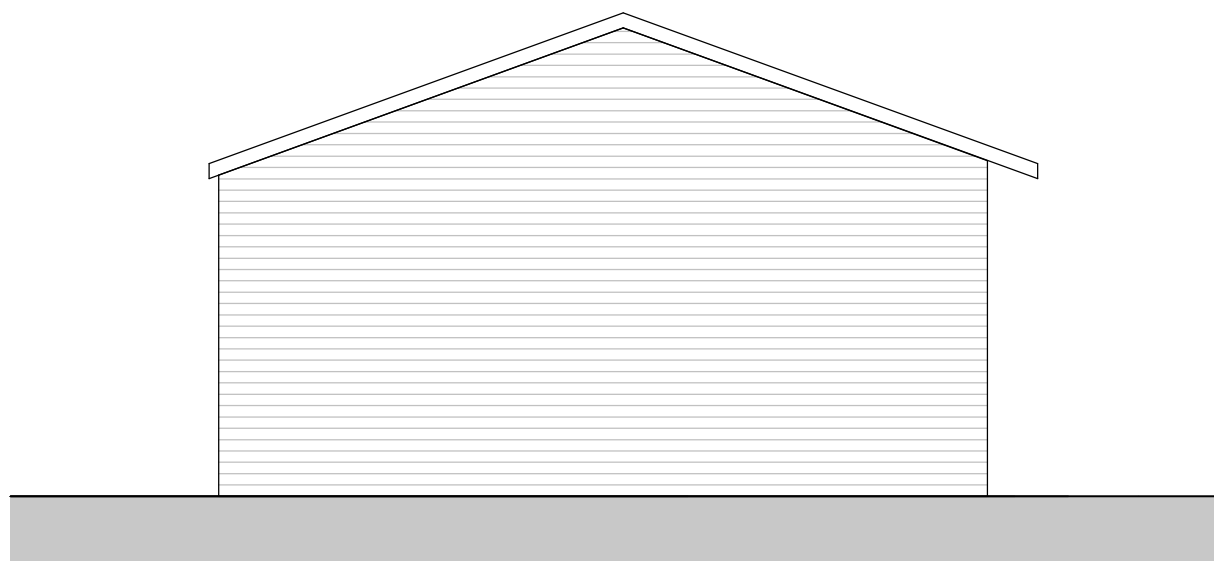

4 Stable Proposed Side
Elevation 1
1 : 50

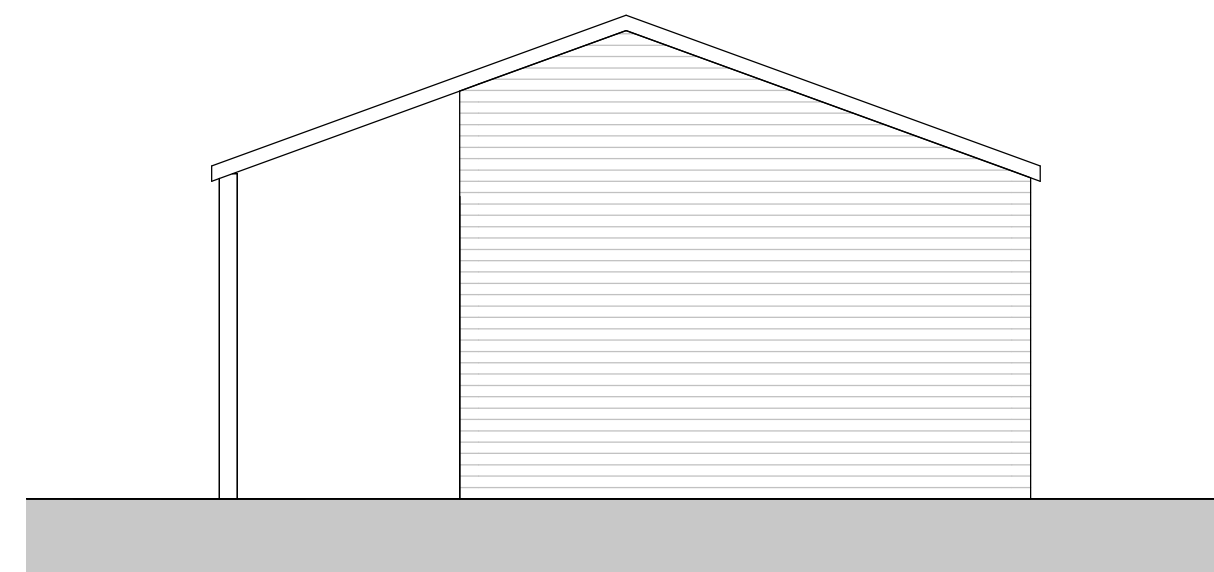

5 Stable Proposed Side
Elevation 2
1 : 50

Spec. Notes

19mm dark oak shiplap cladding boards to walls.

Black Onduline roofing sheets to roof

Lighting Key

LED Fitting

Phoebe LED Lykos 4ft 20W LED surface mounted fitting to underside of roof overhang

LED Fitting

Coast Luton 12W LED Wedge Bulkhead Black



GENERAL NOTES

All work is to be completed in accordance with the planning consent notice ref.

All building work is to conform with the 2010 Building Regulations and all subsequent revised documents and to the satisfaction of the building control officer.

The contractor is to check all dimensions and conditions on site prior to commencing works.

Works to be completed in strict accordance with all project specific documents produced in accordance with the CDM Regulations 2015.

It remains the duty of the client and contractor to establish all legal boundaries on site.

This drawing and its contents remain the copyright of EPOCH Architecture Ltd.

KEY

F.C.	-	Floor - Cill Height
C.H.	-	Head Height
D.H.	-	Door Head Height
[250]	-	Floor - Ceiling Height
[E.P.W.I.C.#	-	Existing Four Water Inspection Chamber
[E.S.W.I.C.#	-	Existing Surface Water Inspection Chamber
[E.C.W.M.H.#	-	Existing Combined Water Inspection Chamber
[E.P.W.M.H.#	-	Existing Full Water Manhole
[E.C.W.M.H.#	-	Existing Combined Water Manhole
Rwp.	-	Rainwater Pipe
SVP	-	Soil Vent Pipe
S.S.	-	Sub-Stack
G.	-	Gully
BIG.	-	Back Inlet Gully

DRAWING NOTES:

0m 1m 2m 3m 4m

VISUAL SCALE 1:50 @ A1

C	Proposed stable block design revised/reduced in size and re-sited.		19/06/24
B	Lighting locations/specs added.		29/02/24
A	Stable block reduced by one stable, layout and position revised further to the case officer and conservation officers comments		29/02/24
Rev:	Details:	By/Chk:	Date:



EPOCH Architecture Limited
12 Robin Hill, Bladup Moor, Staffordshire, ST8 7NN
T: 01782 606336
M: 07709 350135
E: jonathan@epocharchitecture.co.uk
W: www.epocharchitecture.co.uk

EPOCH Architecture Limited
Registered in England & Wales
10183180



Client: Mr & Mrs Woodrow		
Project: 5 Mill Hayes Road, Knypersley Proposed Stable Block		
Drawing Title: Proposed Stable Plans & Elevations		
Stage:	Status:	
Drawn By:	Date:	Scale:
Author	10/20/23	1 : 50
EPOCH Project Number:	Client Project Number:	Sheet Size:
		A1
P347 - 211 PP02		Revision:
		C