


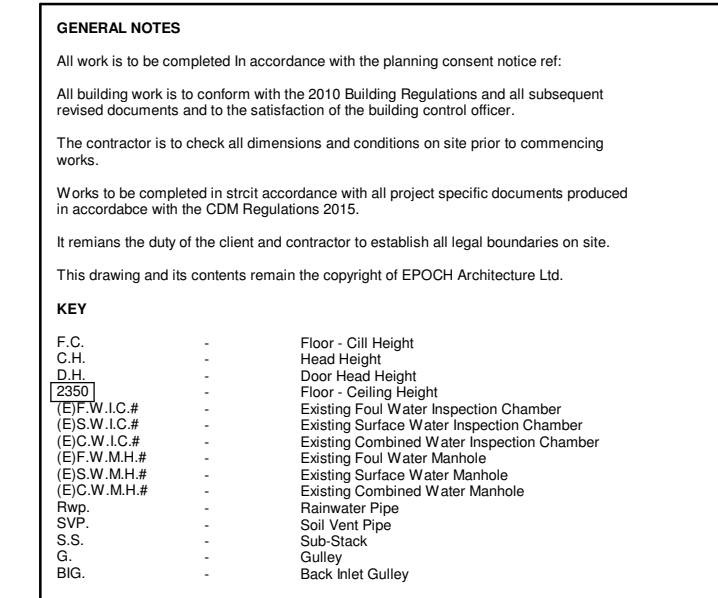


APPLICATION SITE EDGED RED THUS

TREE HATCHING OMITTED FOR CLARITY

PROPOSED LOCATION OF MUCK TRAILER

PROPOSED STABLE BLOCK REDUCED IN SIZE AND RE-SITED A CONSIDERABLE DISTANCE FROM THE HERITAGE ASSET


DRAWING NOTES:

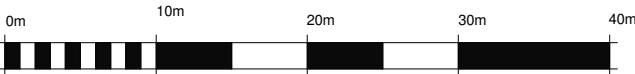

0m 10m 20m 30m 40m

VISUAL SCALE 1:500 @ A1

C	Proposed stable block location revised. Proposed stable block reduced in size. Proposed soft landscaping added.		19/06/24
B	50m radius added from neighbouring properties and main road location		23/02/24
A	Stable block reduced by one stable, layout and position revised further to the case officer and conservation officers comments		23/02/24
Rev:	Details:	By/Chk	Date:

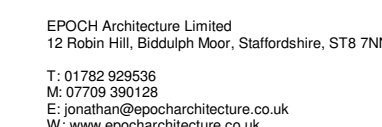

Client:			
Mr & Mrs Woodrow			
Project:			
5 Mill Hayes Road, Knypersley Proposed Stable Block			
Drawing Title:			
Existing & Proposed Block Plans			
Stage:		Status:	
Drawn By:		Date:	Scale:
Author		11/23/23	1 : 500
EPDCH Project Number:		Client Project Number:	Sheet Size:
			A1
P347 - 212 PP03			Revision:
			C