


Location Plan

Site Address: Biddulph Valley Leisure Centre, Biddulph Valley Leisure Centre, Thames Drive, Biddulph, ST8 7HL

Date Produced: 24-Jun-2024

Scale: 1:1250 @A4

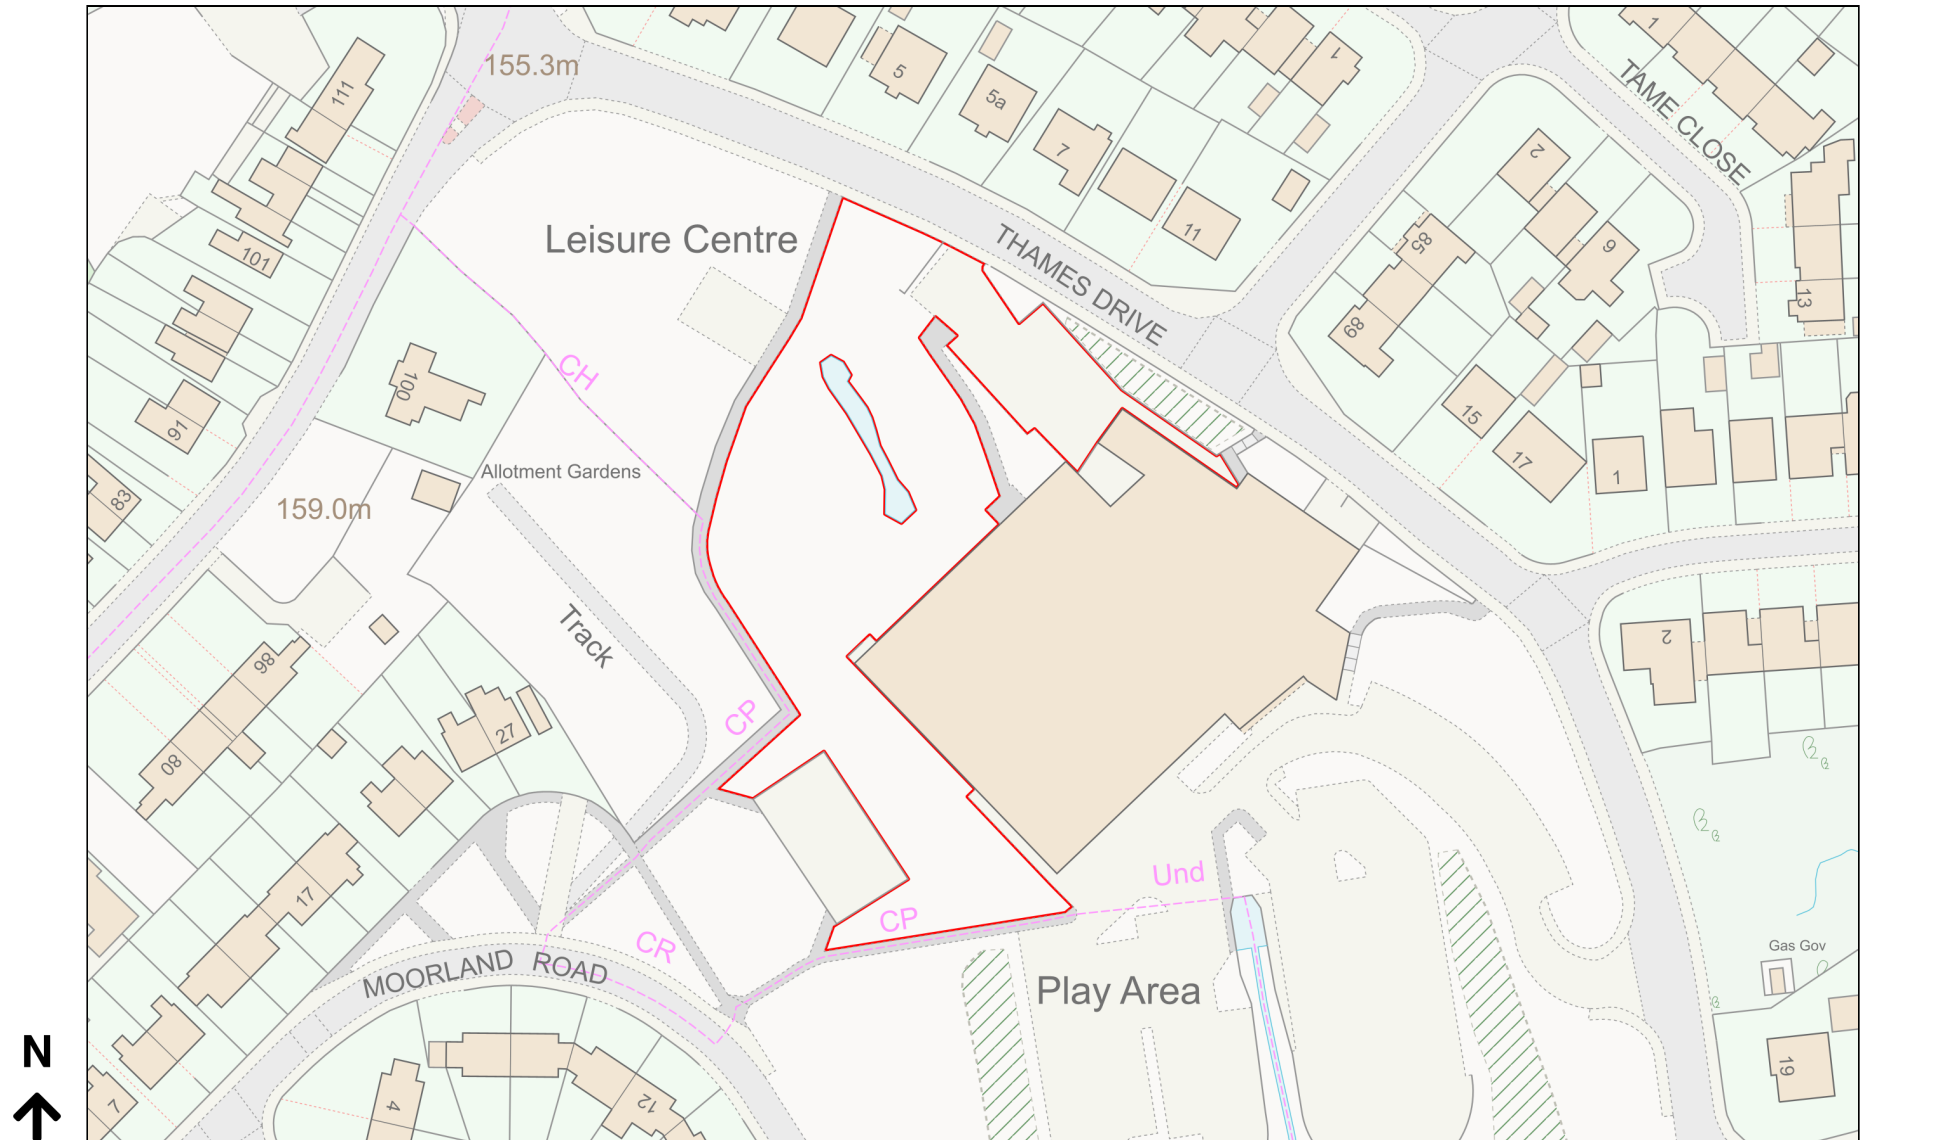

Planning Portal Reference: PP-13112561v1

0 50
Metres