
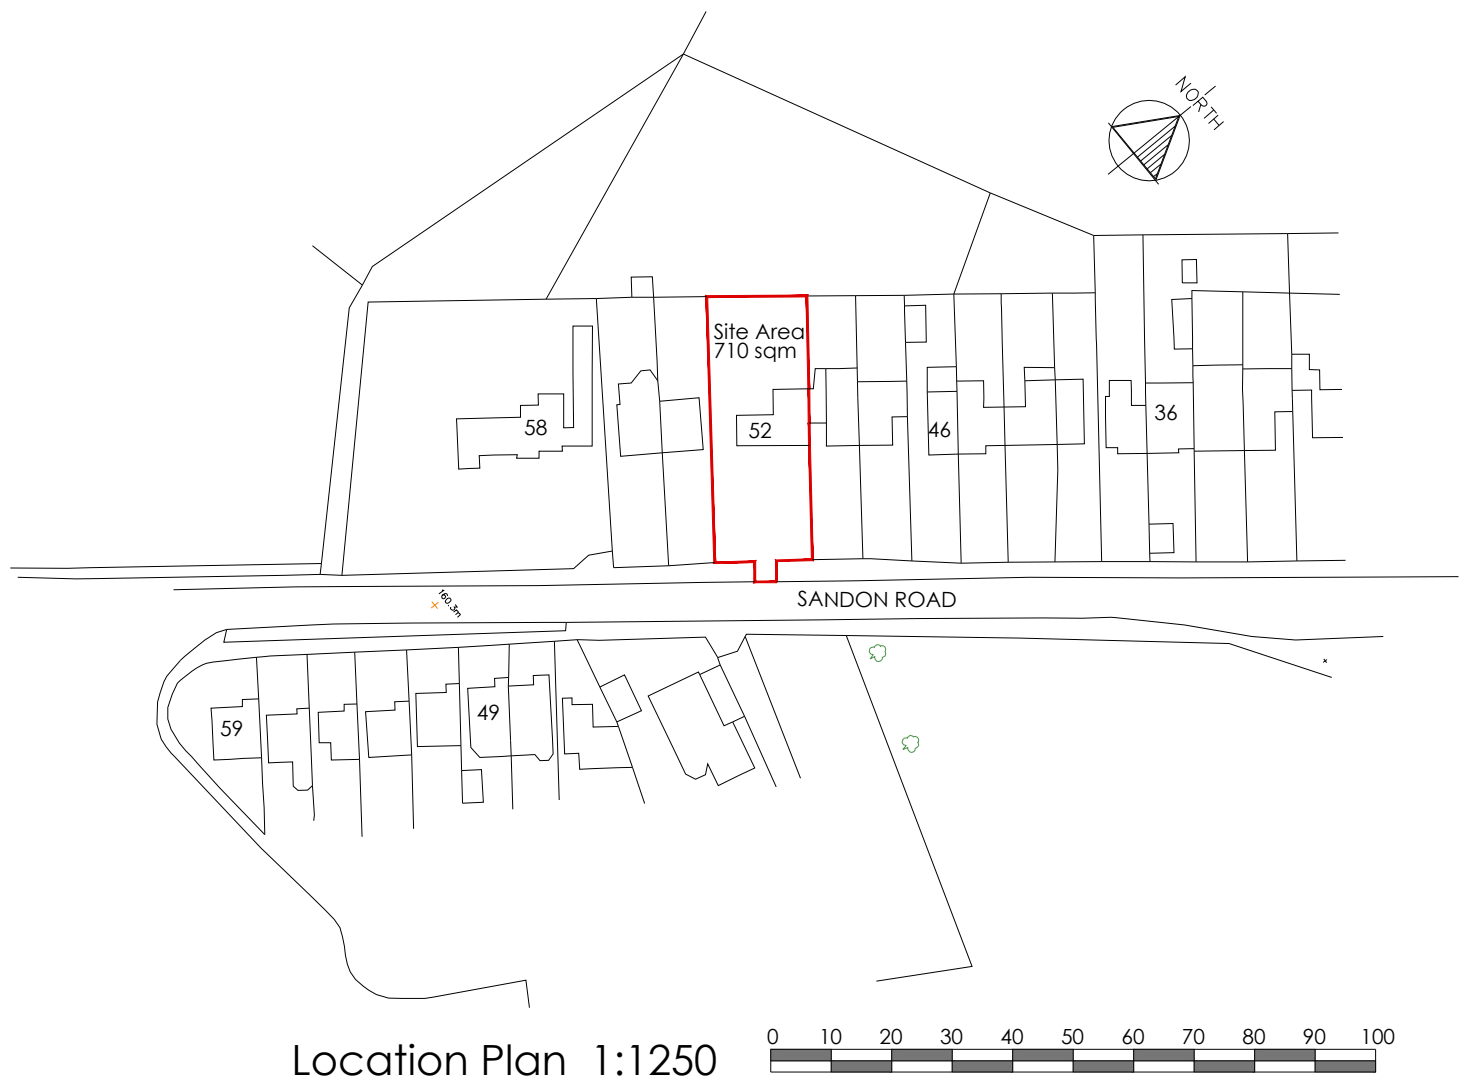


- Legend**
- Shrub Planting
 - Grass
 - Paving Slabs
 - Pavoiurs
 - Existing ground levels
 - PL 00.00 Proposed levels
 - Existing buildings to be demolished
 - Existing hedges to be retained
 - Existing trees to be retained
 - Proposed replacement tree planting
 - Proposed hedge planting
 - Root Protection Area
 - Existing trees to be removed
 - Dwelling access point
 - Bin storage unit
 - Tree/Shrub protective fencing
Refer to Arbtech drawing Arbtac TPP 01

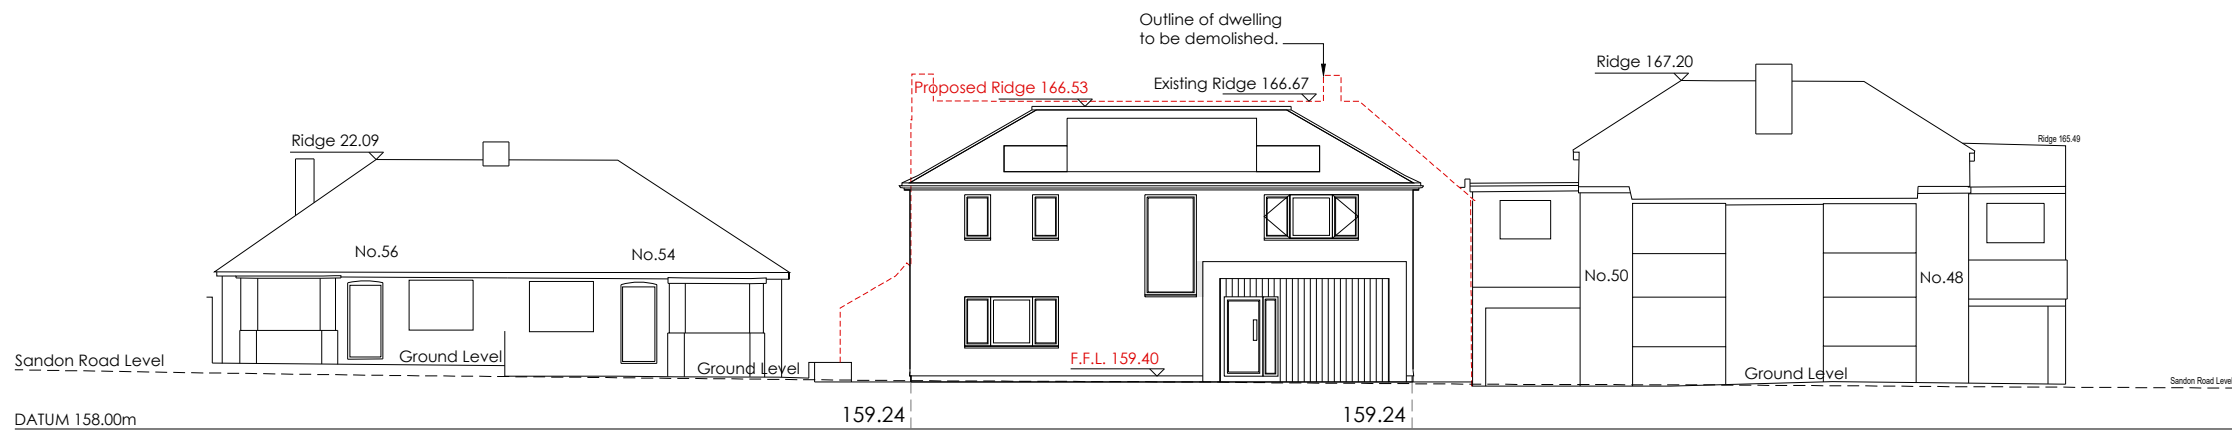

REV	DATE	BY	REVISION NOTES
A	16/01/24	NFM	Tree protection fence added, soft landscaping revised.

Suite 2, Clare Hall,
St Ives Business Park,
Parsons Green,
St Ives,
Camps, PE27 4WY

© COPYRIGHT
Tel: 01480 494949
Email: enquiries@planningandarchitecture.co.uk
Web: www.planningandarchitecture.co.uk

PARTNERS
in PLANNING
and ARCHITECTURE

PROJECT
Proposed Replacement Dwelling at
No.52 Sandon Road,
Creswell
Stoke On Trent ST11 9RB

CLIENT
Marny Clulow and Richard Bellis

DRAWING TITLE
Proposed Block Plan and Street Scene

DRAWN BY NFM	SCALE 1:200 @ A1 2.0 4.0 6.0 8.0 10.0 12.0
DATE 04/08/23	DWG. No. 23-019-100
	REV. A