

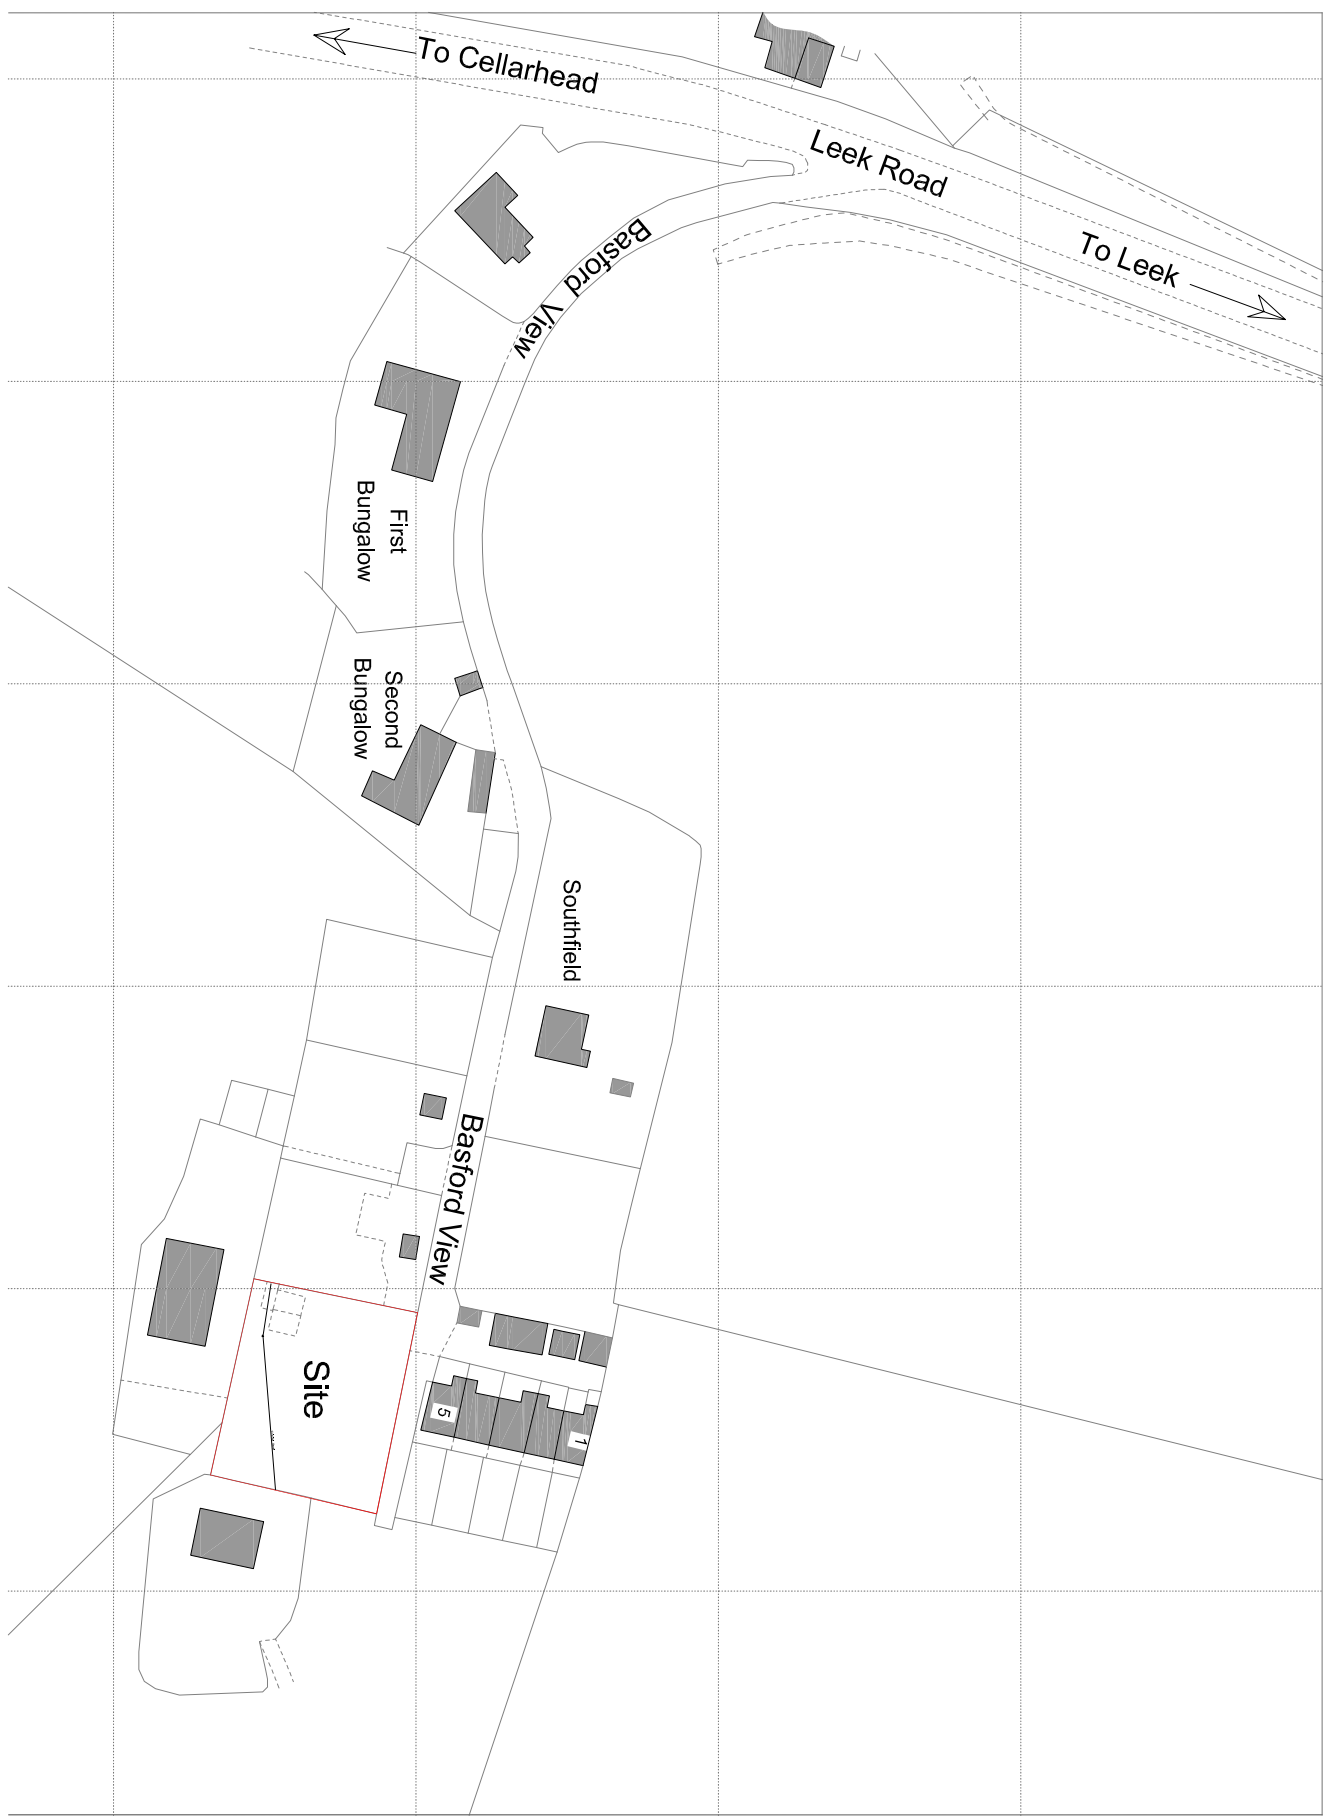


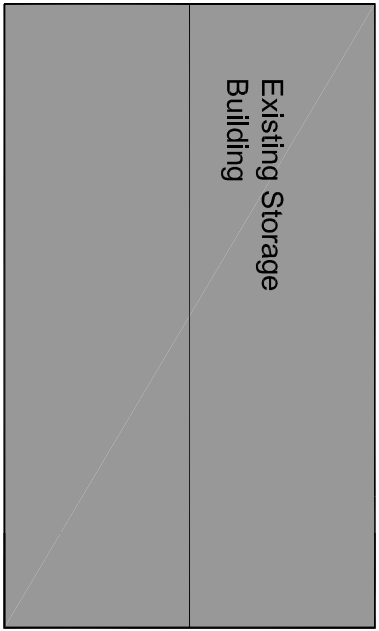

Ordnance licence number 100049235



Location Plan 1:1250

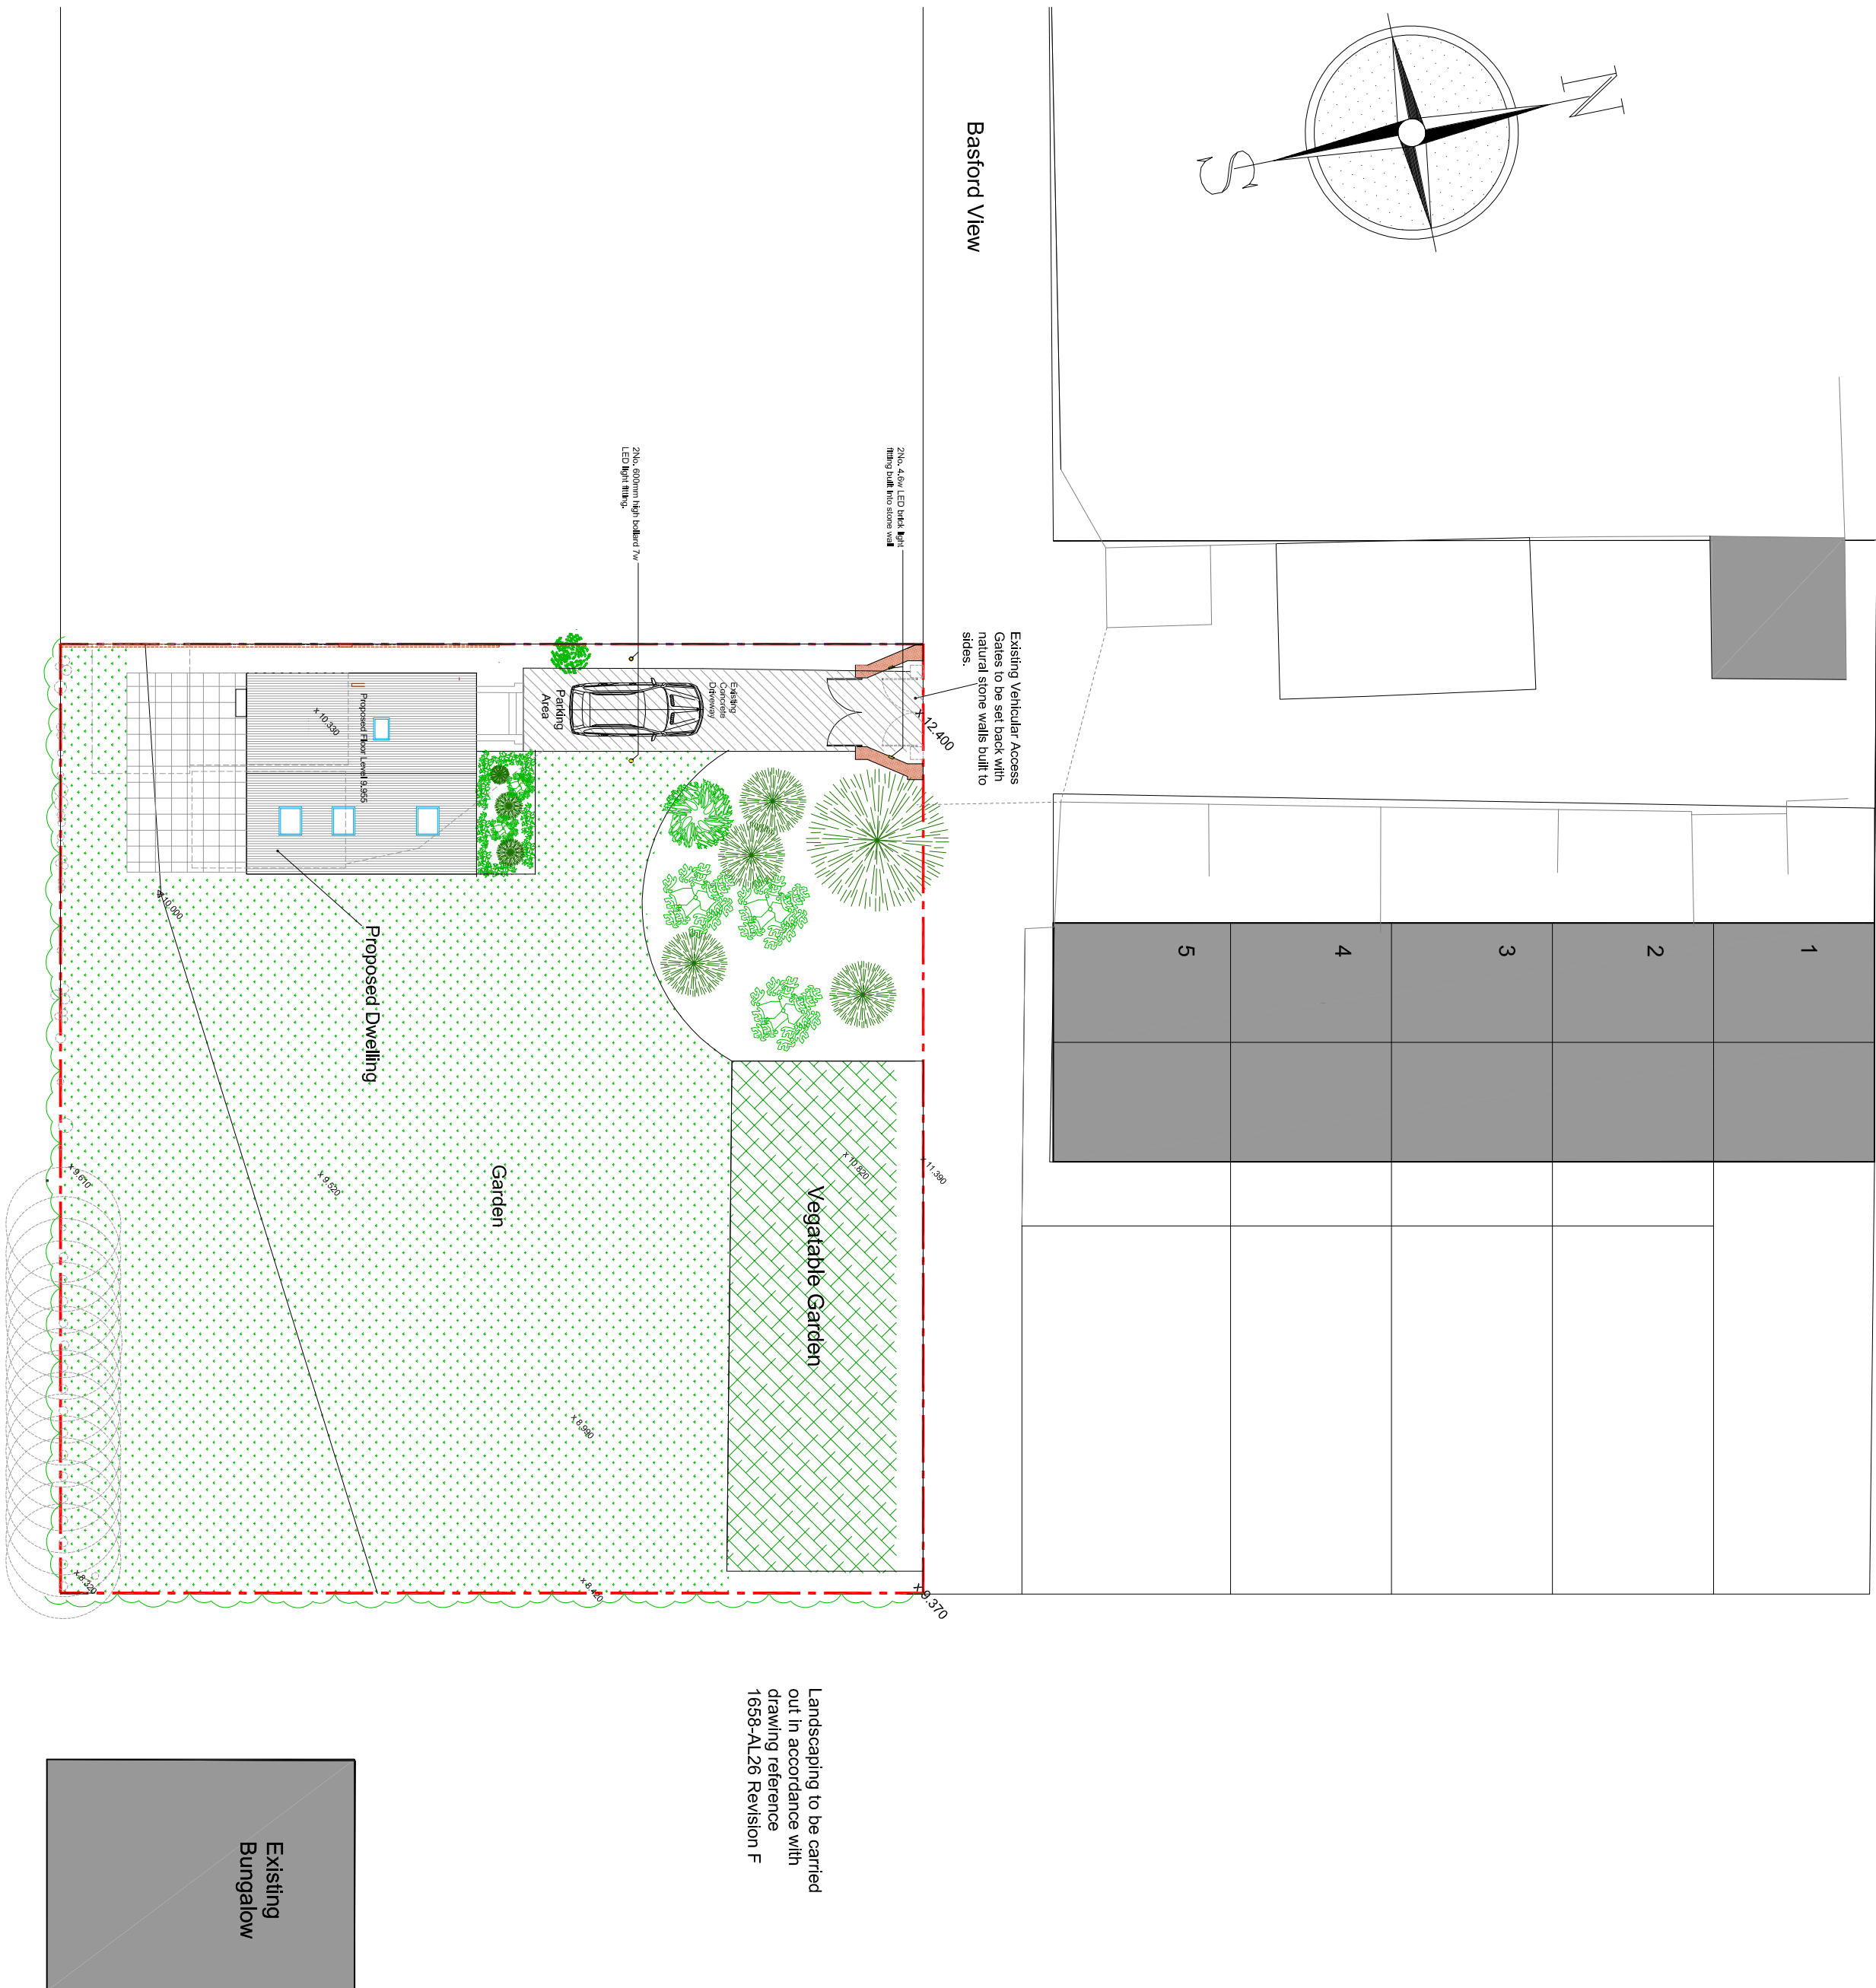

Site Plan 1:200



Block Plan 1:500

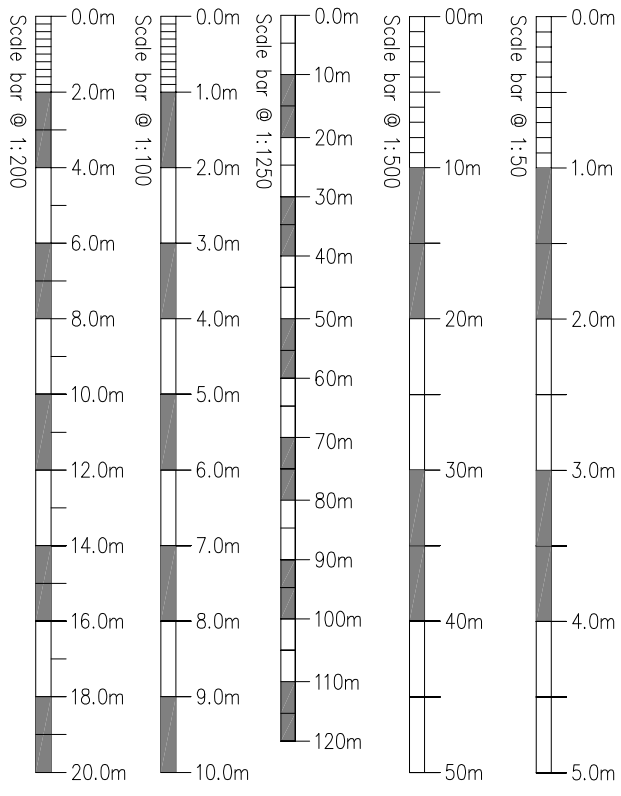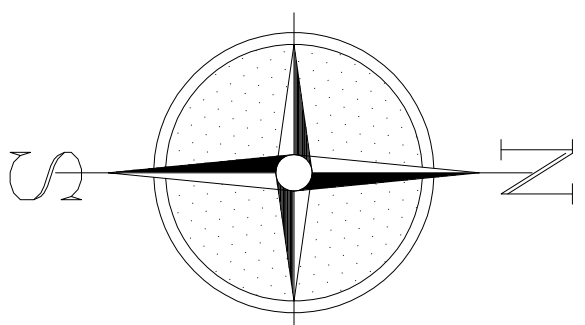

Rev./Drawn	Comments	Date

MAC
ARCHITECTURAL DESIGN LTD
 Moorland House, 123 Moorland Road, Burslem, ST6 1JD.
 T:01782 605002. E:adam@mac-arch.co.uk

Client:
A & J Palin

Project:
Proposed Detached Dwelling on land
off Basford View, Cheddleton
Leek, Staffordshire. ST13 7HJ

Title:
Site, Location & Block Plan

Status:
Planning

Paper Size: A1. Date: May, 2024. Drawing Ref: 1656-AJ24D