



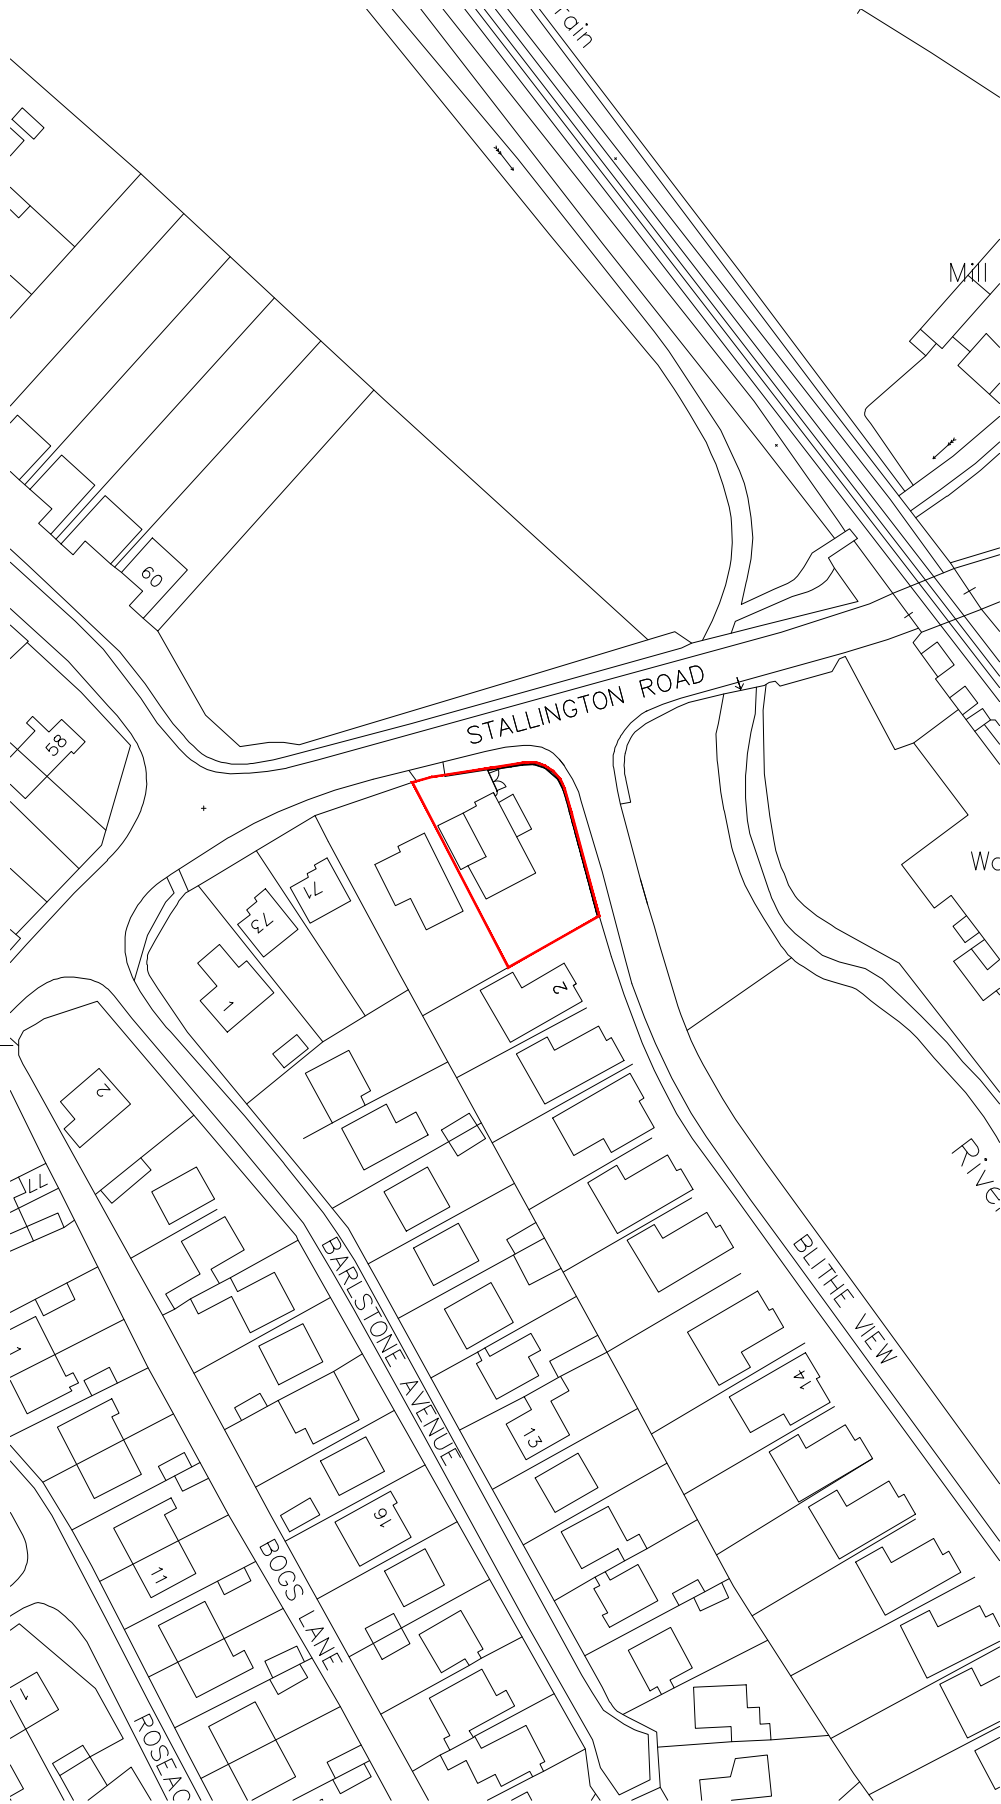


SITE LOCATION PLAN 1:1250

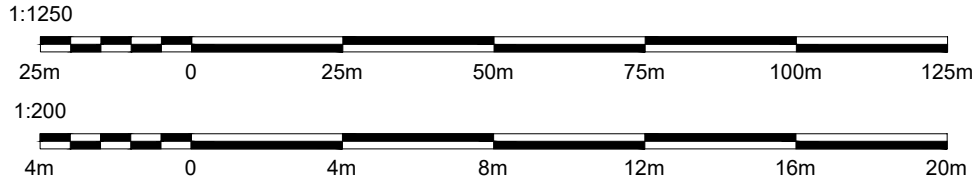

BLOCK PLAN 1:200

Copyright of this drawing is vested in the Architect and it must not be copied or reproduced without consent. Figured dimensions only are to be taken from this drawing. All contractors must visit the site and be responsible for taking and checking all dimensions relative to their work. Hewitt&Carr Architects Ltd are to be advised of any variation between drawings and site conditions.
CLIENTS ARE ADVISED TO CLARIFY DIMENSIONS WITH THE ARCHITECT PRIOR TO SETTING OUT AND NOT TO SCALE FROM THE DRAWING

Rev.	Drawn	Comments	Date
------	-------	----------	------

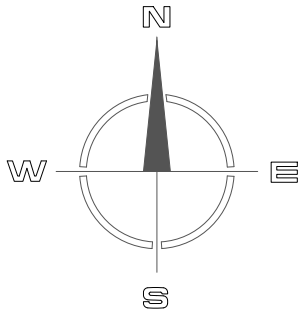

Existing Red brick low-rise wall

Existing gate to garden

Existing Brick Driveway

Proposed 1.8m high featheredge fence behind existing wall

Garden

Hewitt&CarrArchitects

A: DaisyBank House | 17-19 Leek Road | Cheadle | ST10 1JE
T: 01538 756888
E: enquiries@hcarchitects.co.uk
W: www.hcarchitects.co.uk

Client
Mrs Oakley

Project
New fencing at 67 Stallington Road,
Blythe Bridge, Stoke-on-Trent, ST11 9PD

Title
Site Layout Plan & Block Plan

Status
Planning

Date
June 2024

Drawn
CT

Scale @A3
As Stated

Checked

Project No

Drawing No.

01394 PL(0)01

Rev

PLANNING

File Ref: C\