




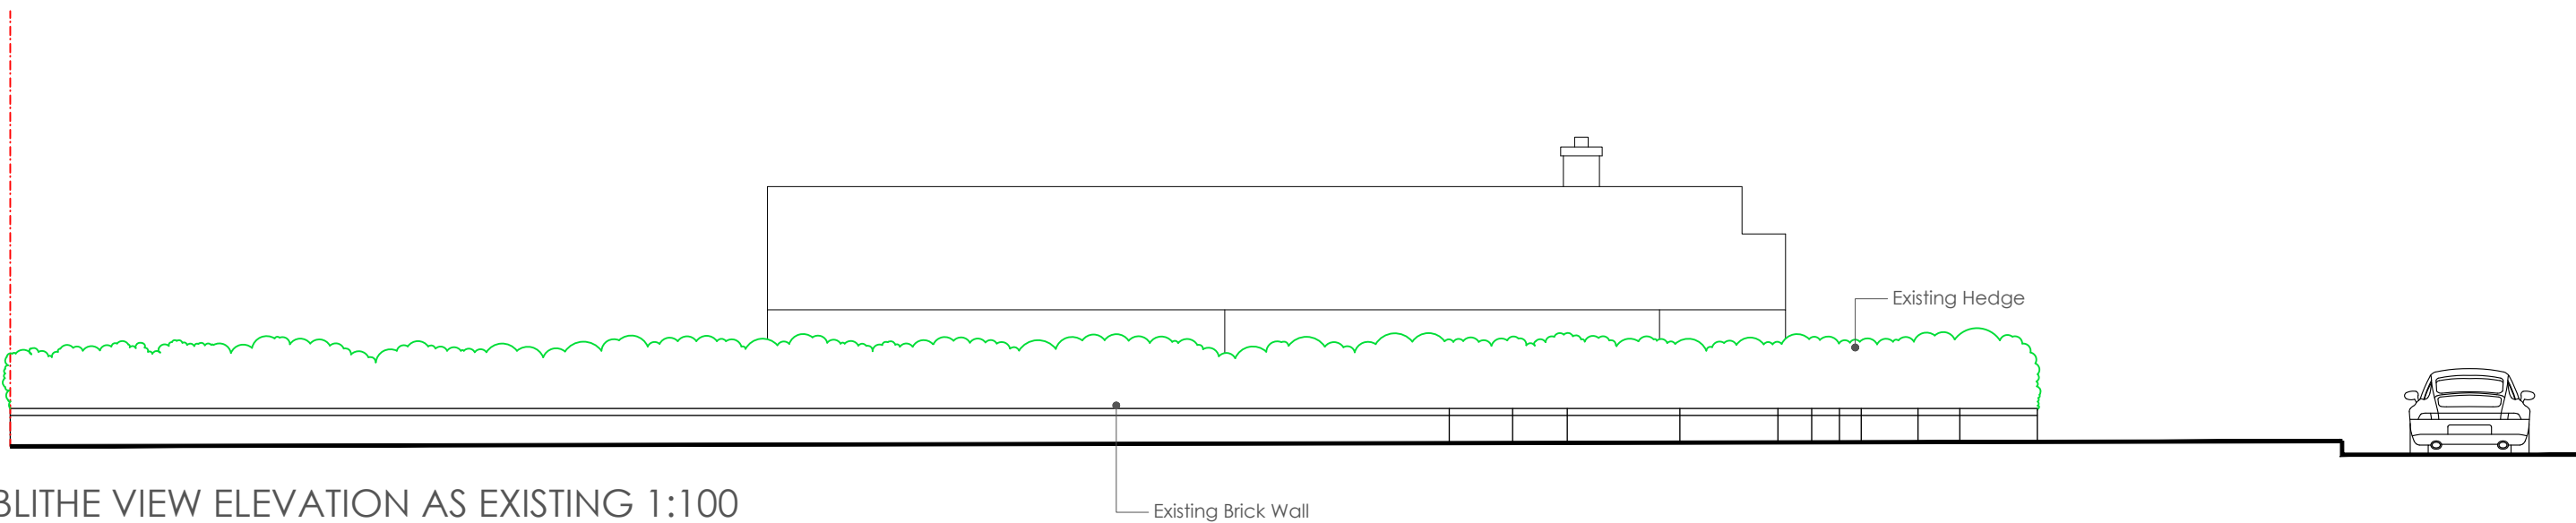

BLITHE VIEW ELEVATION AS EXISTING 1:100

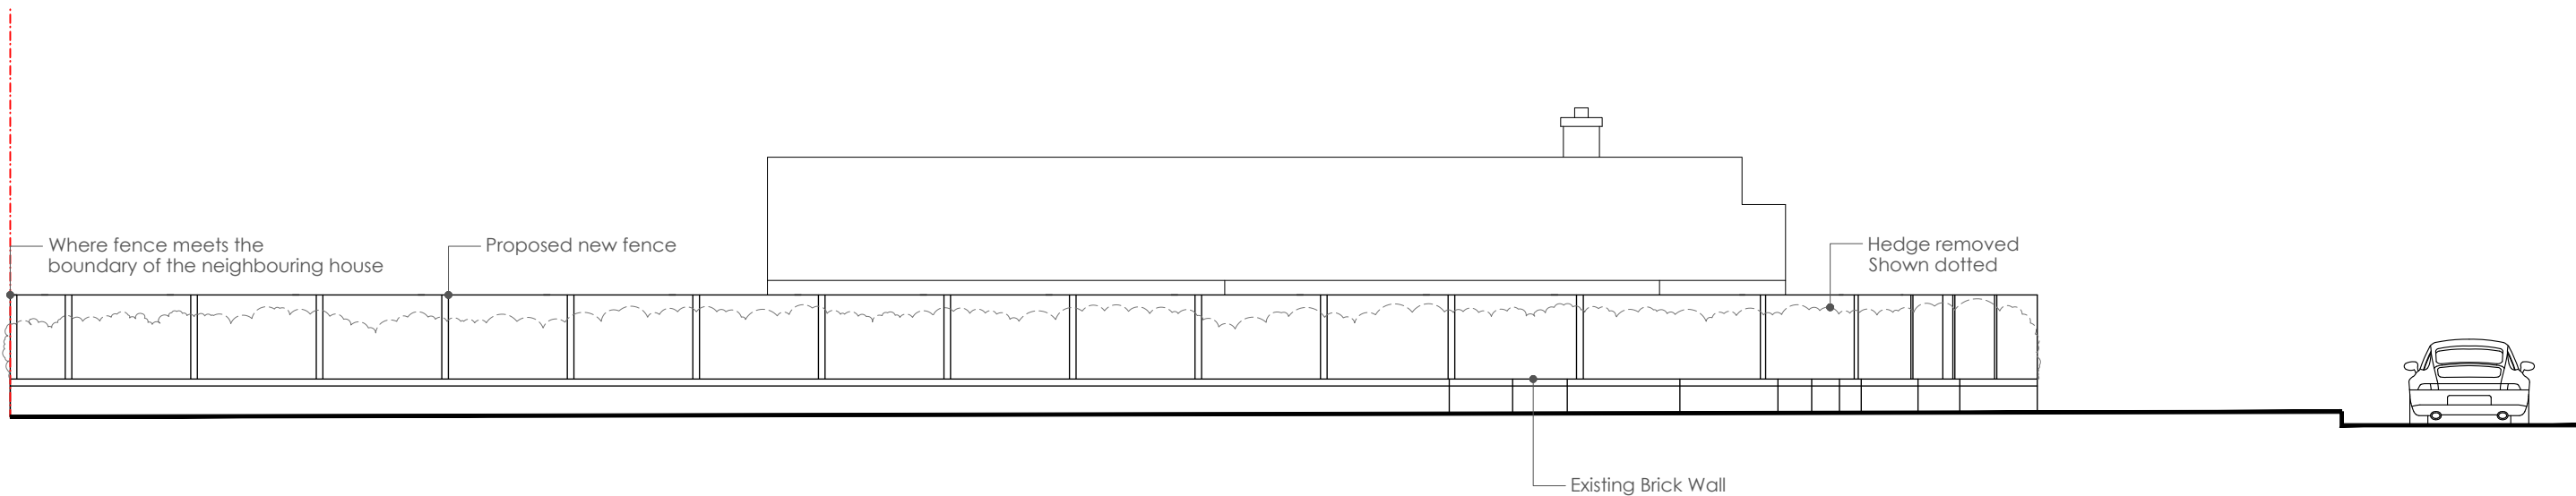


BLITHE VIEW ELEVATION AS PROPOSED 1:100

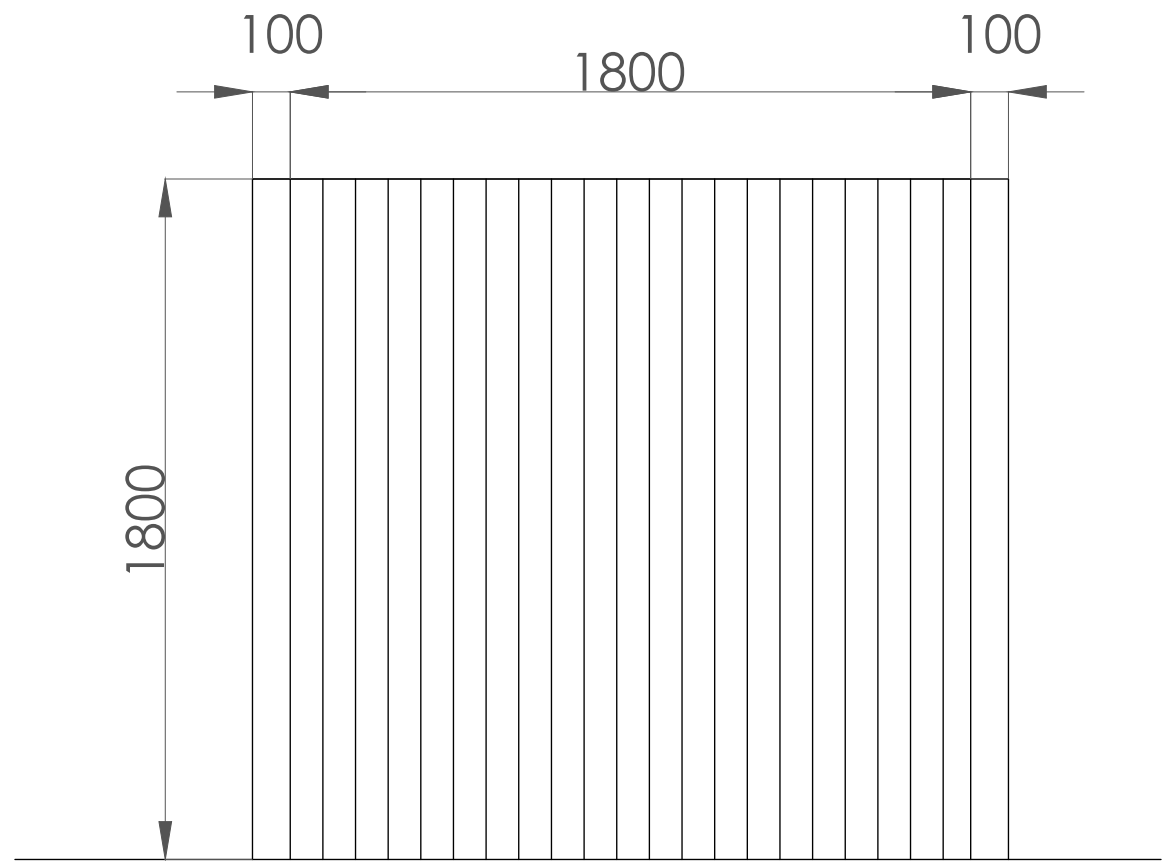

FENCING DETAIL 1:20



STALLINGTON ROAD ELEVATION AS EXISTING 1:100

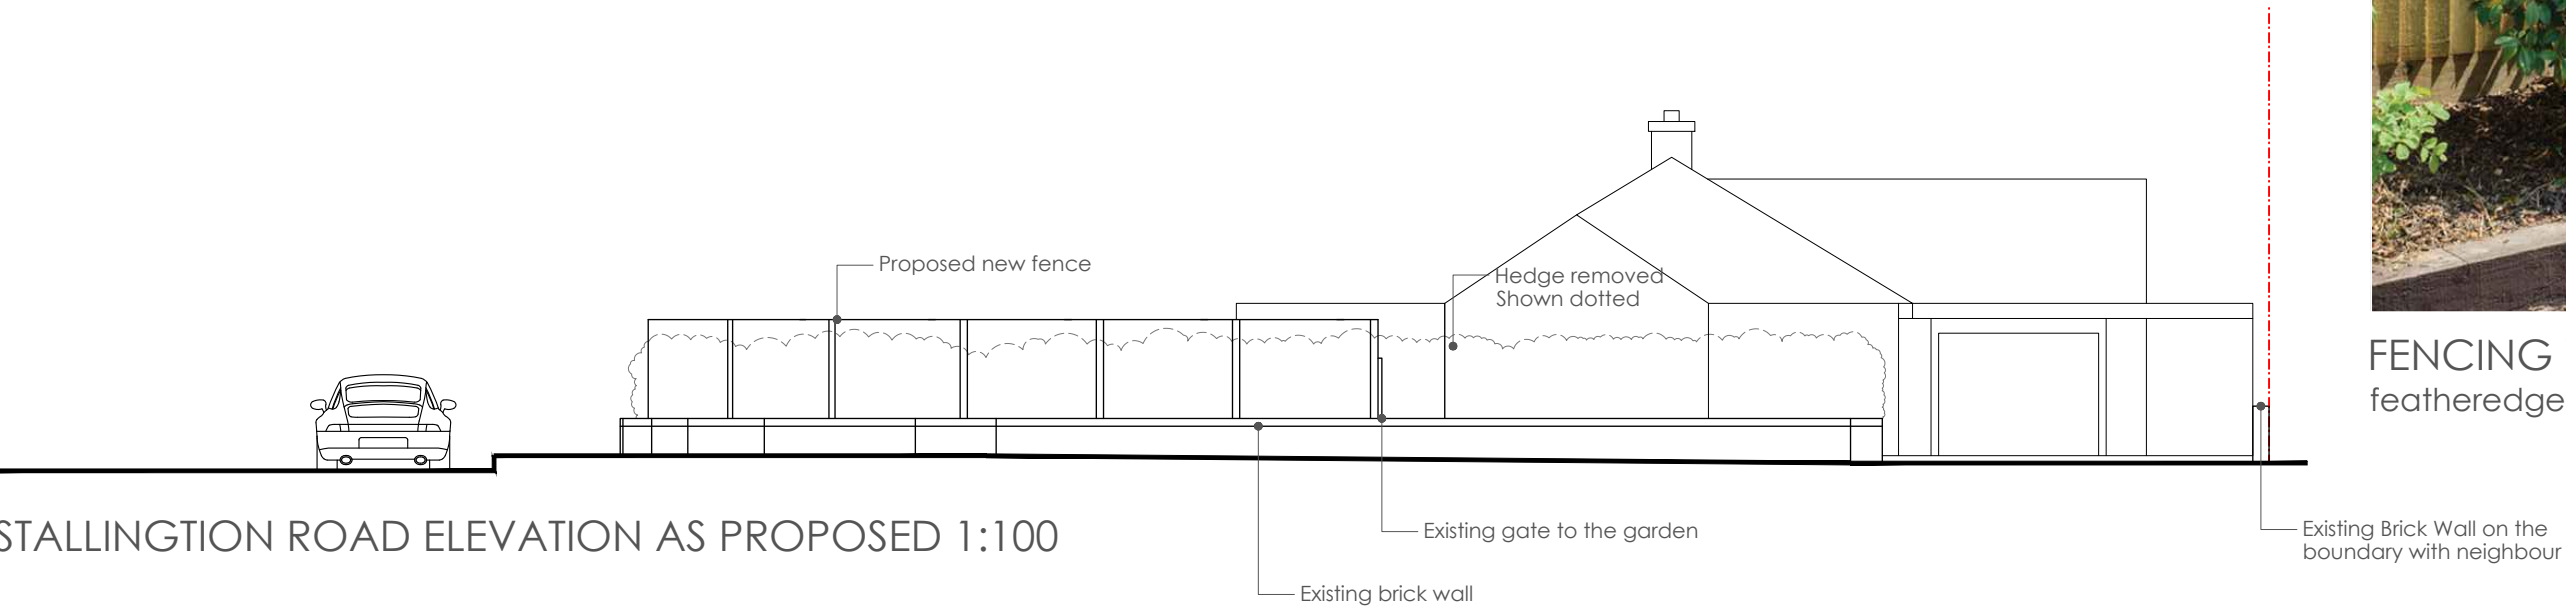

STALLINGTON ROAD ELEVATION AS PROPOSED 1:100



FENCING VISUAL
featheredge panel facing the street with 100 x 100 timber post

Hewitt&CarrArchitects

A: DaisyBank House 1 17-19 Leek Road | Cheadle | ST10 1JE
T: 01538 756888
E: enquiries@hcarchitects.co.uk
W: www.hcarchitects.co.uk

Client
Mrs Oakley

Project
New fencing at 67 Stallington Road,
Blythe Bridge, Stoke-on-Trent, ST11 9PD

Title
Elevations as Existing & Proposed

Status
Planning

Date
June 2024

Scale @A2
As Stated

Project No.
01394

Drawing No.
PL(0)02

Drawn
CT

Checked

Rev