


ROBERT L FORD

private architectural practitioner and rural development consultant

PARKSIDE PARK ROAD LEEK STAFFORDSHIRE ST13 8JT

robiford@phonecoop.coop 01538 389290 / 07969 68 68 86

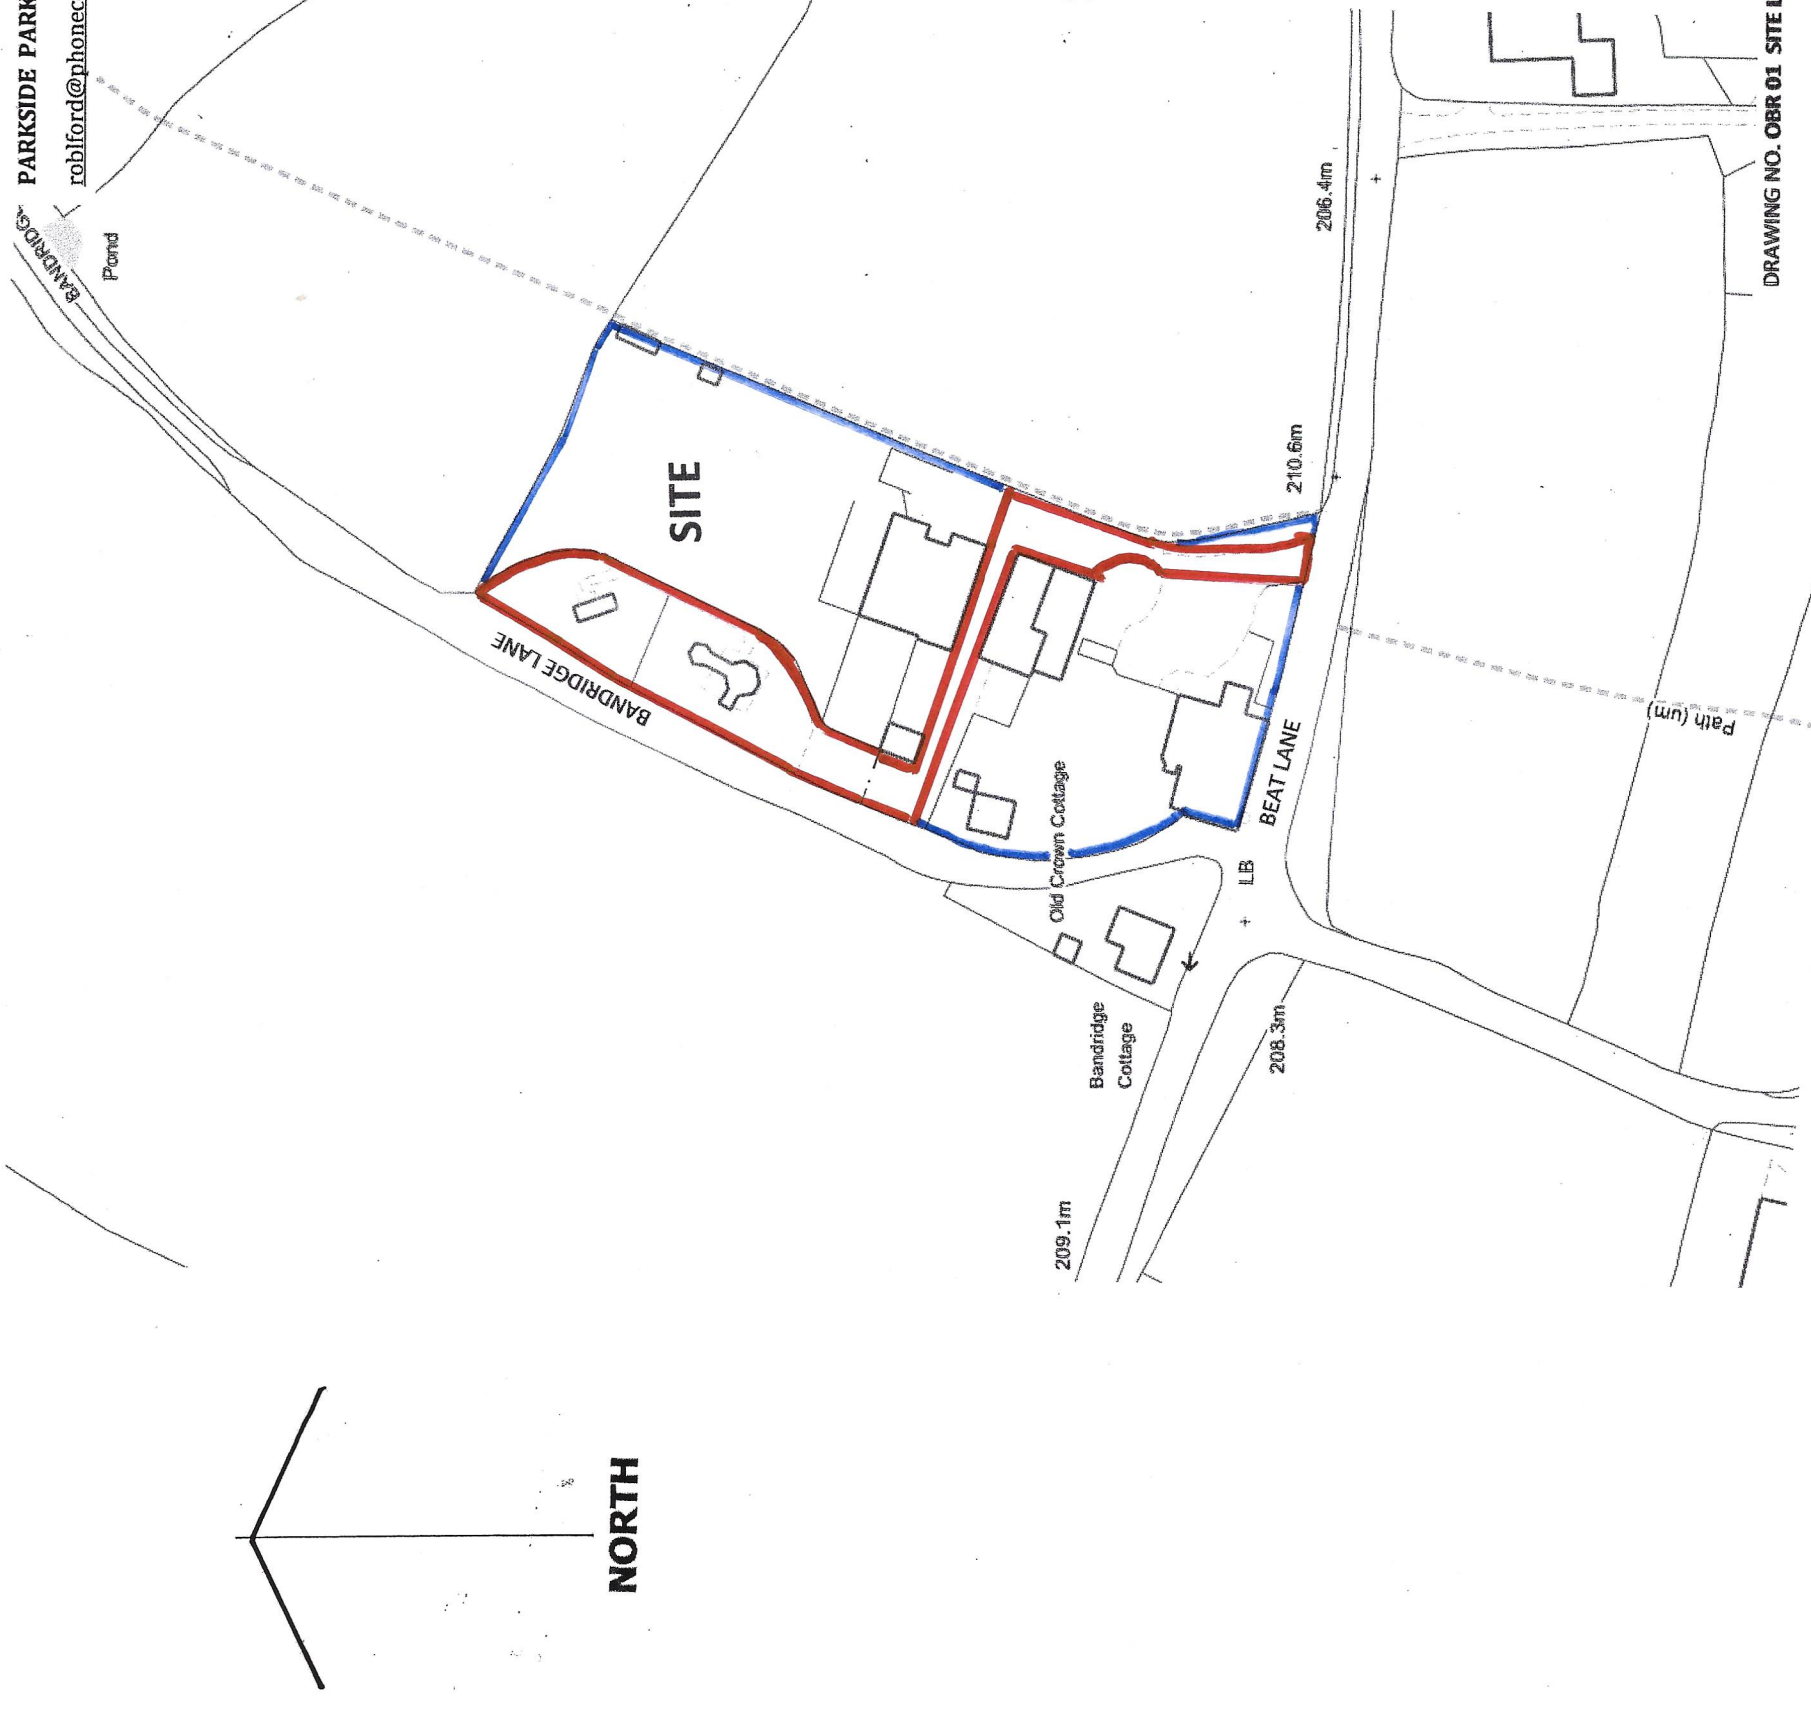

DRAWING NO. OBR 01 SITE LOCATION SCALE - 1:1250 AT A3

**PROPOSED RETENTION OF THE USE OF LAND AT OLD CROWN COTTAGE FARM
BEAT LANE RUSHTON SPENCER SK11 0QY FOR THE SITING OF SEMI
PERMANENT AND OR MOBILE SHORT LET RESIDENTIAL HOLIDAY UNITS.**

05 2024

5 METRES X 10 X 10 METRES AT 1:1250 SCALE.

[illegible]