



All Dimensions & Levels to be checked and verified by the contractor prior to works commencing. Responsibility is not accepted for errors made by others in scaling from this drawing. All construction information should be taken from figured dimensions only. Any errors to be reported to the Architect immediately. The copyright of this drawing and design is vested in the Architect and must not be copied or reproduced without written consent.

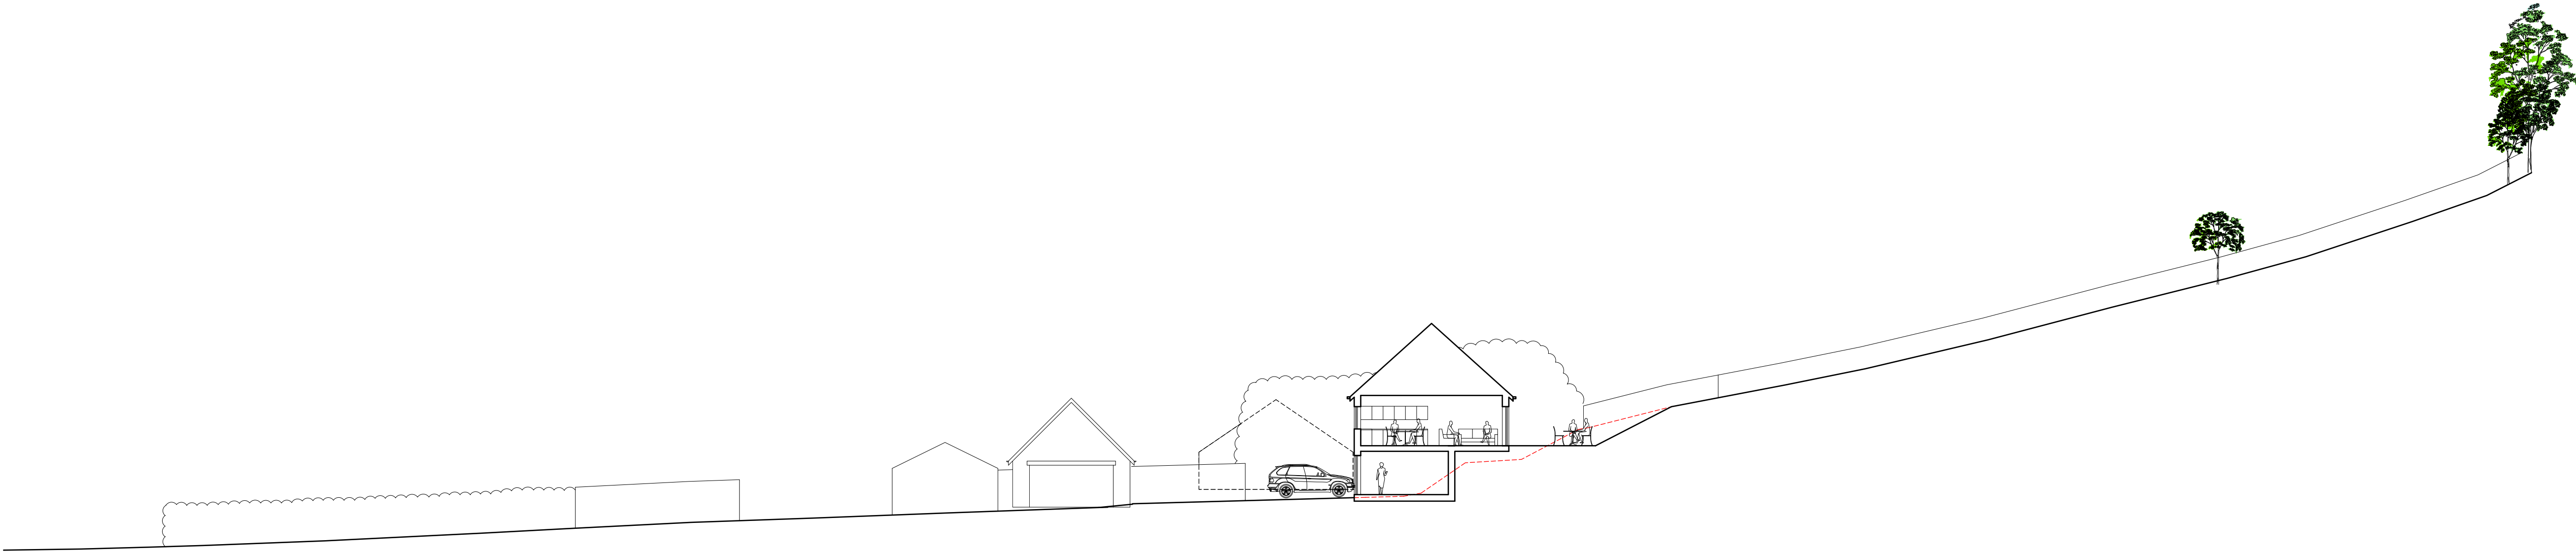

Proposed site section A-A

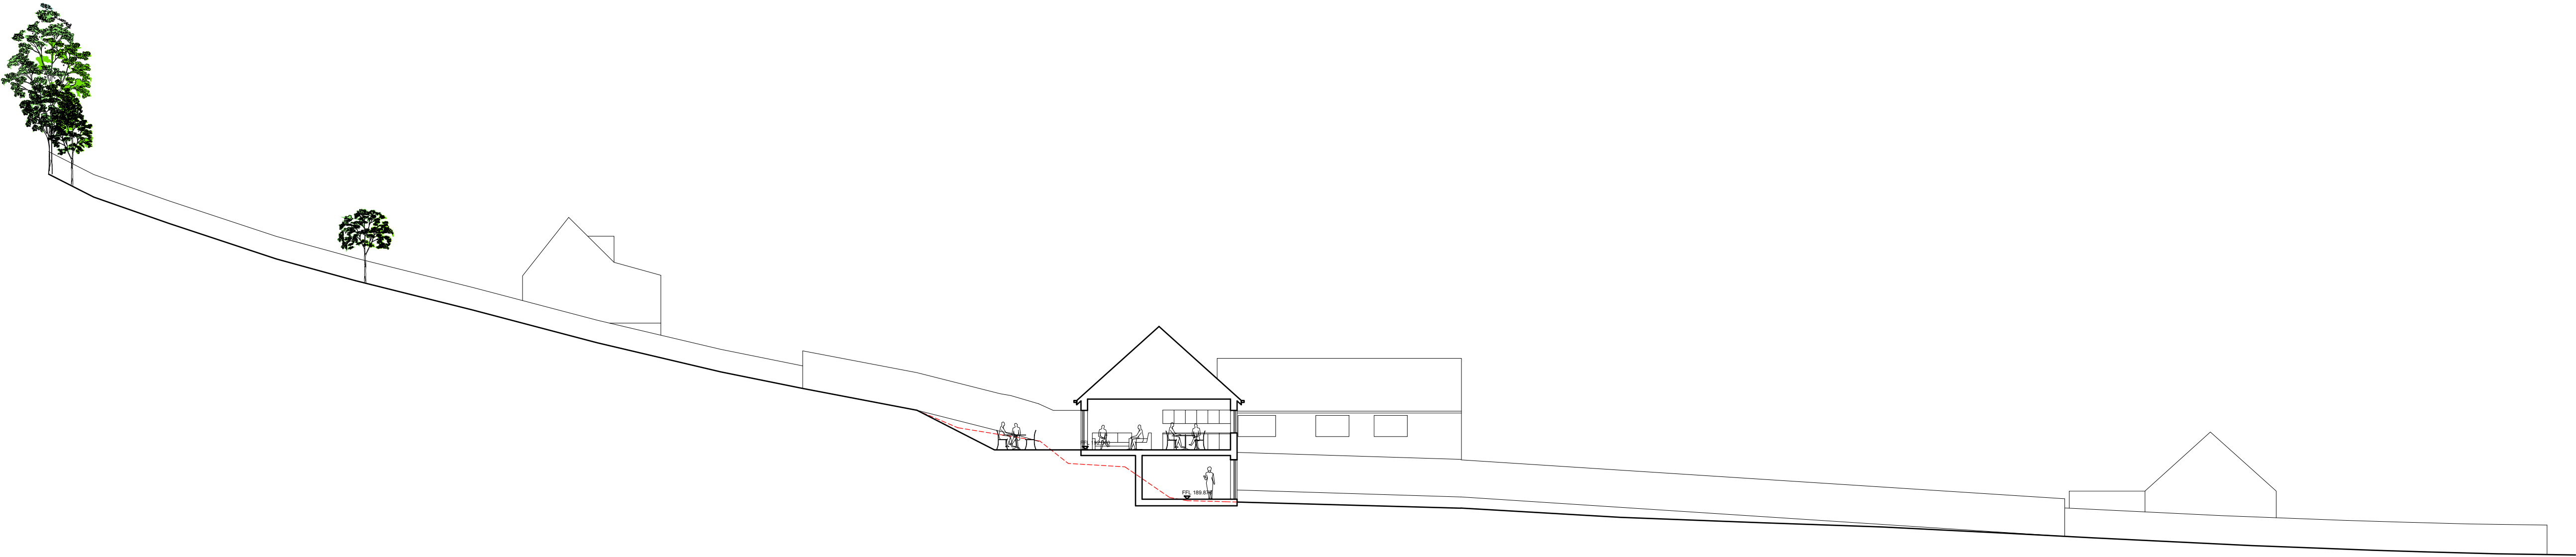

Proposed site section B-B

revision	description	date
----------	-------------	------

drawing	revision
1253-02	C

client
Claire Spooner and Tony Yardley

project
New dwelling

location
Park drive, Cheadle,
Staffordshire, ST10 1JN
title
Proposed site sections

issue
Planning

scale
1:100 @ A1

drawn by	checked by	date
SJR	DJW	15.11.23

TarpeyWoodfineArchitects

The Keele Centre, Three Mile Lane, Keele,
Newcastle - under - Lyme, Staffordshire ST5 5HH
tel: 01782 632 680 email: info@tarpey-woodfine.com