


Revision

Date

REV -

-

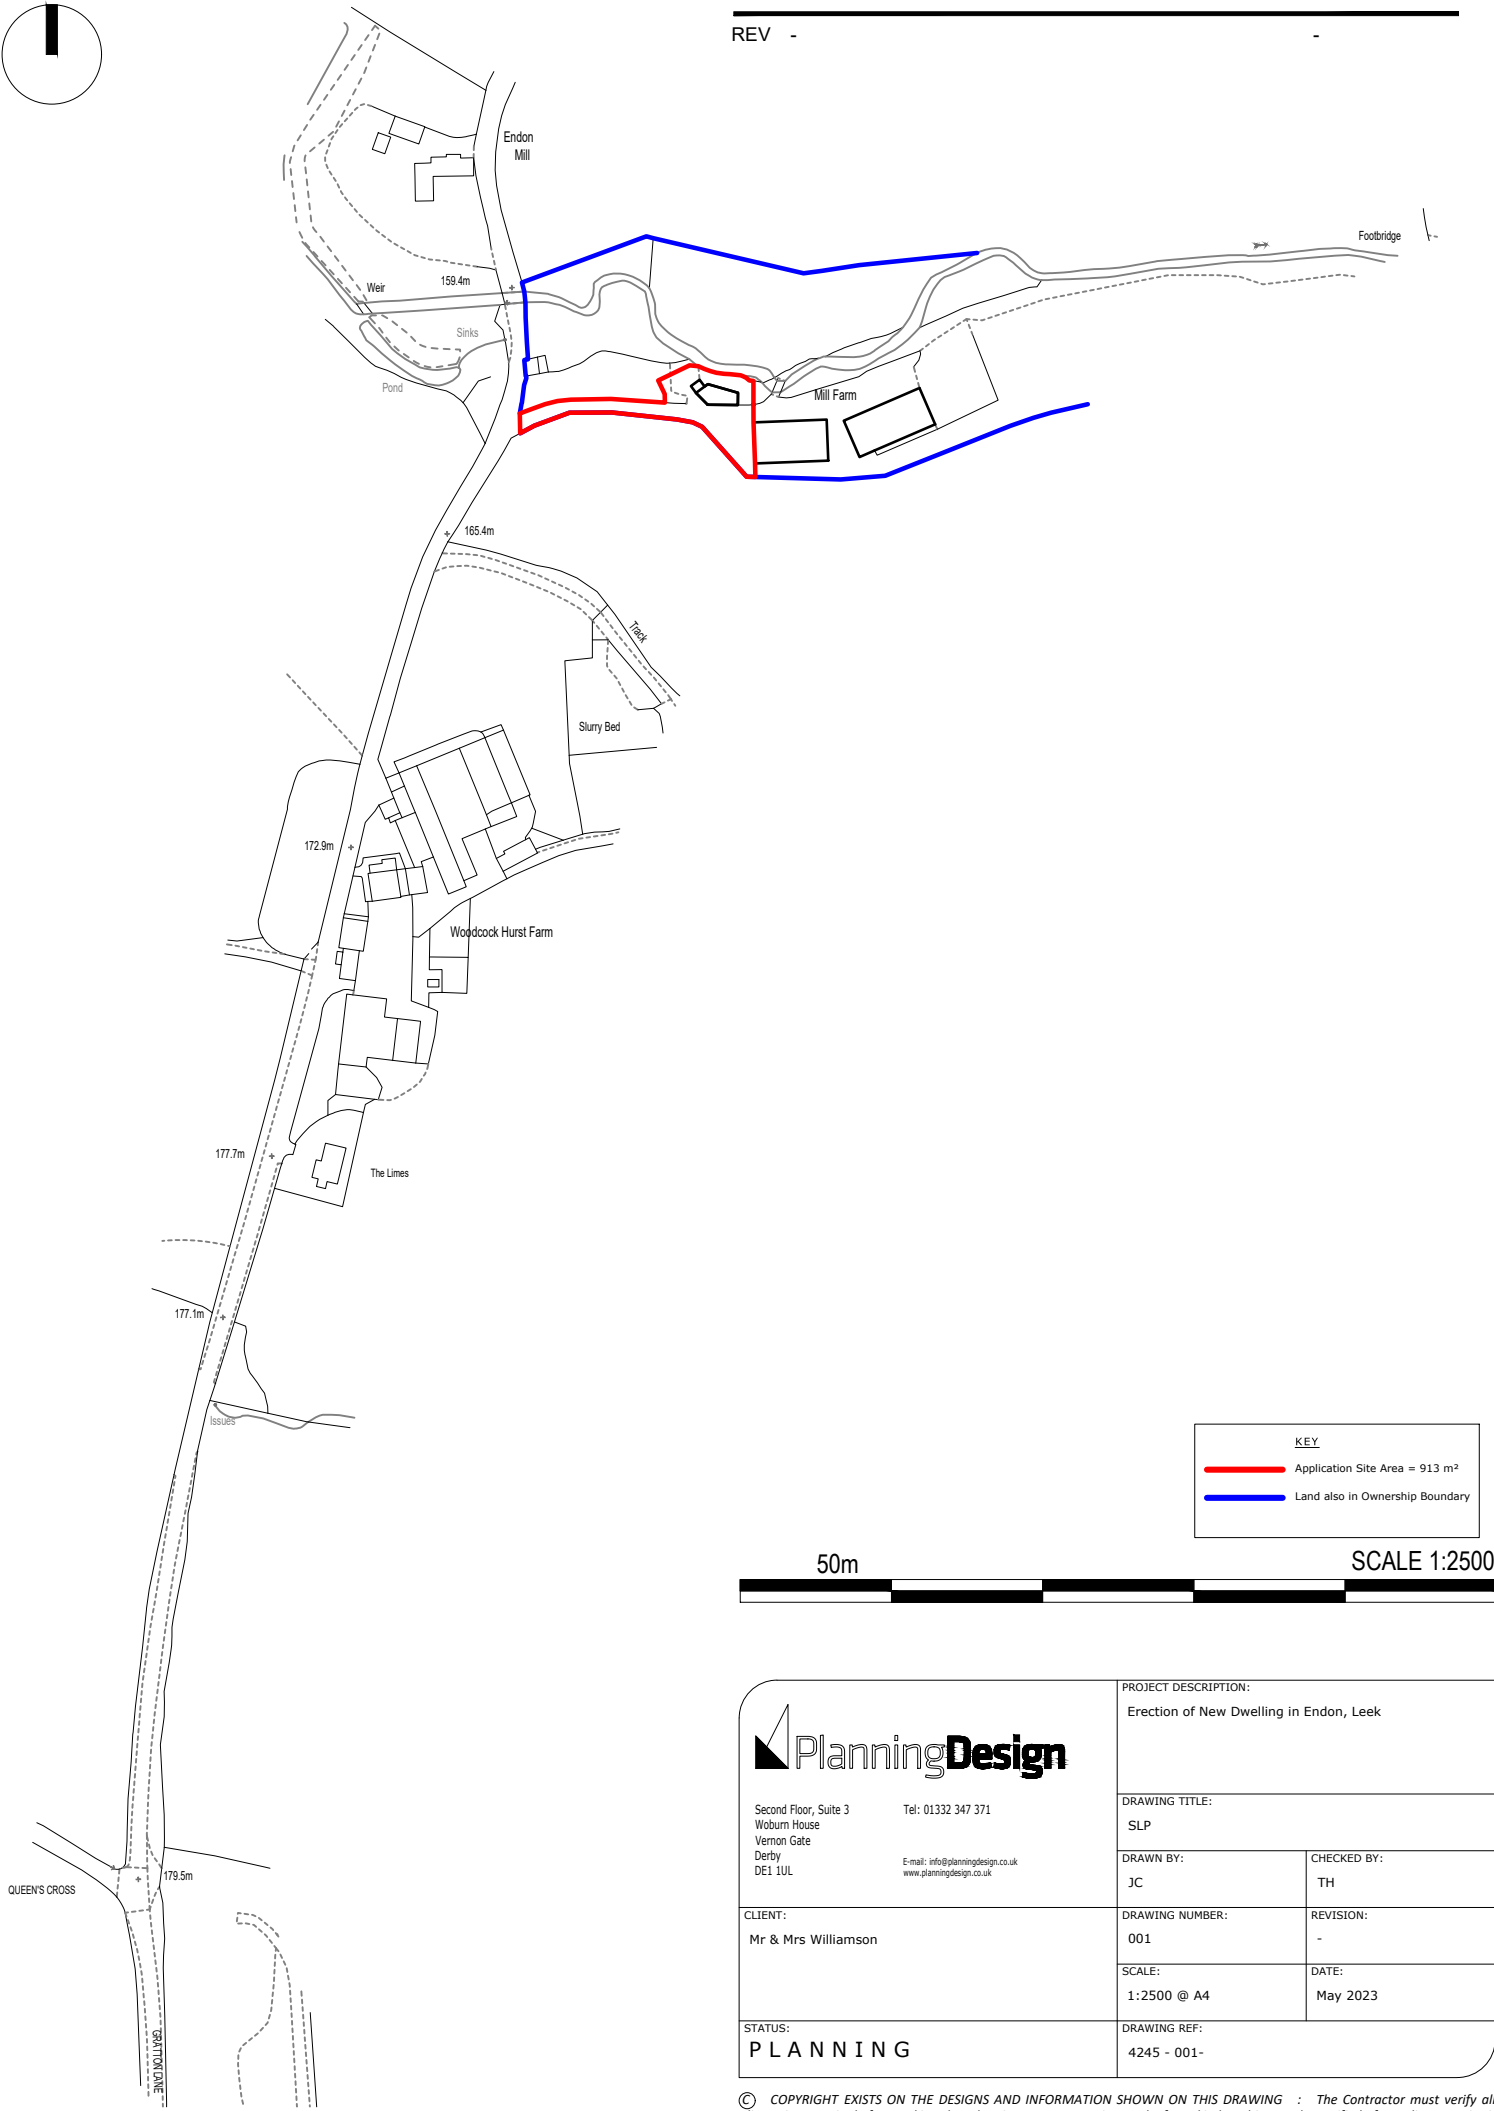

KEY

Application Site Area = 913 m²

Land also in Ownership Boundary



PlanningDesign Second Floor, Suite 3 Woburn House Vernon Gate Derby DE1 1UL Tel: 01332 347 371 E-mail: info@planningdesign.co.uk www.planningdesign.co.uk		PROJECT DESCRIPTION: Erection of New Dwelling in Endon, Leek	
CLIENT: Mr & Mrs Williamson		DRAWING TITLE: SLP	
		DRAWN BY: JC	CHECKED BY: TH
		DRAWING NUMBER: 001	REVISION: -
		SCALE: 1:2500 @ A4	DATE: May 2023
STATUS: PLANNING		DRAWING REF: 4245 - 001-	

© COPYRIGHT EXISTS ON THE DESIGNS AND INFORMATION SHOWN ON THIS DRAWING : The Contractor must verify all dimensions on site before making shop drawings or commencing work of any kind. Architect to be notified of any discrepancies in dimensions immediately