


79 Armshead Road

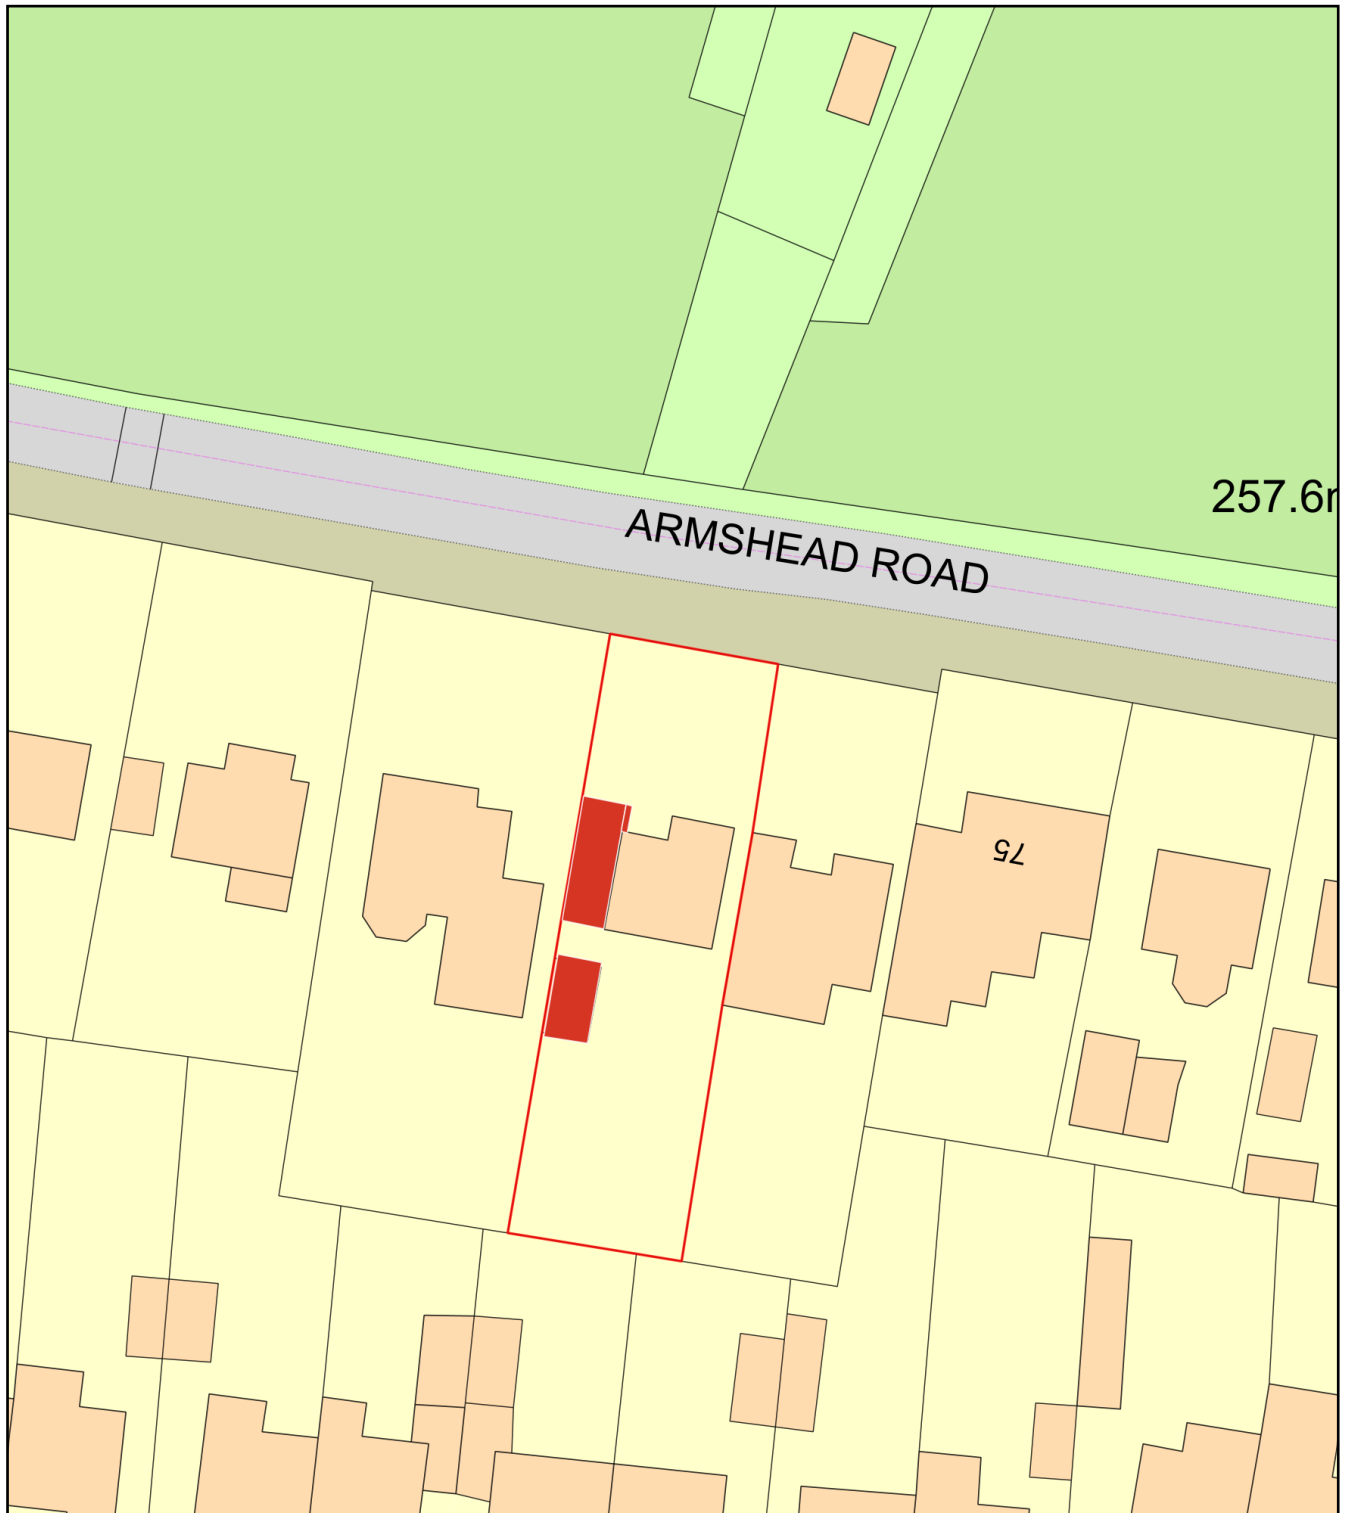

Plan Produced for: Carl Thomas

Date Produced: 29 Jun 2024

Plan Reference Number: TQRQM24181125731857

Scale: 1:500 @ A4