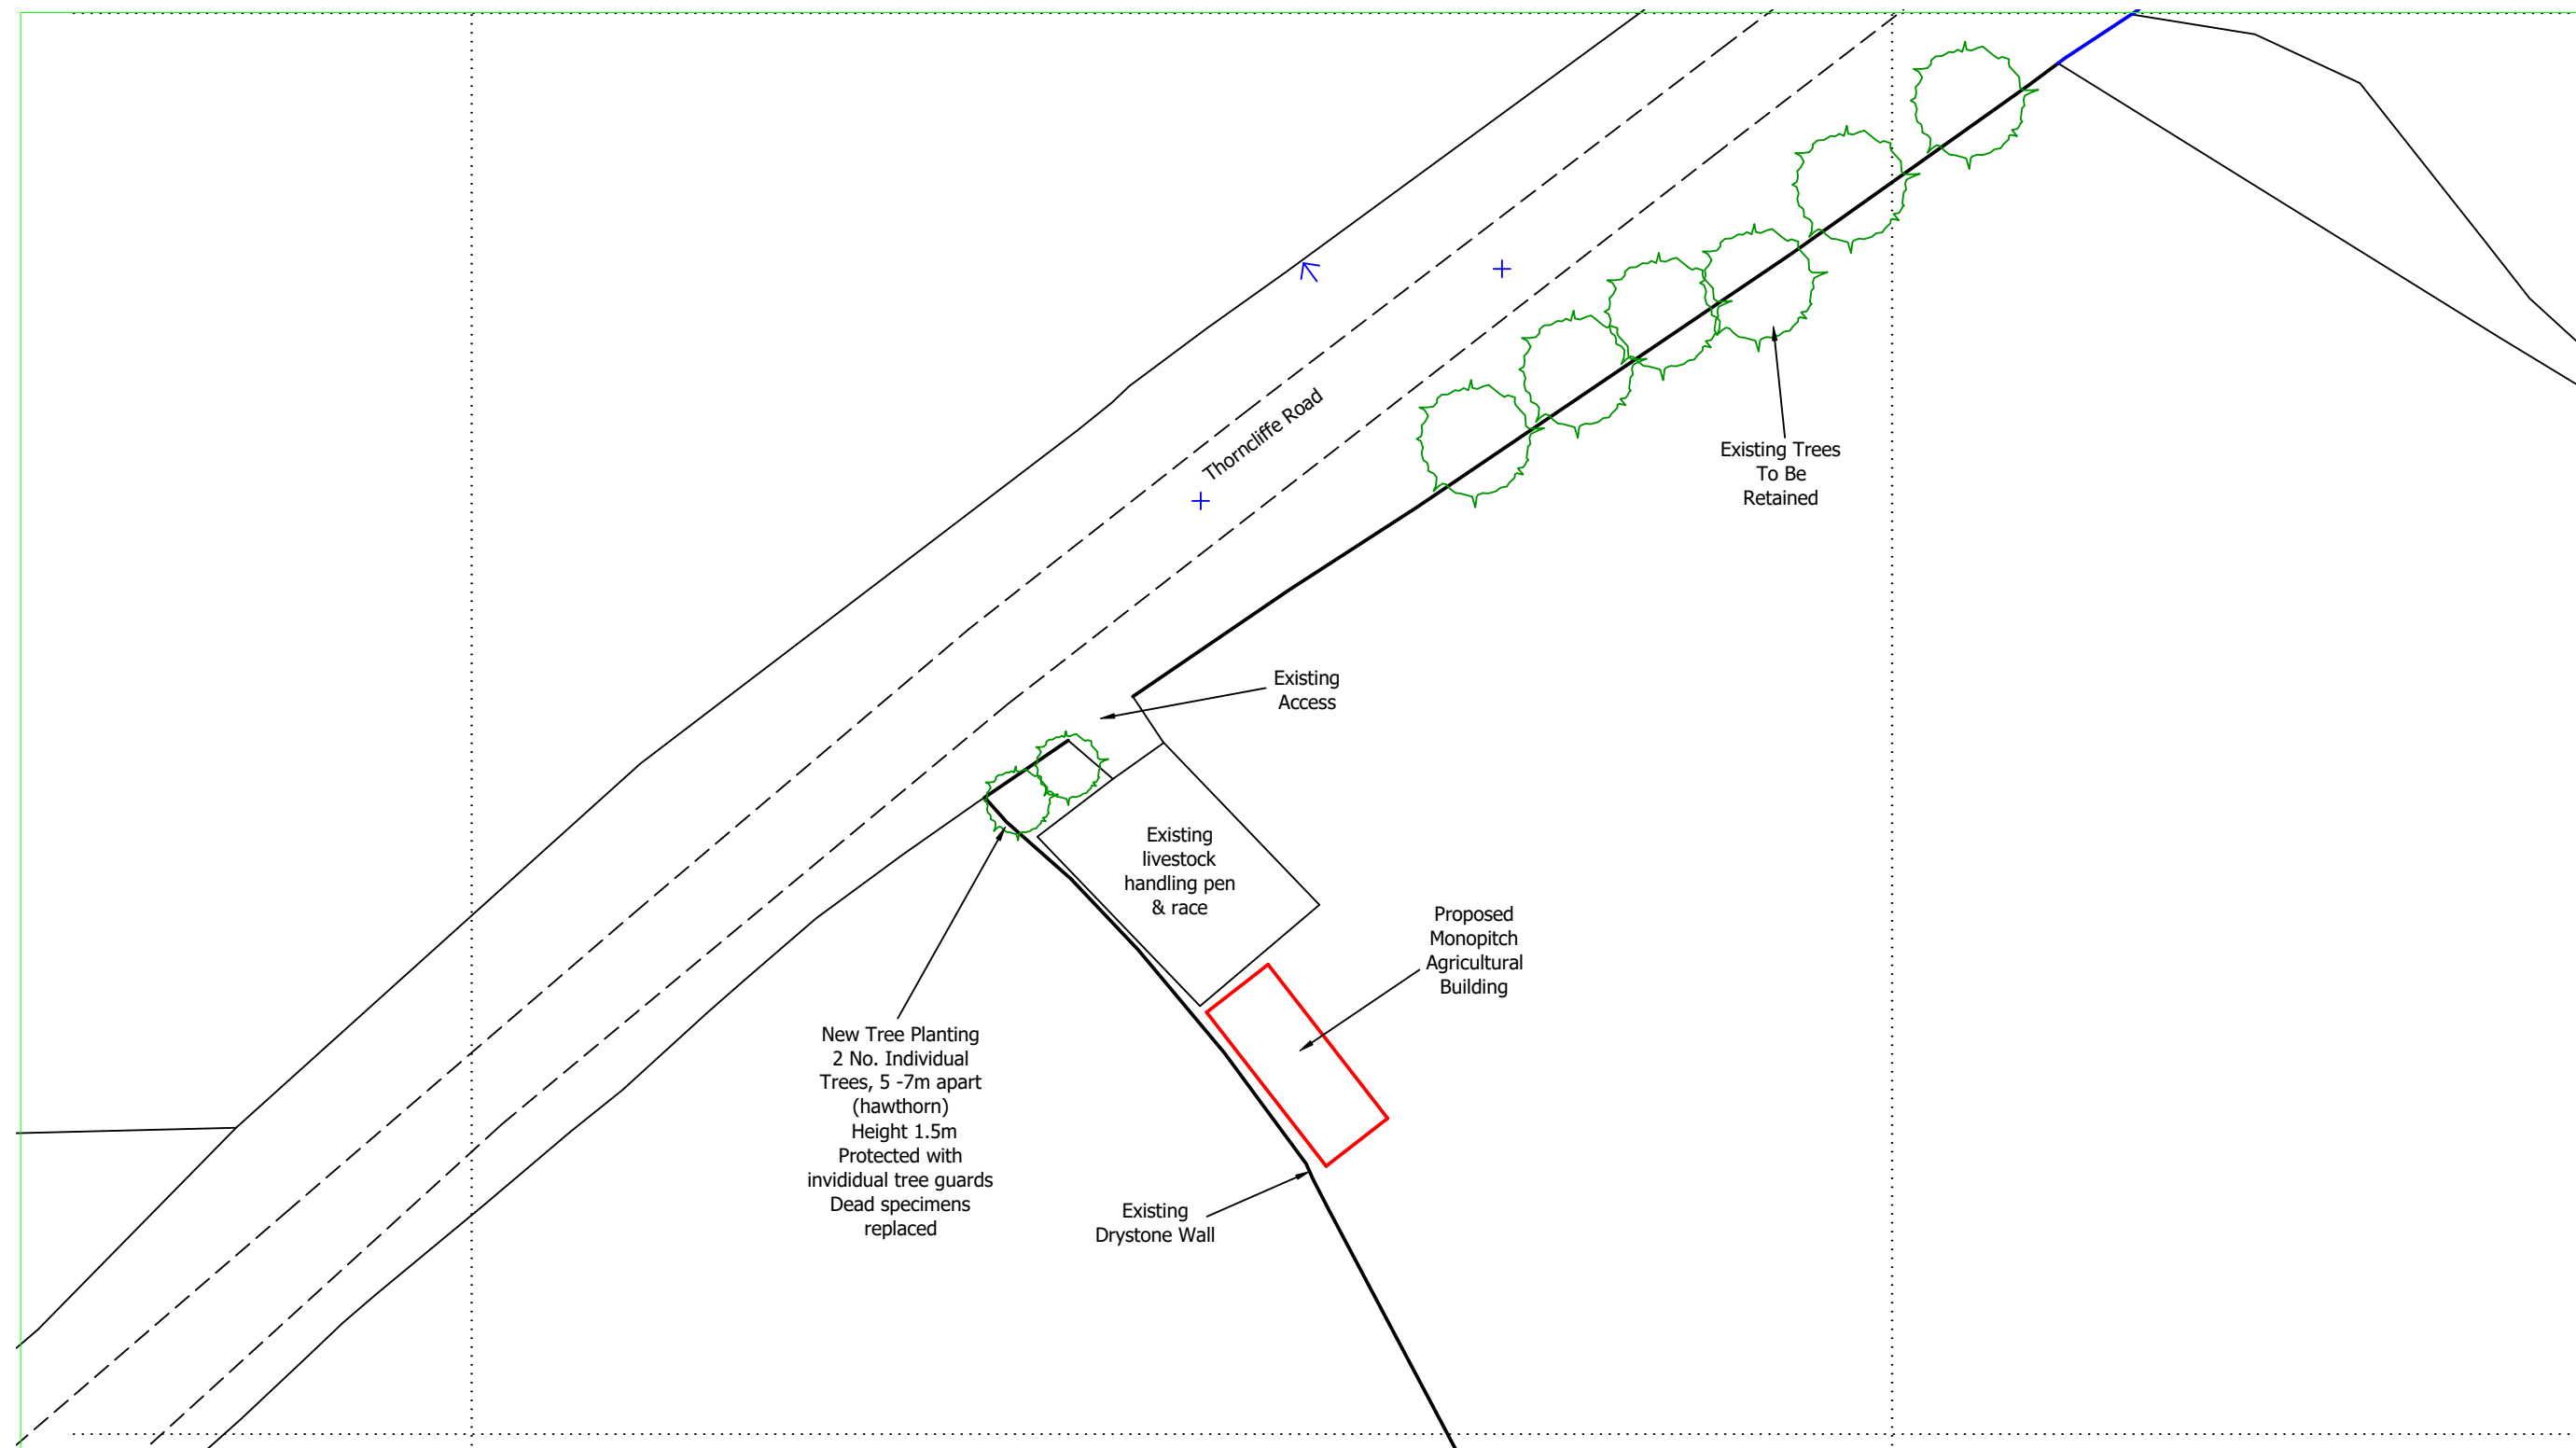


Reproduced from Ordnance Survey digital map data, 1:2500 scale, by permission of Ordnance Survey on behalf of The Controller of Her Majesty's Stationery Office.
© Crown copyright. All rights reserved. Licence Number: 100005813

Bagshaws LLP
Vine House, Ashbourne, Derbyshire. DE6 1AE
Telephone: 01335 342201 opt:2
www.bagshaws.com

Applicant:		Mr A Wilson	
Proposal:		Proposed Monopitch Agricultural Building on land North East of Leyfields, Thorncliffe, ST13 7LP	
Scales:		1:500 @ A3	Detail: Block and Landscaping Plan
Date:		1st July 2024	Drawing No. 2024-Wilson-002