


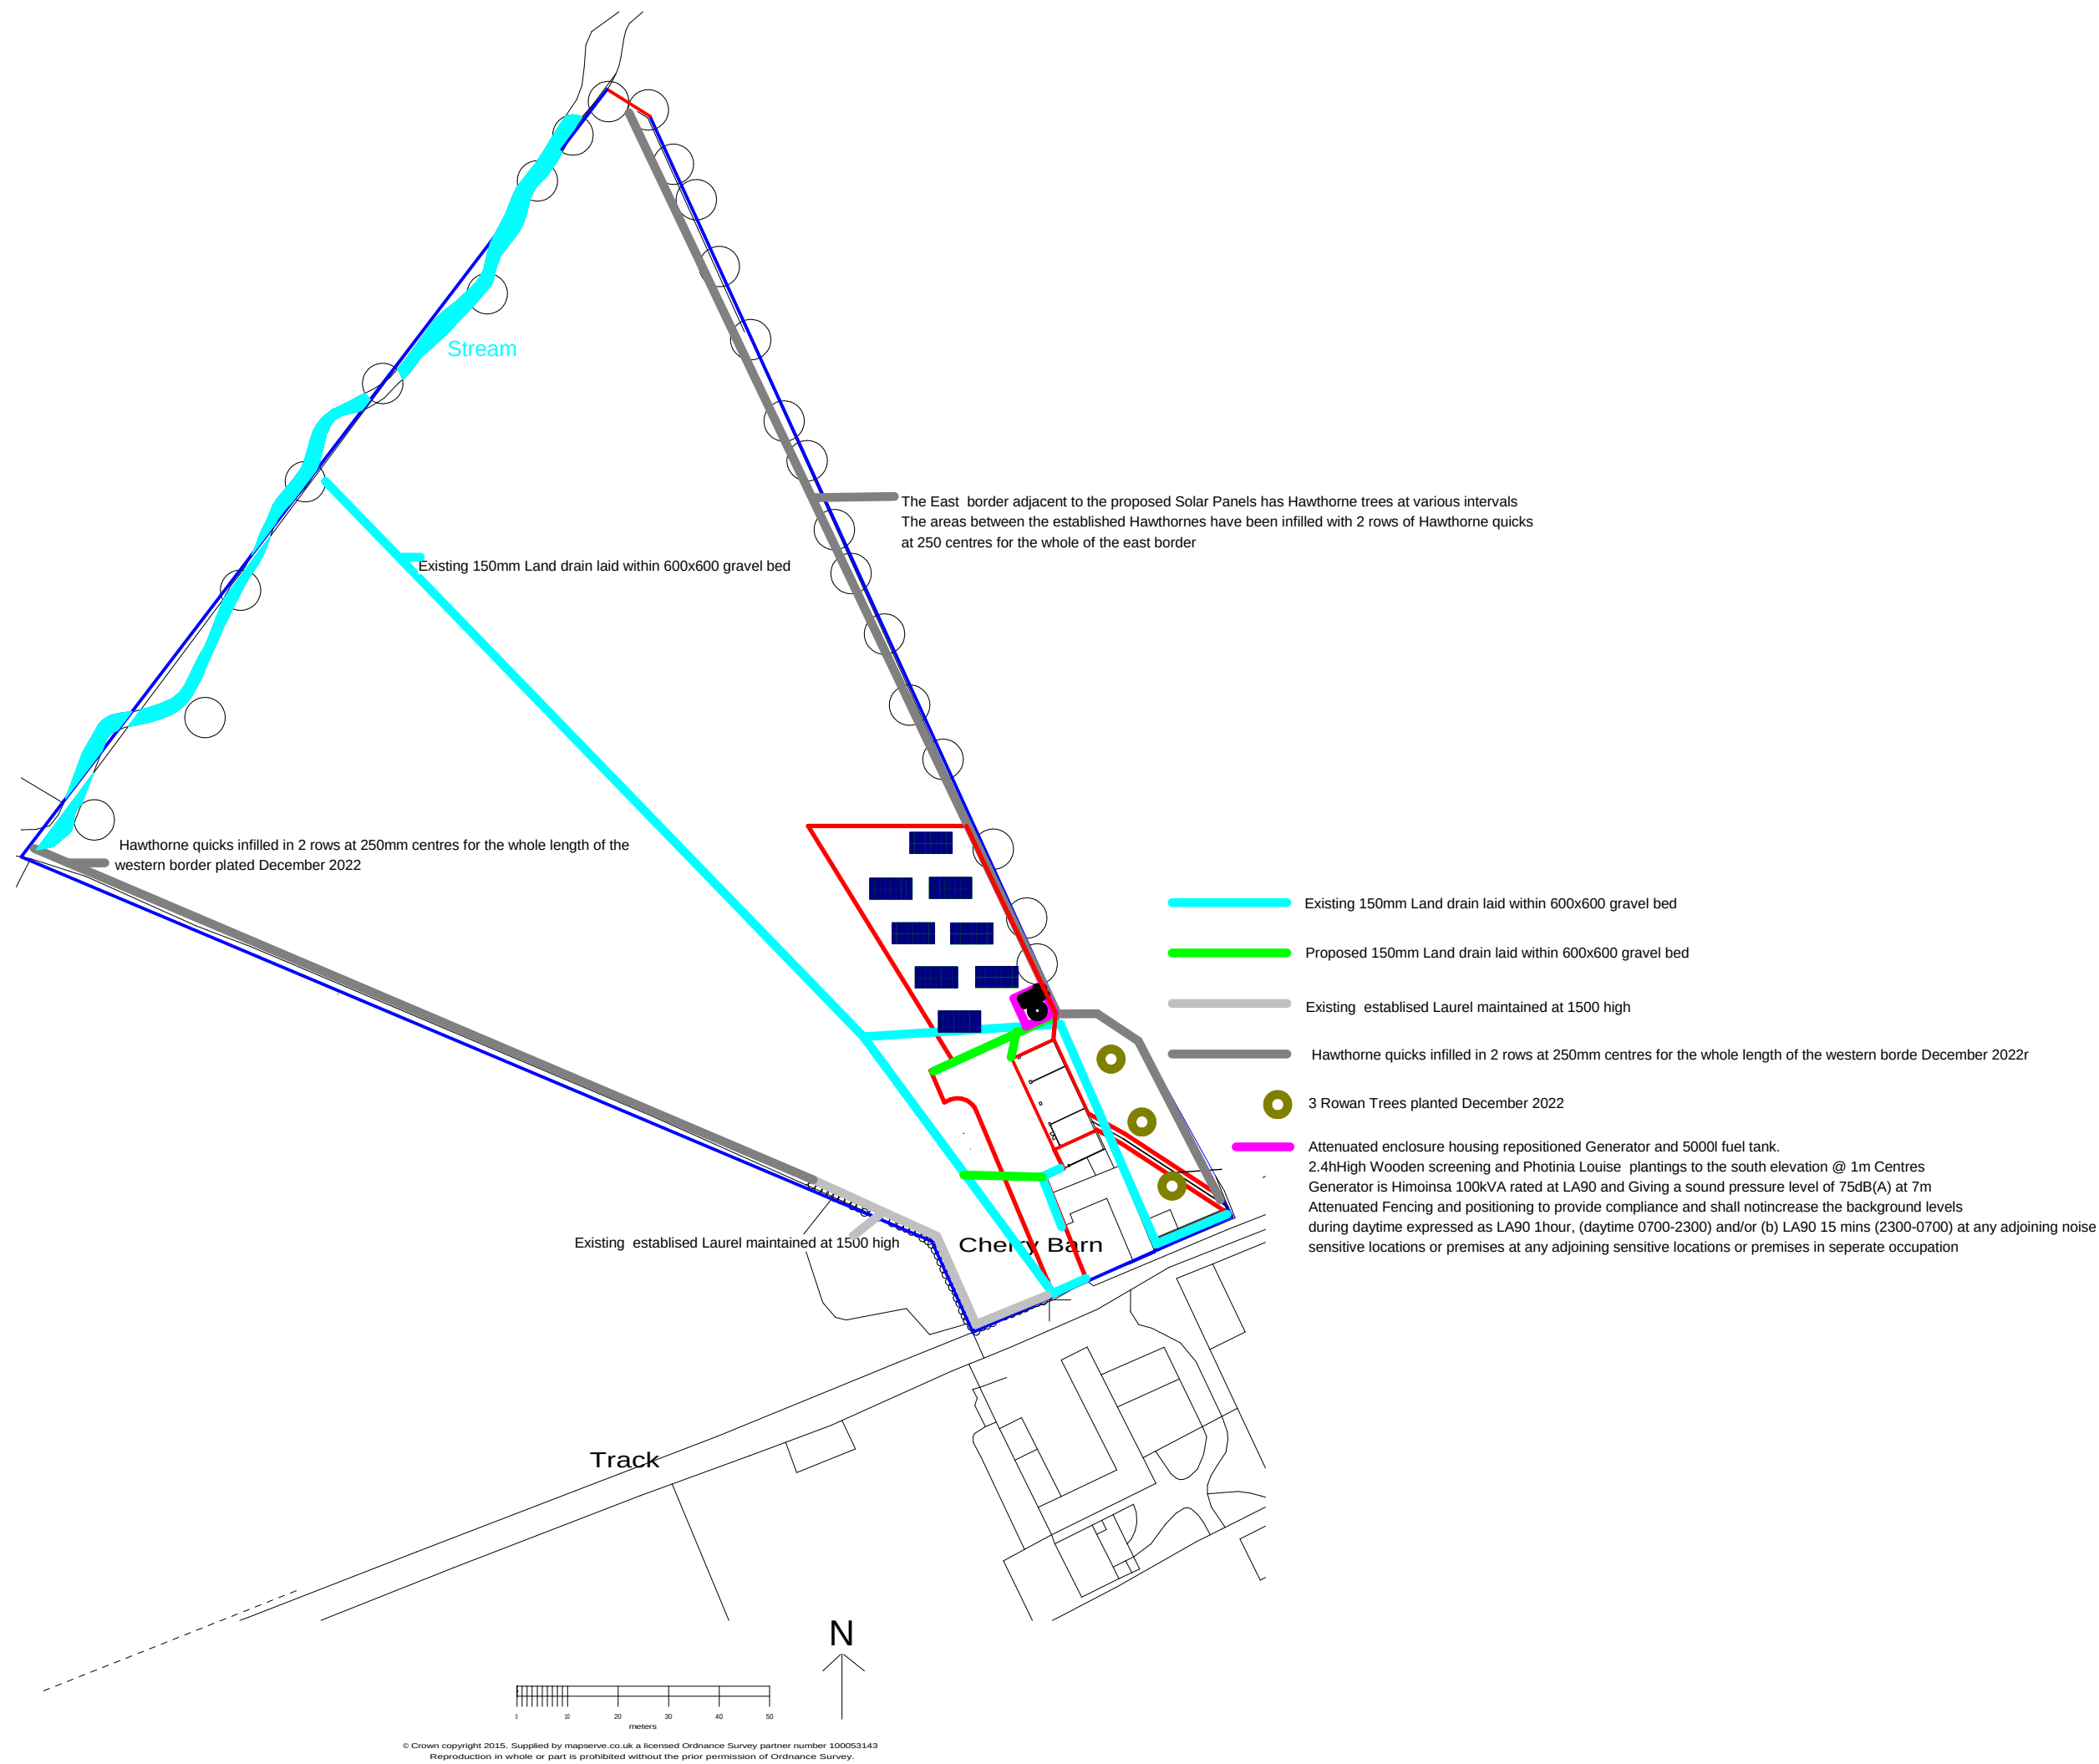

			Scale 1-1250 @ A2	16/06/2024
Amendments			Mr L Willis	
001a amend text to fibre duct			Cherry Barn Data Centre Cherry Lane Cheadle ST10 4QS	
			The Location Plan and Landscaping details	
			A2	
			Drawing No. 6205/008	Drawn LAW