


**ROBERT L FORD**

*private architectural practitioner and rural development consultant*

**PARKSIDE PARK ROAD LEEK STAFFORDSHIRE ST13 8JT**

**[robford@btopenworld.com](mailto:robford@btopenworld.com) / 01538 398290 / 07969 68 68 86**

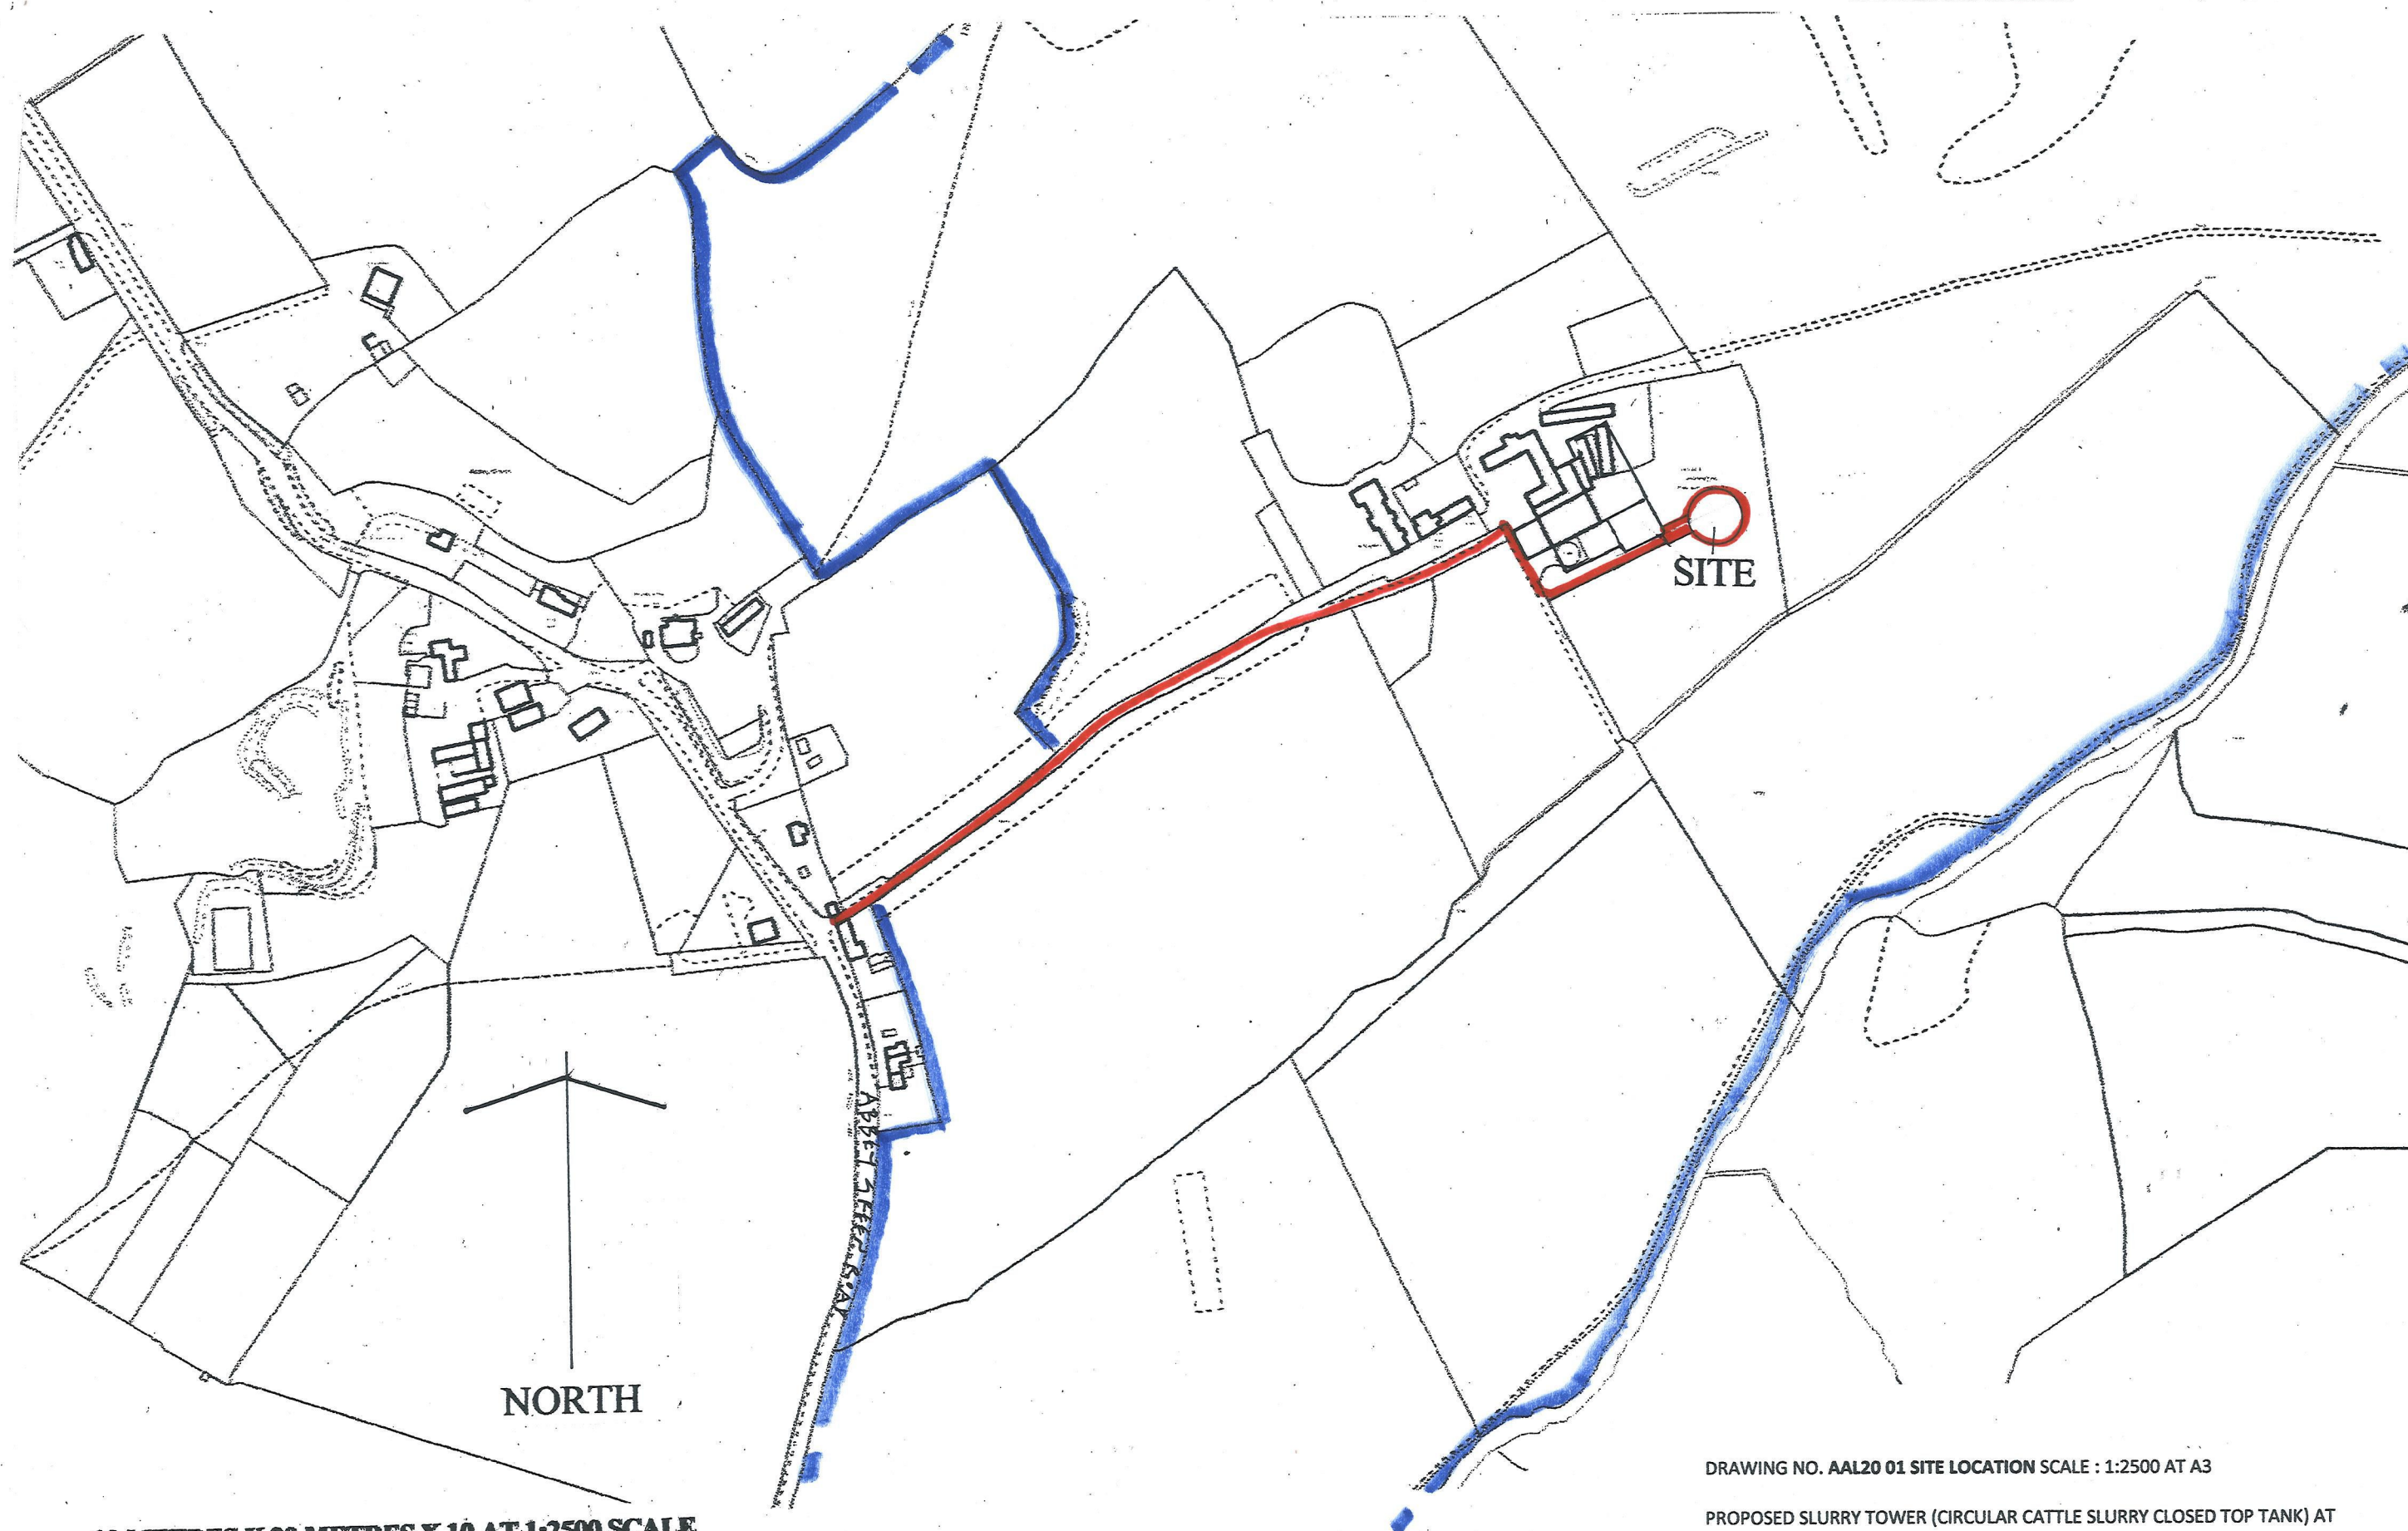

**DRAWING NO. AAL20 01 SITE LOCATION SCALE : 1:2500 AT A3**

**PROPOSED SLURRY TOWER (CIRCULAR CATTLE SLURRY CLOSED TOP TANK) AT  
ABBAY FARM ABBEY GREEN ROAD LEEK STAFFORDSHIRE ST13 8SA**

**07 2020**