


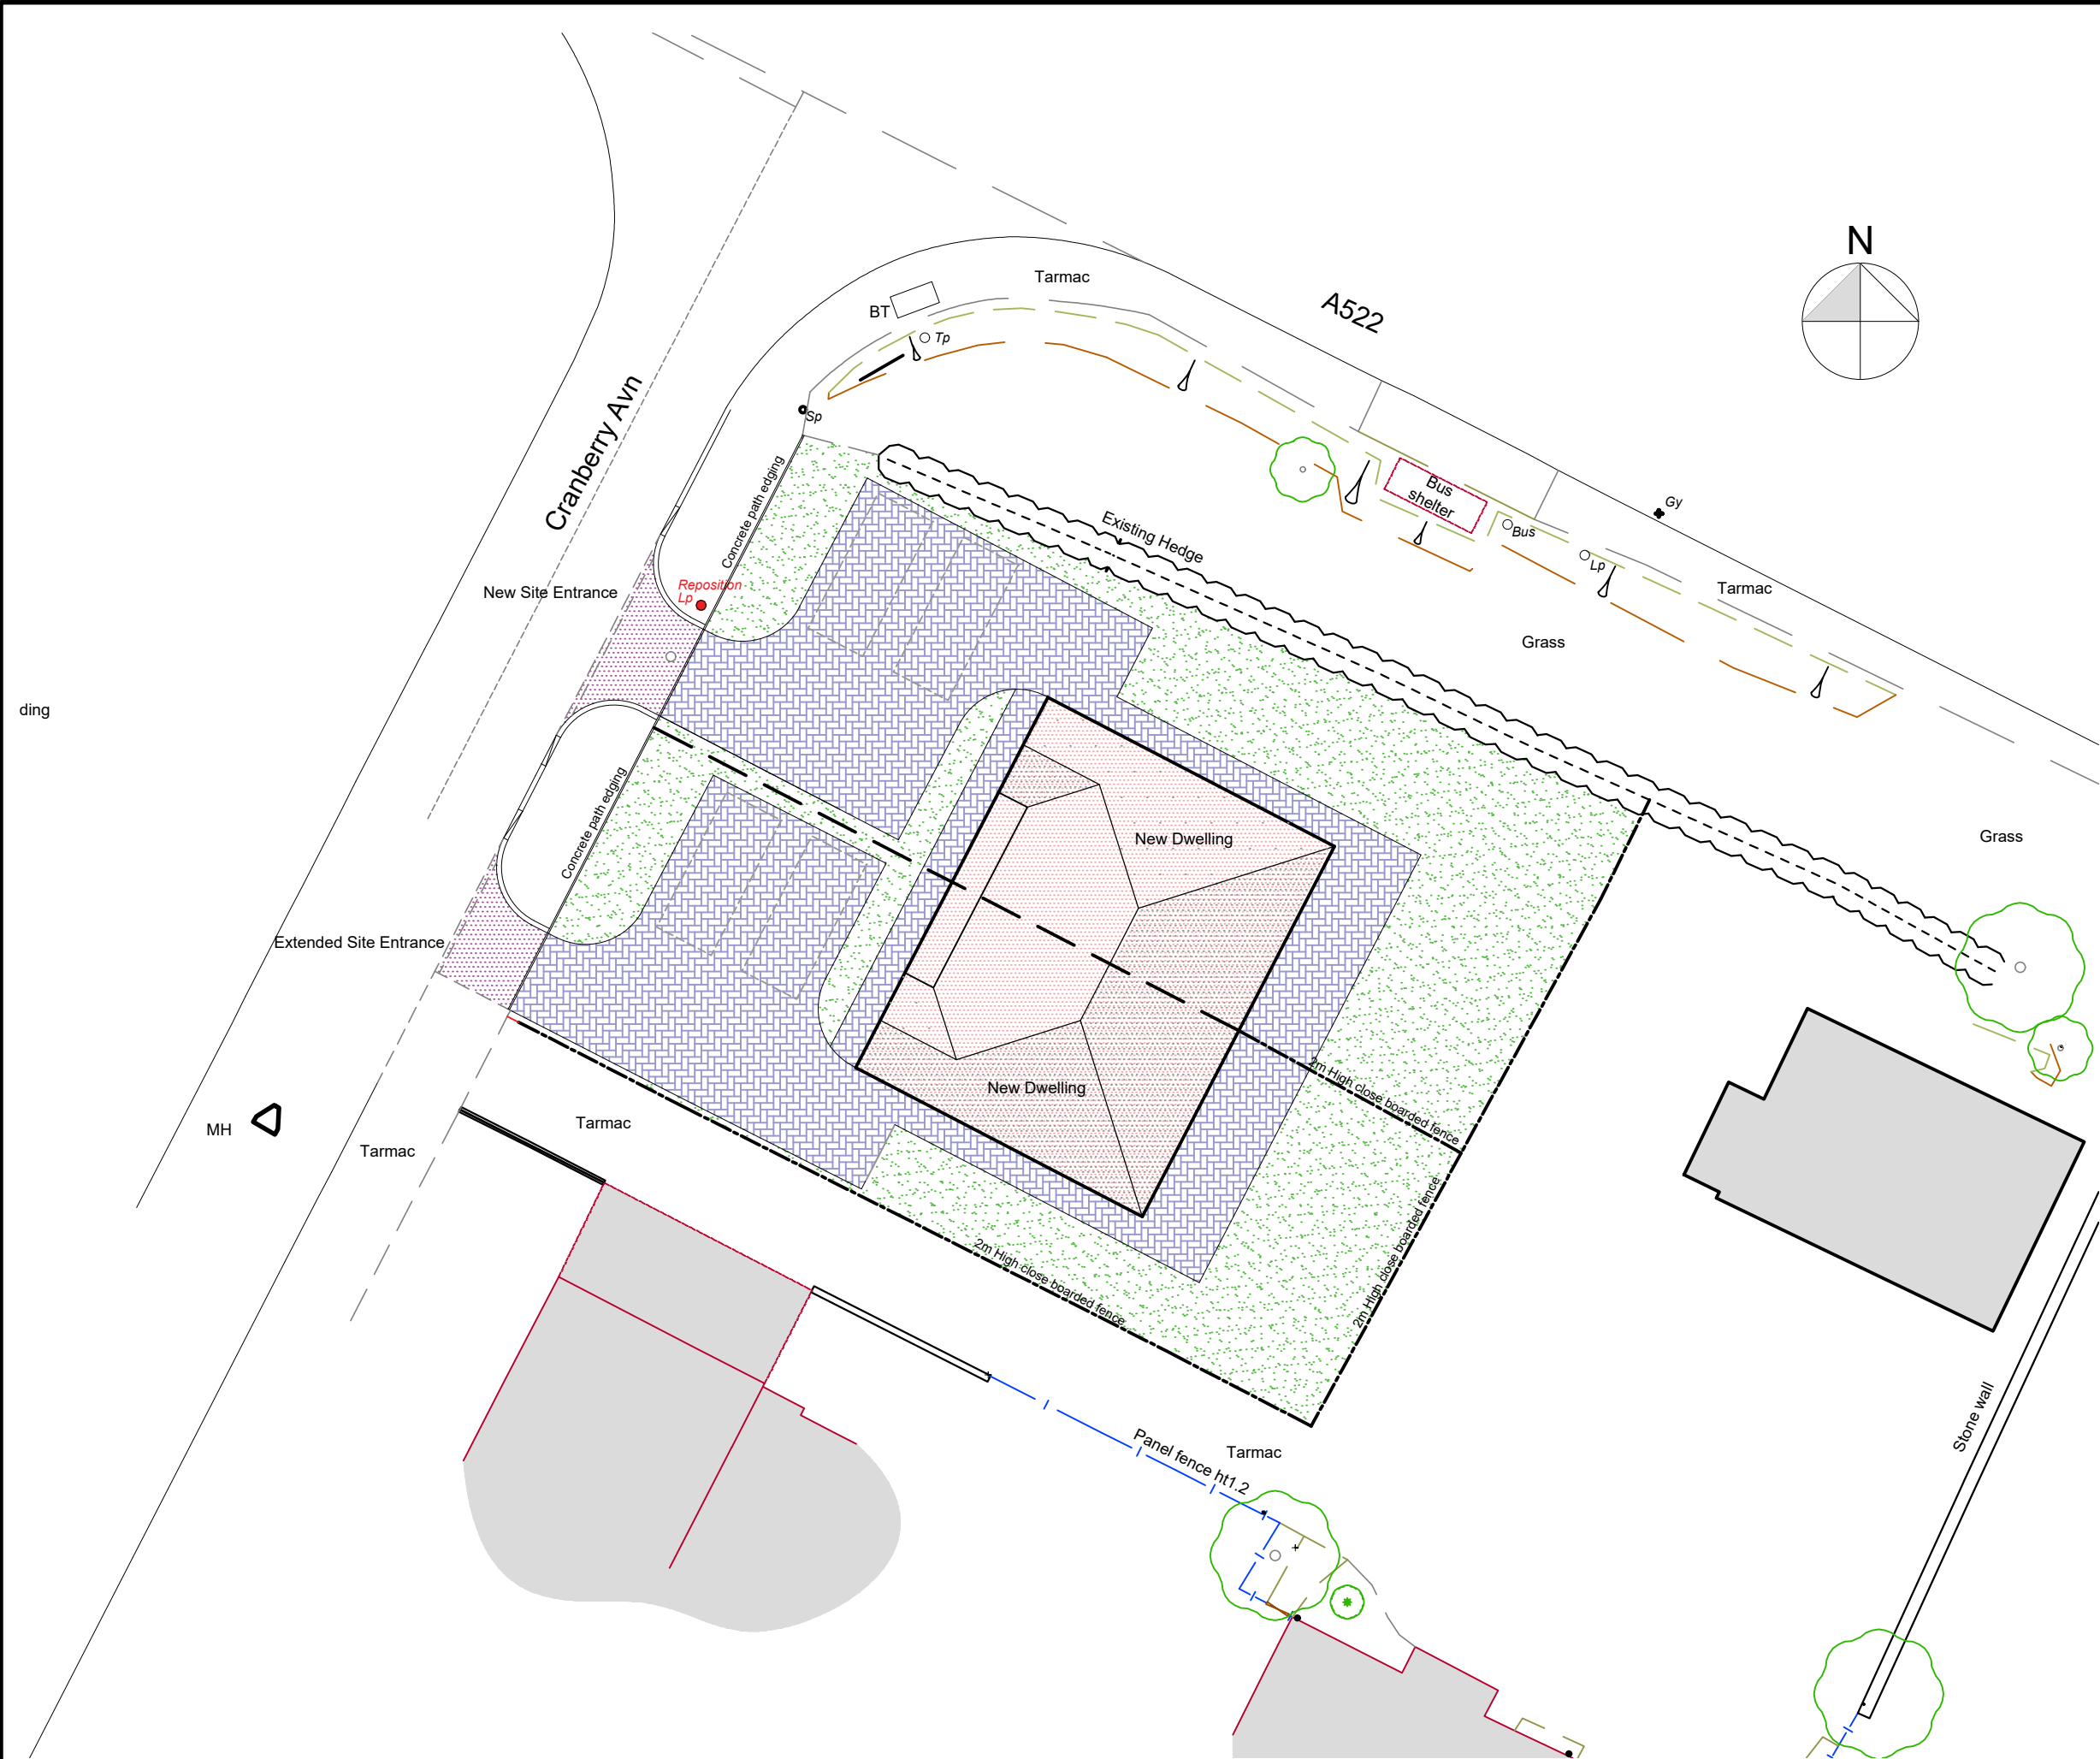


Legend

Bradstone 50mm "Charcole" pavers

Grassed area

Bitumen macadam paving
To County Highways standard

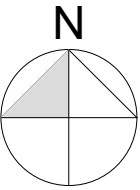

Elkin

Design

Architectural, Planning & Building Consultant

14 Highfield Road, Hixon, Staffs, ST18 0LY
Tel 01889 207323 Mob 07941517482
E-mail gordon.elkin2@ntlworld.com

revision	
DRG. NO.	23-110-11
scale	
title	1:200 @ A3
date	
project	May 2024
drawn	
GSE	
client	
Mr J Roper	