




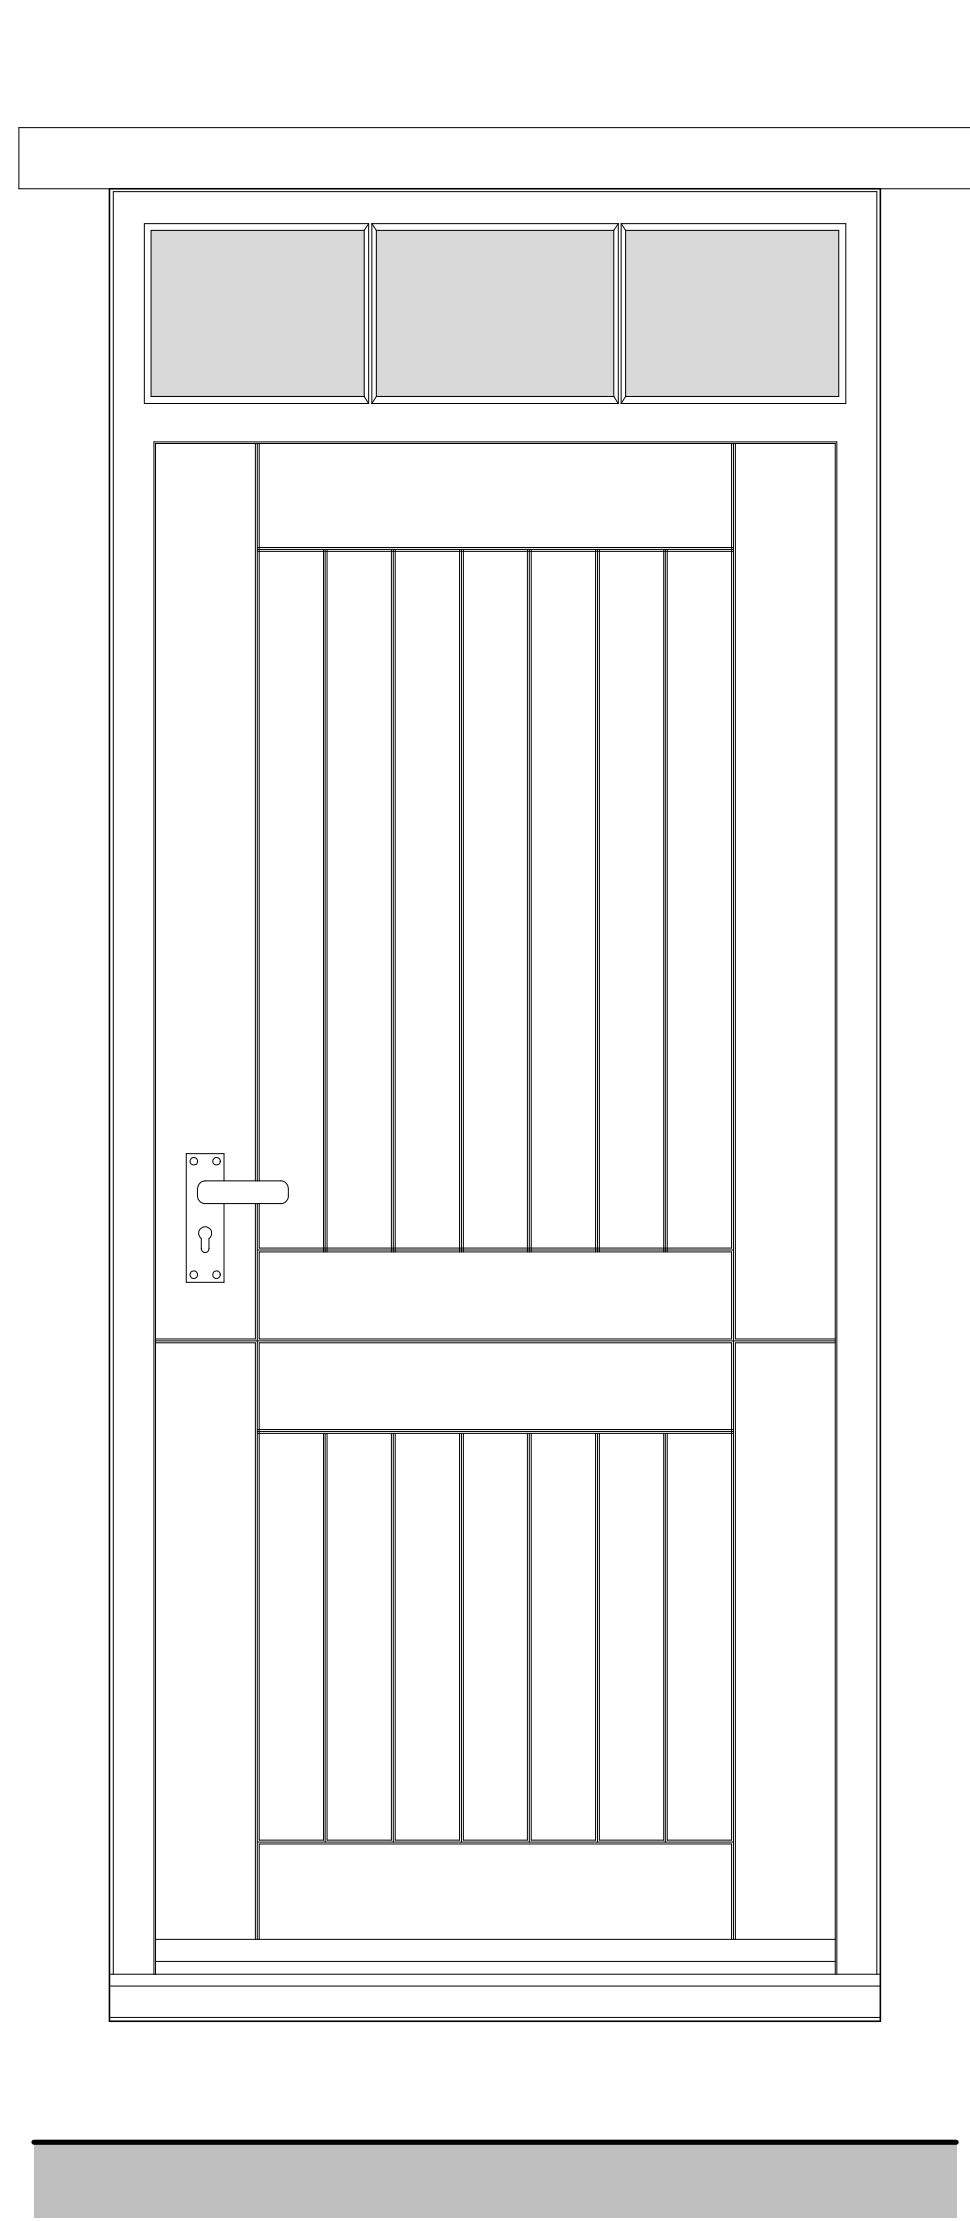


GFD1 TIMBER STABLE ENTRANCE DOOR
ELEVATION
SCALE 1:10

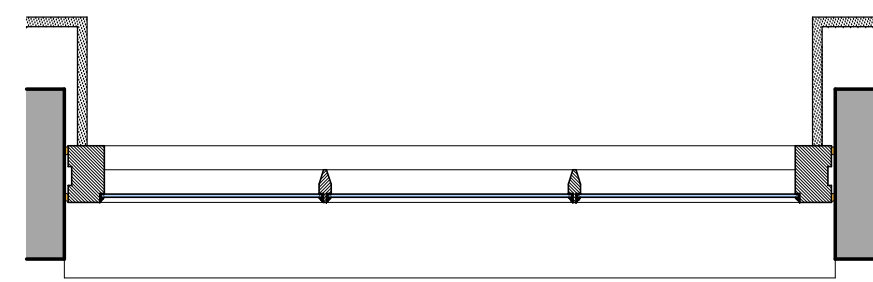


GFD1 SECTION THROUGH FANLIGHT
SCALE 1:10

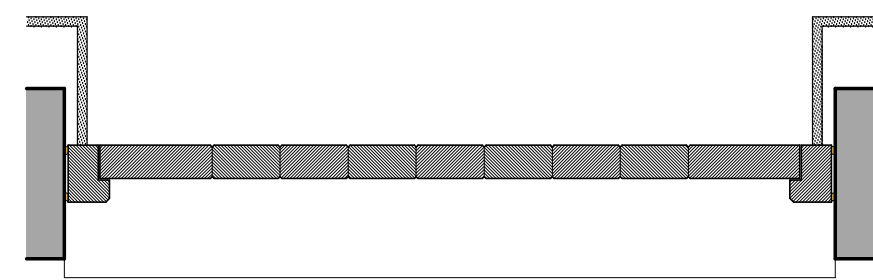


GFD1 SECTION THROUGH DOOR LEAF
SCALE 1:10

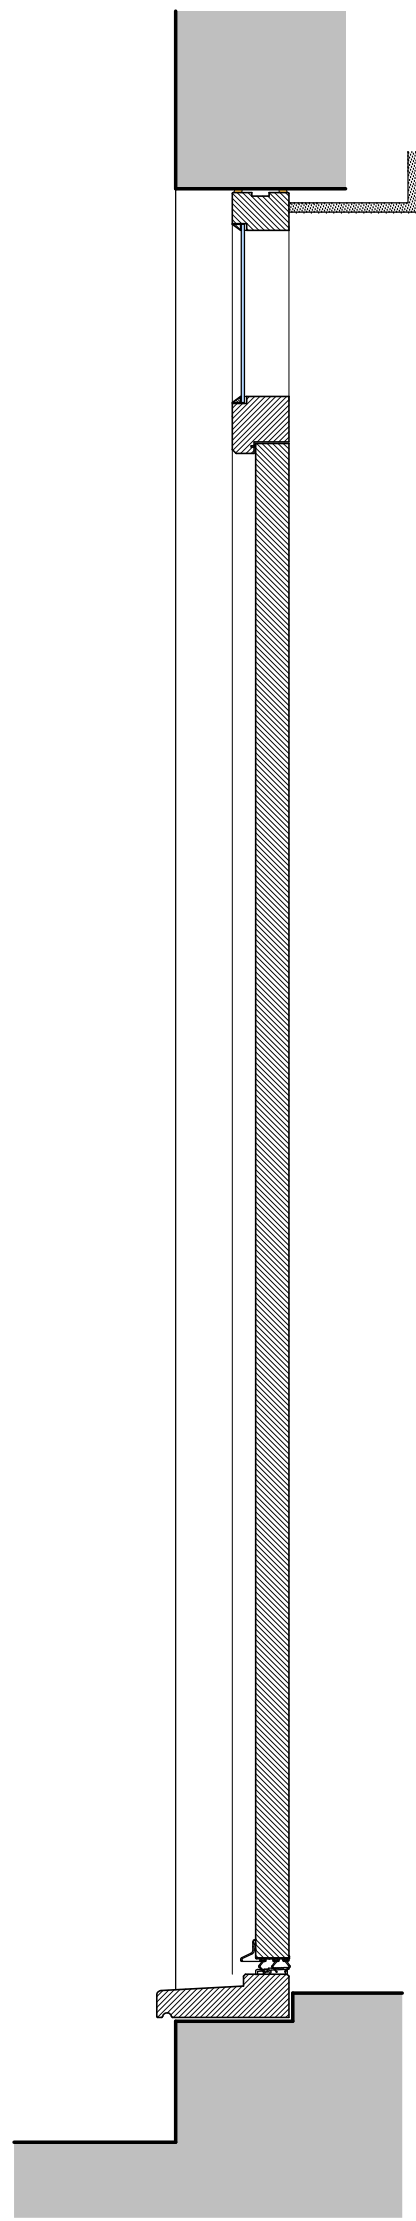


GFD1 TIMBER STABLE ENTRANCE DOOR
SECTION
SCALE 1:10

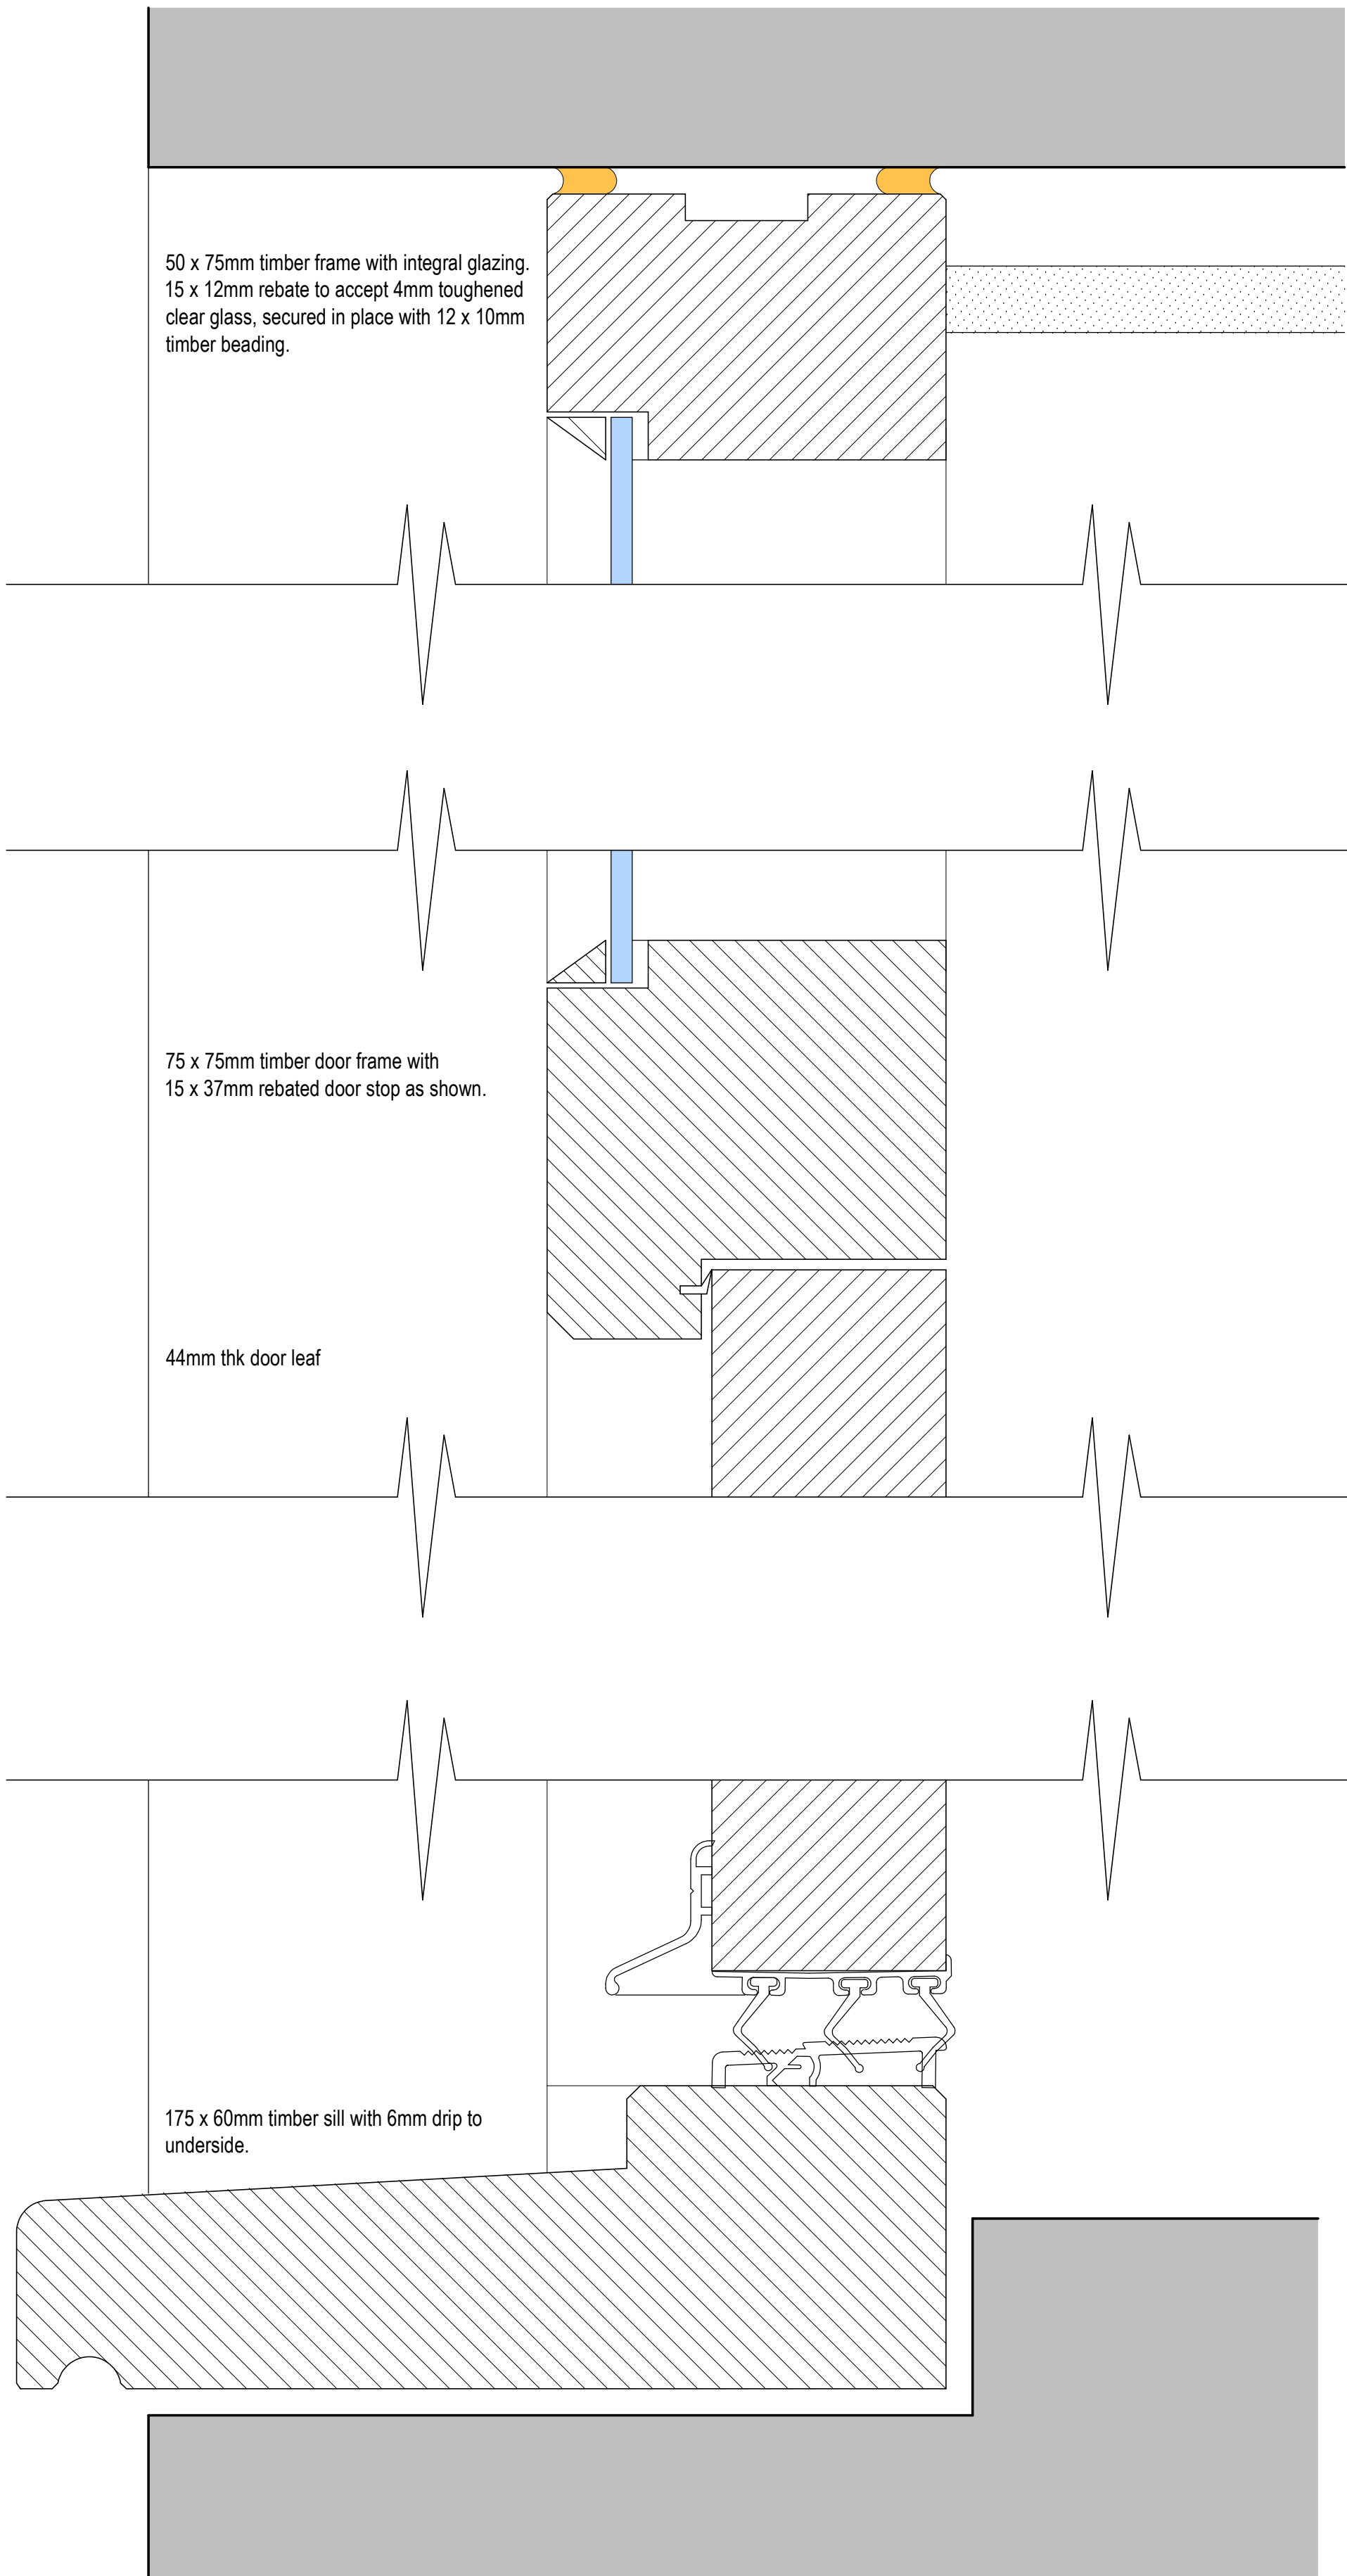

GFD1 SECTION
SCALE 1:10

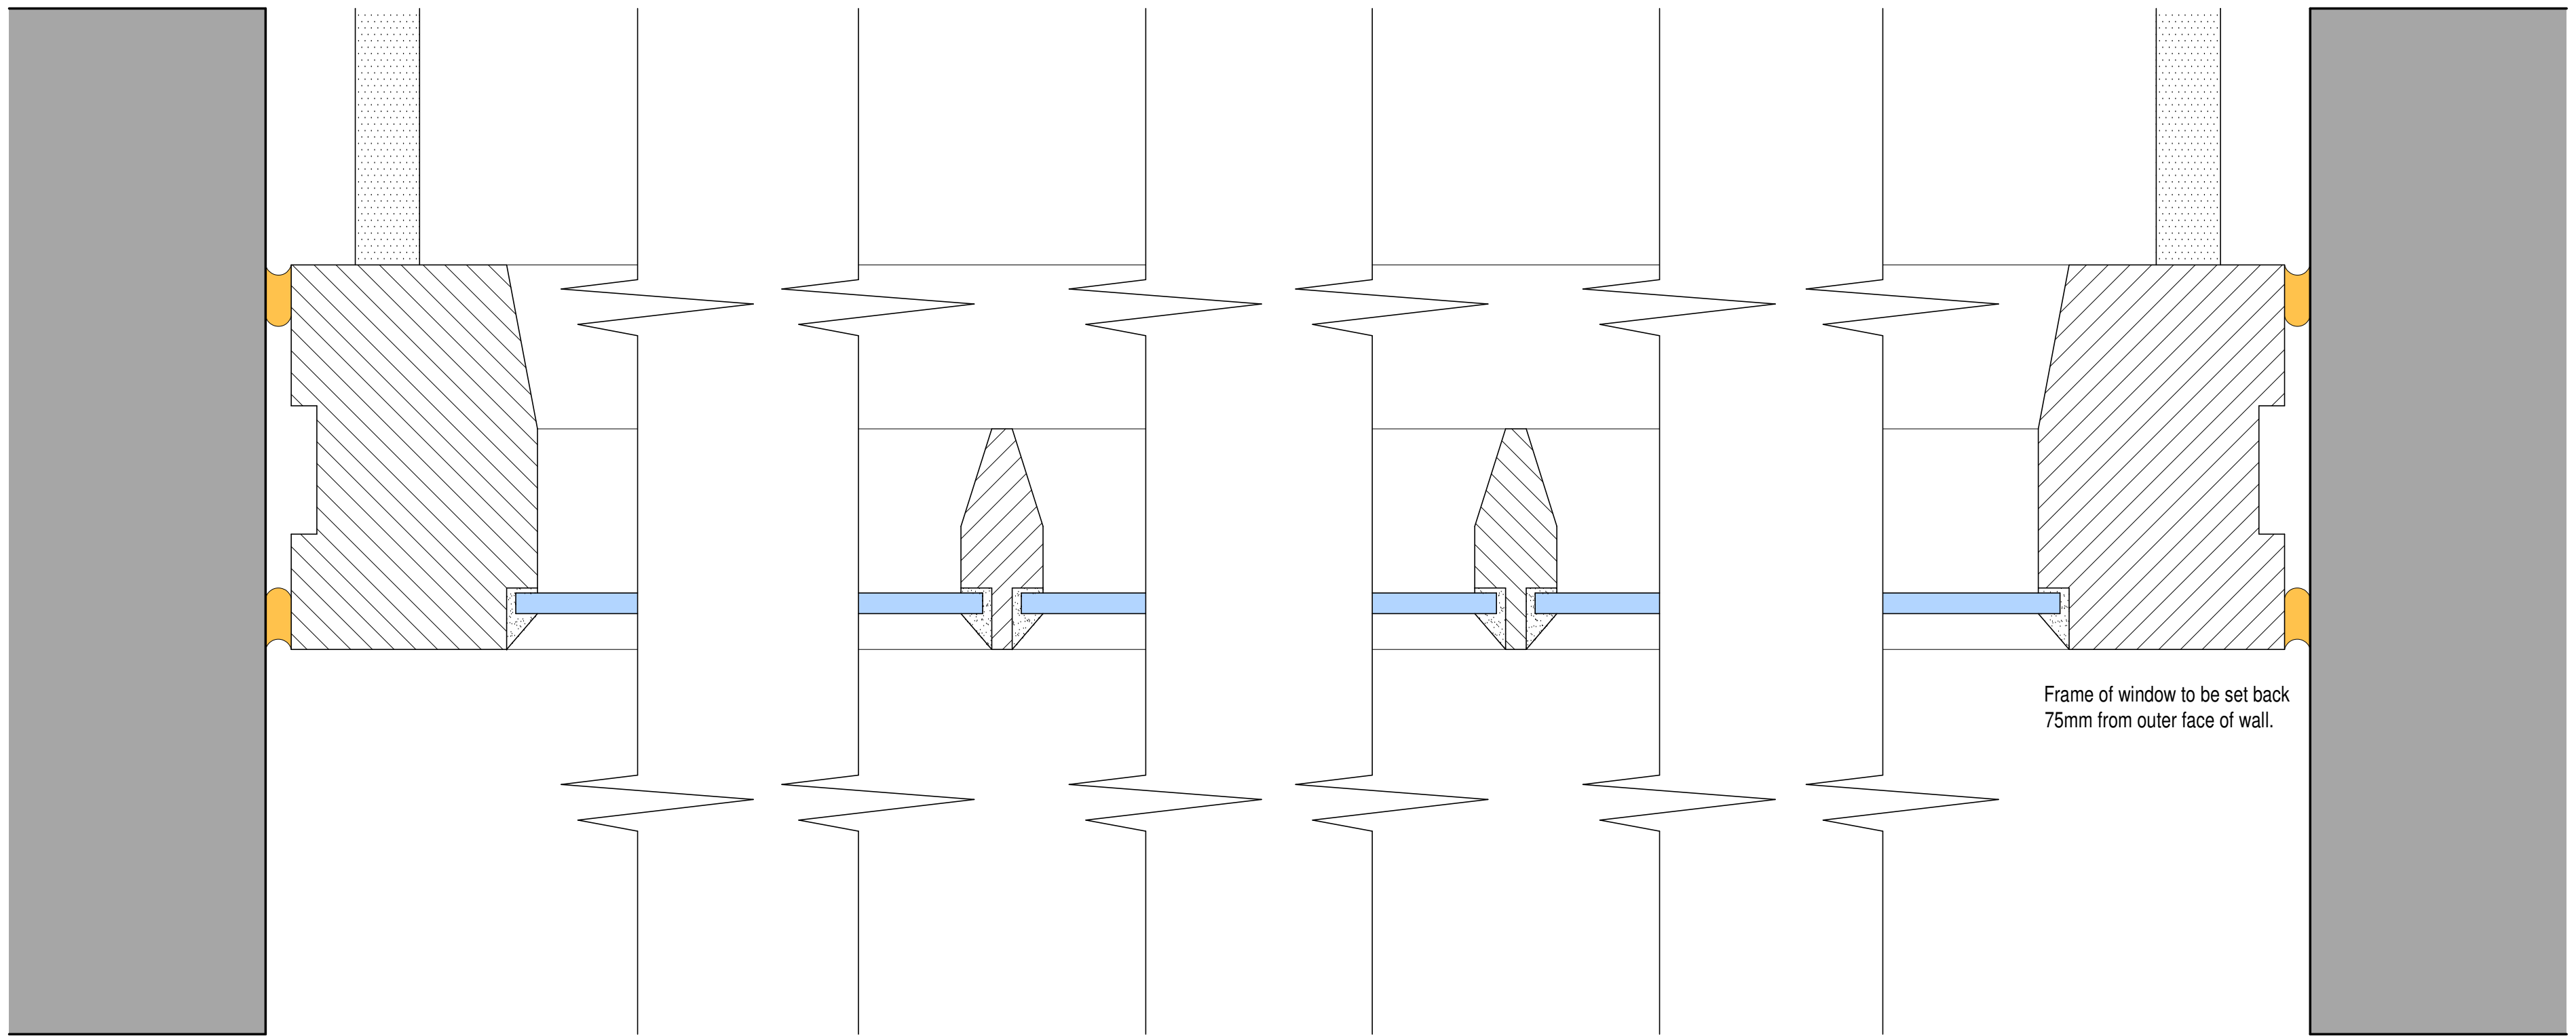

GFD1 FAN LIGHT PLAN
SCALE 1:1

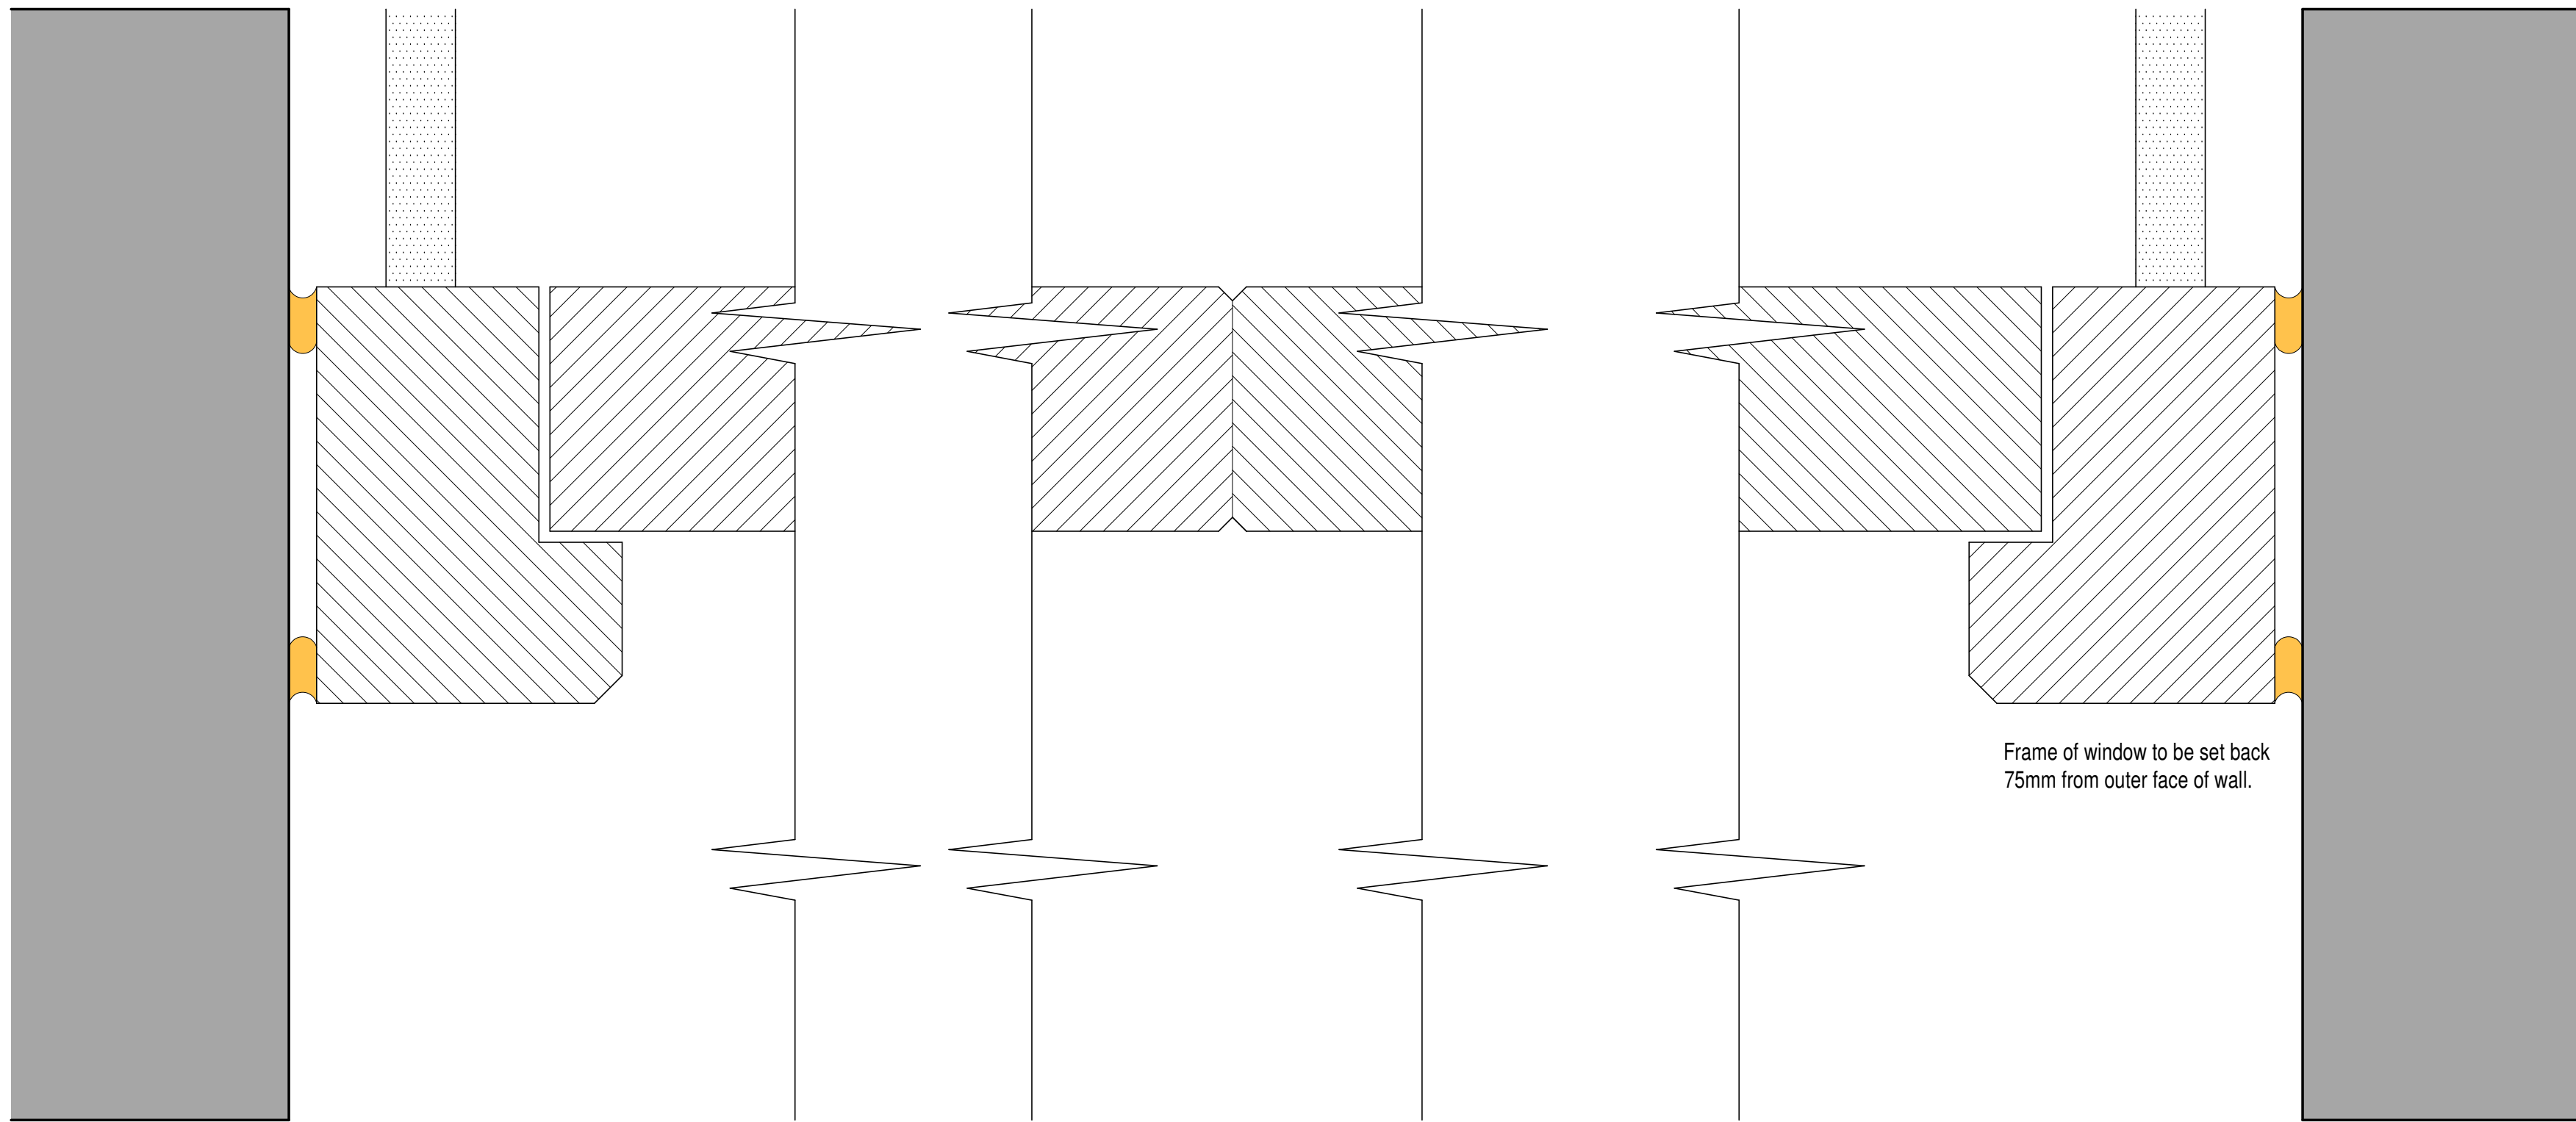

GFD1 DOOR LEAF PLAN
SCALE 1:1

HARDWARE
Black Country Metal Works "Aldington" curved iron lever handle with 5 lever mortice lock.
Ball bearing butt hinges in a black finish throughout.
Black Country Monkey Tail window stays and "Hollstead" cast iron window fasteners to opening casements.

GLAZING
All glass installed within these works shall comply to the requirements of current Building Regulations Part K utilising glass to BS EN 12600 Section 4 and BS 6206 in critical locations. (i.e. windows below 800mm from the floor; doors and first 300mm of side screens within 1500mm of the floor).

NOTES -
All sizes shall be measured on site by the manufacturer. Check on site prior to commencement.
These details are to form part of the planning proposal for drawing ref: 2019-2442-02 Revision Q / 2019-2442-09 (always refer to the latest amended drawing).
Crown - Clay White P3830P paint finish to timber joinery.

