



HALL AVENUE, LEEK

RevNo	Revision note	Date	Signature	Checked
A	- Integral blind note added to be included in the windows	05.04.24		
B	- LED downlighter spots note added to be included in bedroom - Wet Room made bigger - Step in side wall removed for planning	09.07.24		

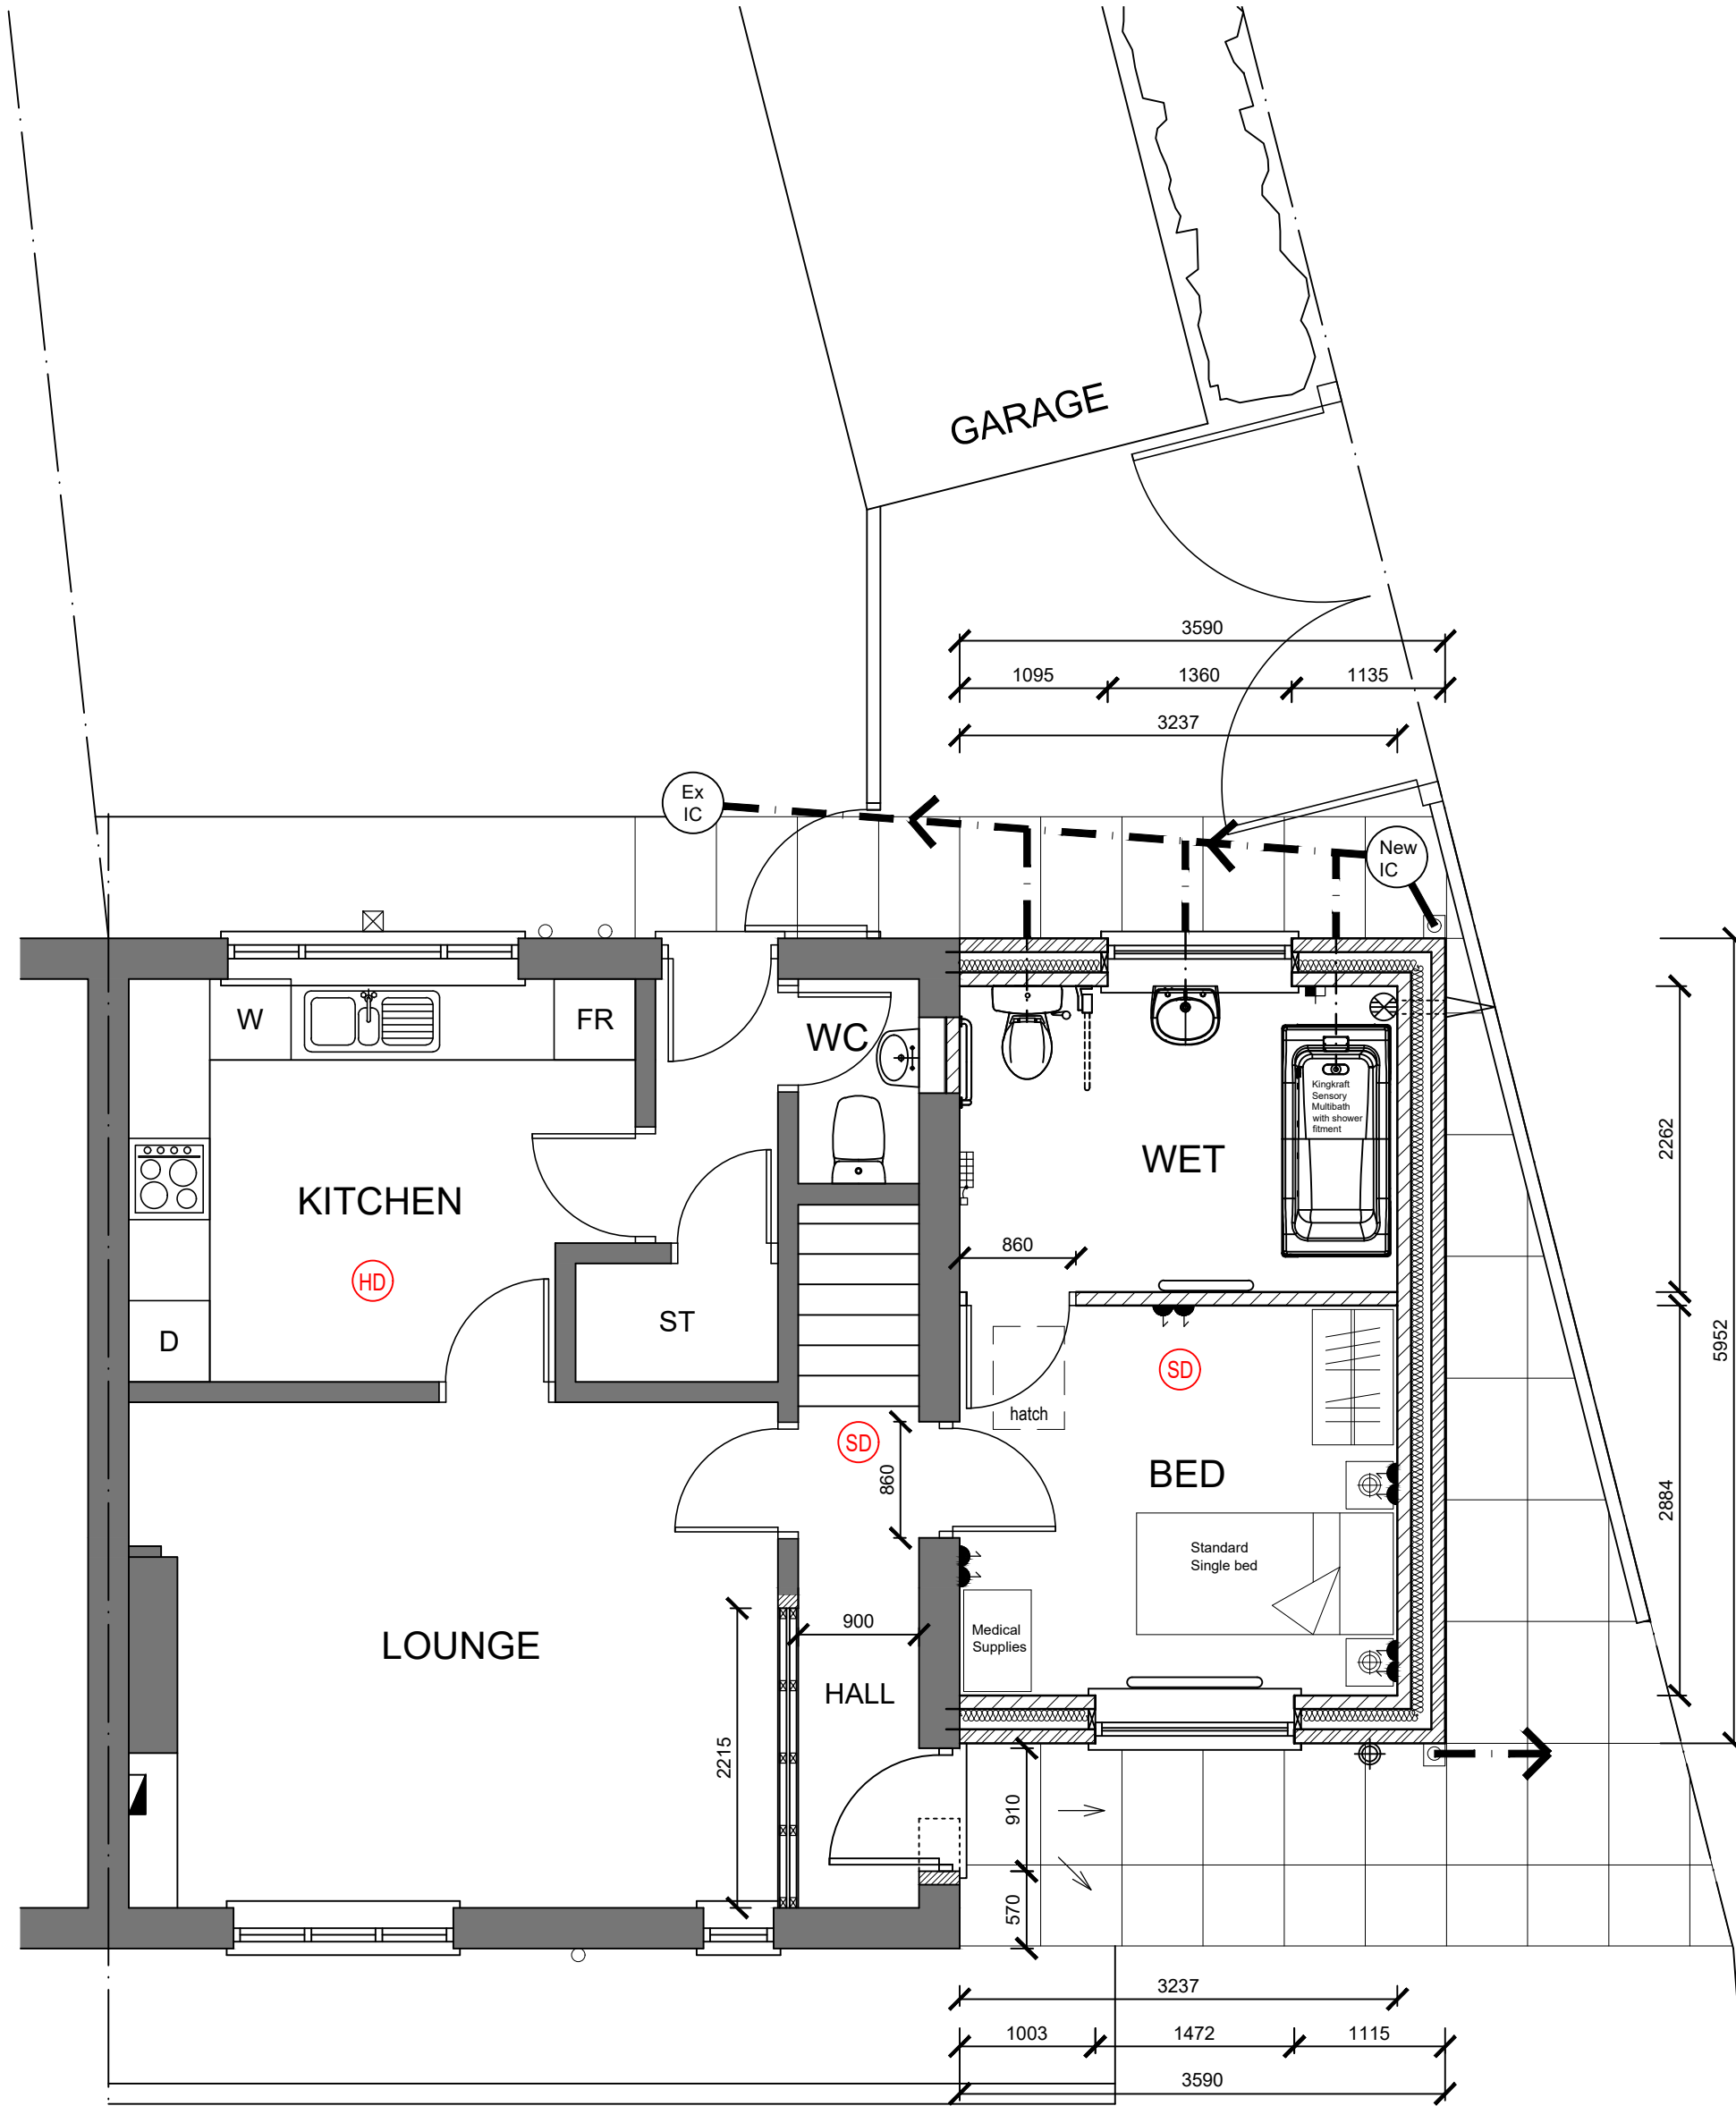

GROUND FLOOR LAYOUT

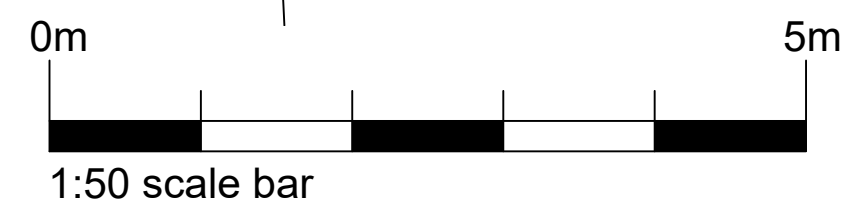

PROJECT: PROPOSED EXTENSION AT
6 HALL AVENUE
LEEK
ST13 6BU

Drawing No.
2412-BR-02

CLIENT: NORSE GROUP LTD

MAR 2024

Drawing Title

Scale: 1:50 @ A2

PROPOSED LAYOUT PLANS

Revision: **B**

Issue: **BUILDING REGS**

Renaissance Studio, No 1 Derby St, Leigh, Lancashire WN7 4PF
Telephone: 01942 676360 . Fax: 01942 682084
Email: info@pabarchitects.co.uk . www.pabarchitects.co.uk