
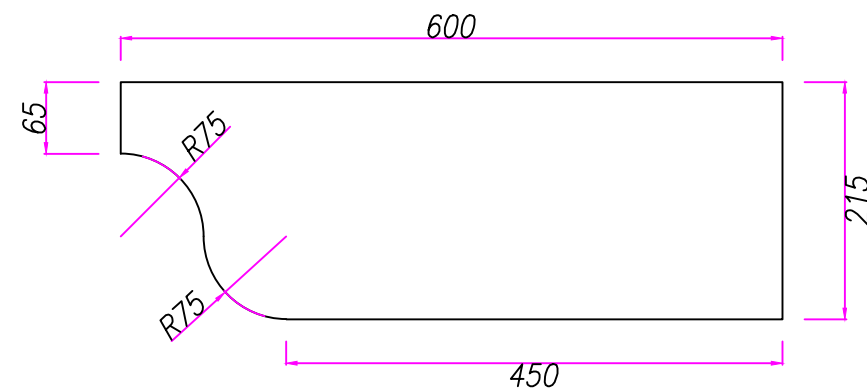
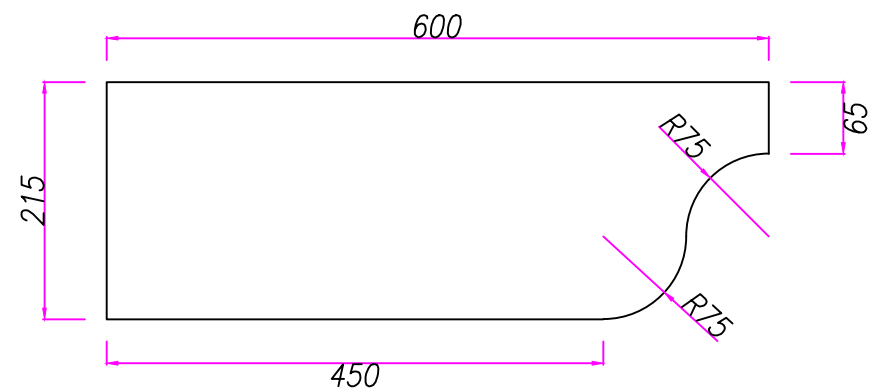
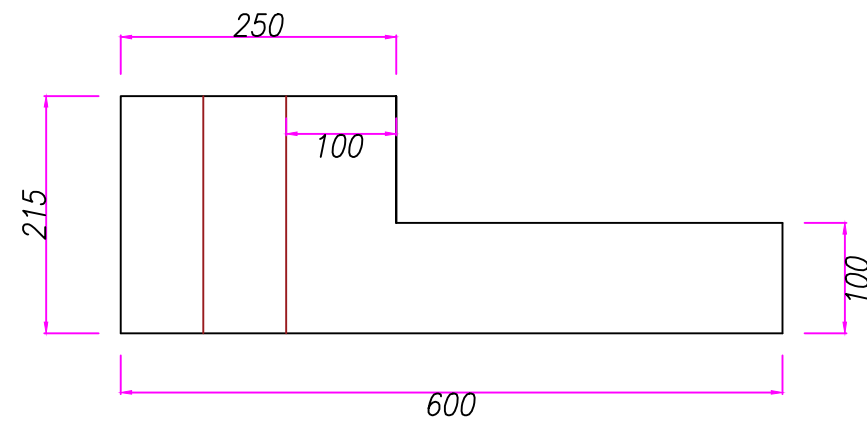


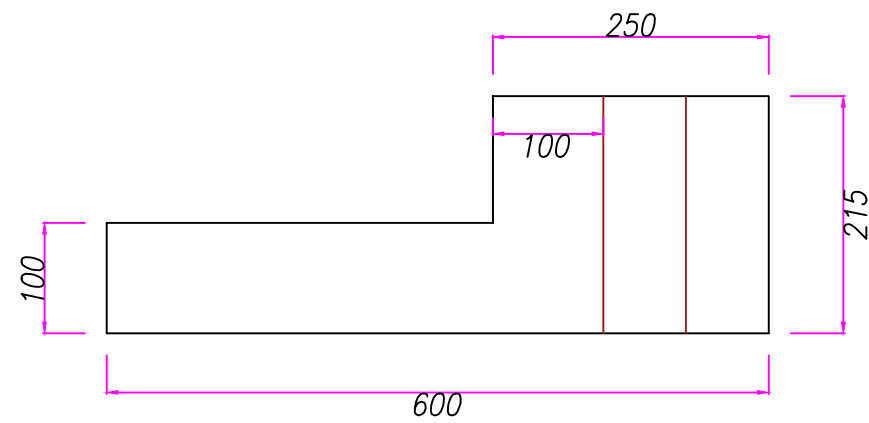

PC1R @ APPROX 40K/g

PC1R @ APPROX 40K/g

Client: <u>TRICAS</u>				 GB Architectural Cladding Products Ltd. Spen Valley Works Carr Street Liversedge West Yorkshire England WF15 6EE T: 01924 404045 F: 01924 401070 e: enquiries@gbarc.co.uk www.artstone-gbgroup.co.uk
Contract Address: <u>*Compton Mill - Leek*</u>				
Job No-Drawing No.	Revision	Scale NOT TO SCALE		
<u>GBA-9452-014.</u>		Produced By: <i>Dale Garrido.</i>		
Drawing Description: <u>Manufacturing Components</u>			DRAWING NOTES Whilst every care is taken to ensure details contained herein are correct and accurate, GB GB Architectural Cladding Products Ltd. (GBACPL) accept no liability whatsoever for any information given. It is the responsibility of all project professionals to ensure these representations are suitable and fit for purpose. Any drawing work performed by GBACPL is purely advisory and should be viewed in that light. Please also note that delivery lead times are only applicable from the date of formal and written approval of all details. An order without approval of all detail will not determine a given delivery date. It is the responsibility of project professionals to ensure all current drawing documentation is in the possession of GBACPL.	