




Existing Block Plan
1 : 200

Site boundary edged in red

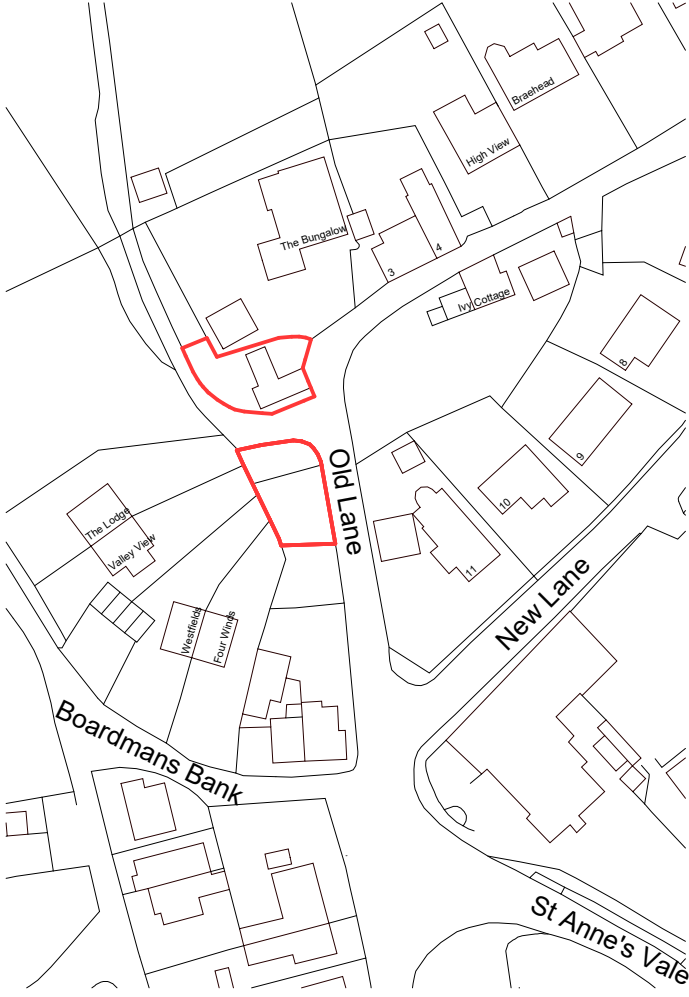

Ordnance Survey, (c) Crown Copyright 2024. All rights reserved. Licence number 100022432

Location Plan
1 : 1250


Site boundary edged in red

All heights, sizes and dimensions should be checked on site by the contractor before any work is put in hand.


Figured dimensions should be taken in preference to scaling and any errors or omissions reported to the architect at once.

This drawing has been prepared in accordance with the CDM (Construction Design and Management) and all foreseeable design risks to those involved or affected by construction have been avoided wherever possible.

Scale 1 : 1250

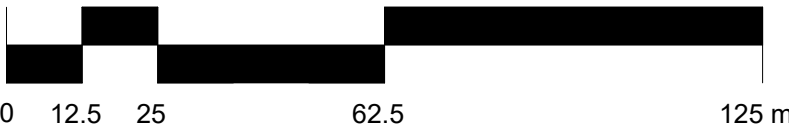

Scale 1 : 200

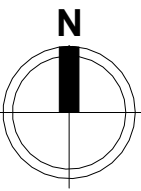

Rev	Date	By	Detail
-----	------	----	--------

Drawing status			
----------------	--	--	--

S0 - Preliminary			
------------------	--	--	--

Client			
--------	--	--	--

Mrs J Shufflebotham			
---------------------	--	--	--

Project/Location			
------------------	--	--	--

Proposed Extension to Existing Dwelling.			
--	--	--	--

1 Old Lane, Brown Edge, Stoke - On - Trent, ST6 8TG.			
---	--	--	--

Drawing title			
---------------	--	--	--

Existing Block Plan and Location Plan			
---------------------------------------	--	--	--

Date	Drawn	Checked	Job No.
12/20/23	EO	JS	3314

Scale(s)			
----------	--	--	--

As indicated @A1			
------------------	--	--	--

Drawing number	Revision
----------------	----------

JSOL-SA-XX-XX-DR-A-0101	
-------------------------	--



12 High Street, Tean,
Stoke-on-Trent
ST10 4DZ
T: +44 (0)1538 722097
E: mail@smytheman.co.uk
W: www.smytheman.co.uk

