

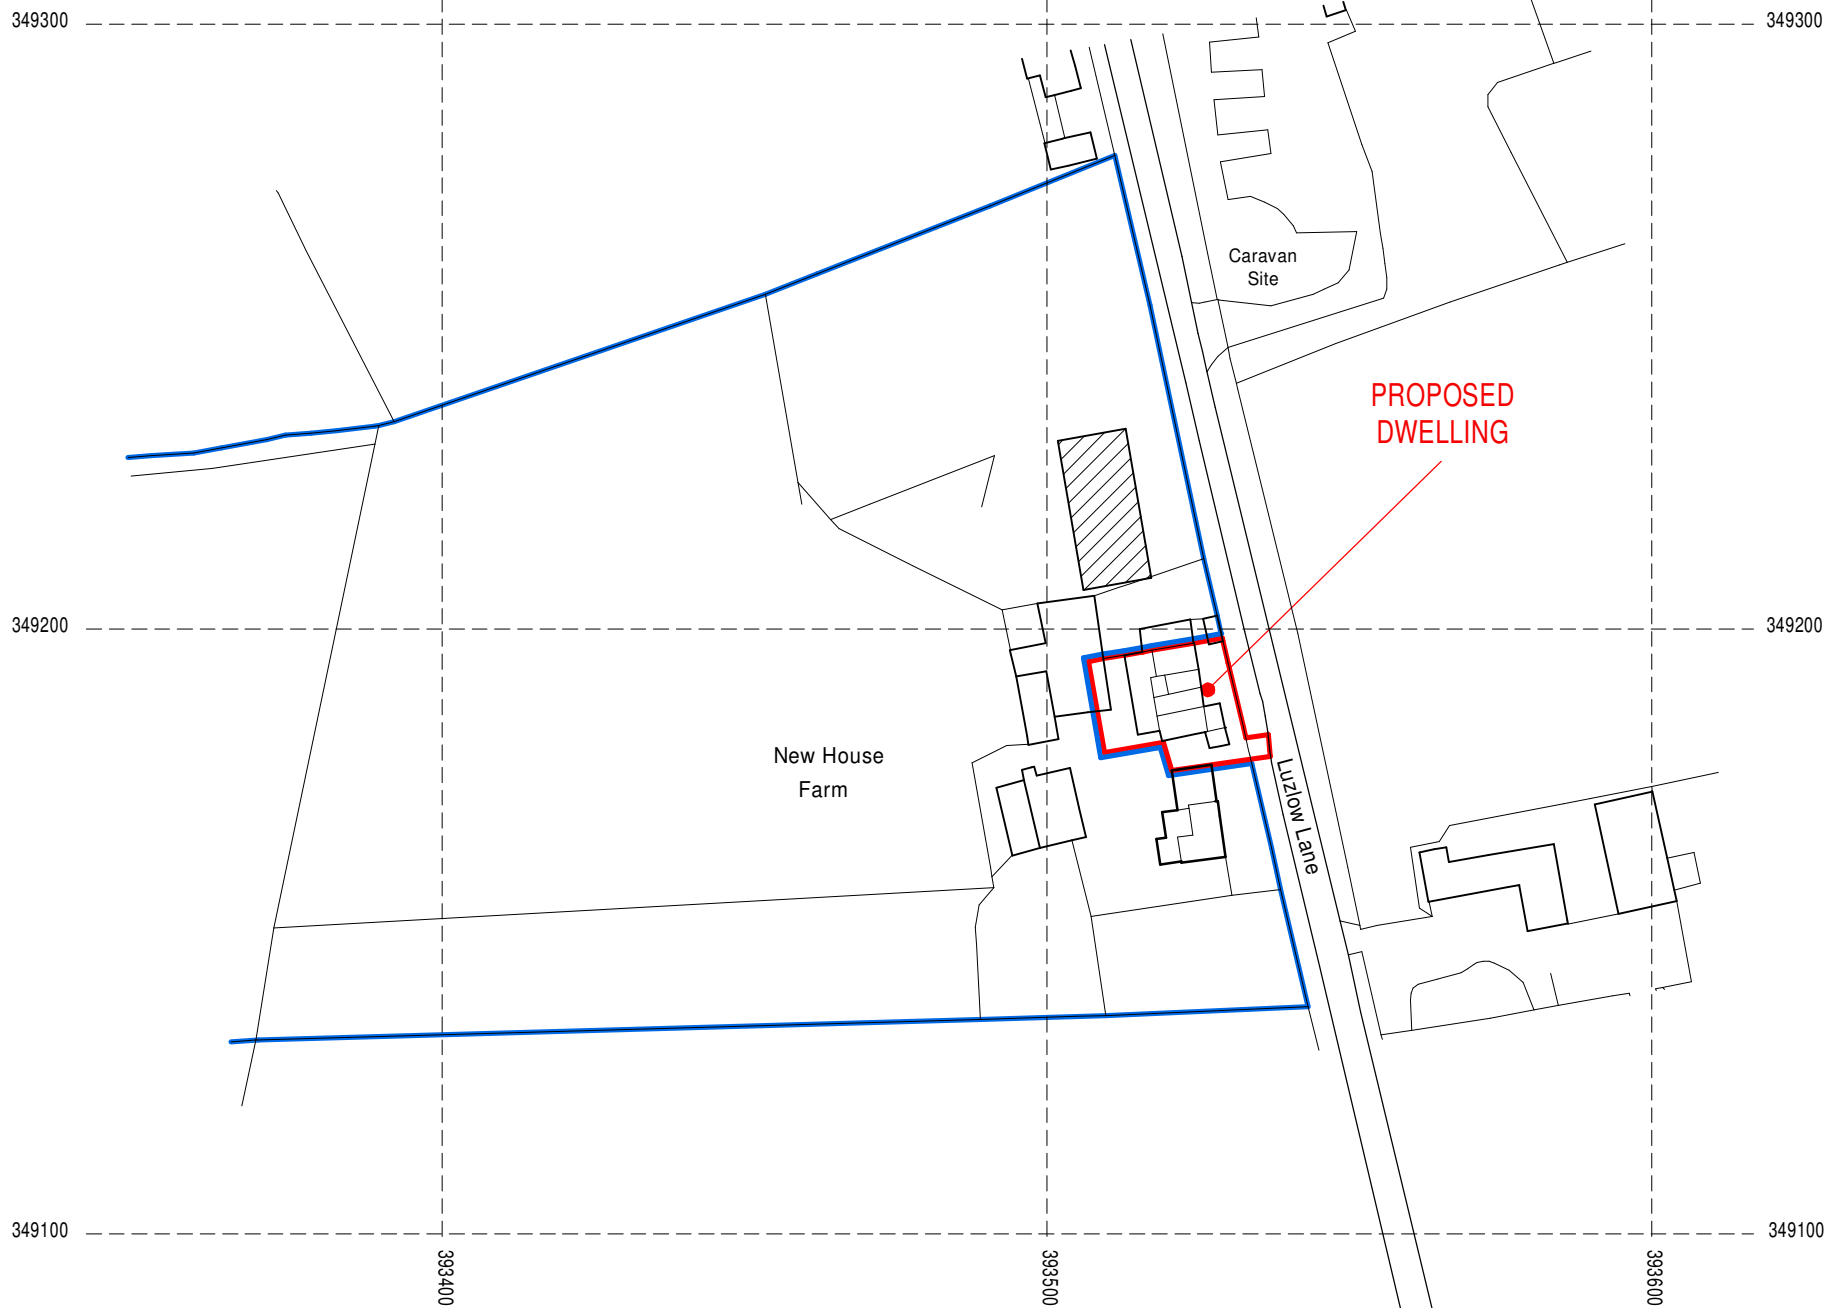


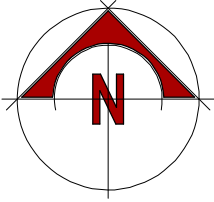

© Crown copyright and database right 2020
Ordnance Survey licence 100048957

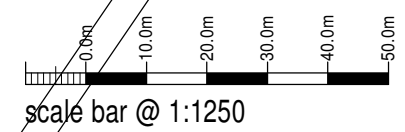

Mr D Connor

Proposed Dwelling,
New House Farm,
Luzlow Lane,
Bagnall,
Staffordshire,
ST9 9JZ

Planning Proposal
Location Plan

Date	Sheet	Scale
April 2024	A2	1:1250
Dwg No.	Rev.	Drawn
2019-2465-31	-	NAW



10 Cawdry Buildings, Fountain Street, Leek. ST13 6JP
Telephone: 01538 386002
E-mail: info@sammonsltd.co.uk
Web: www.sammonsltd.co.uk

This drawing is copyright.
All dimensions must be checked prior to commencement.