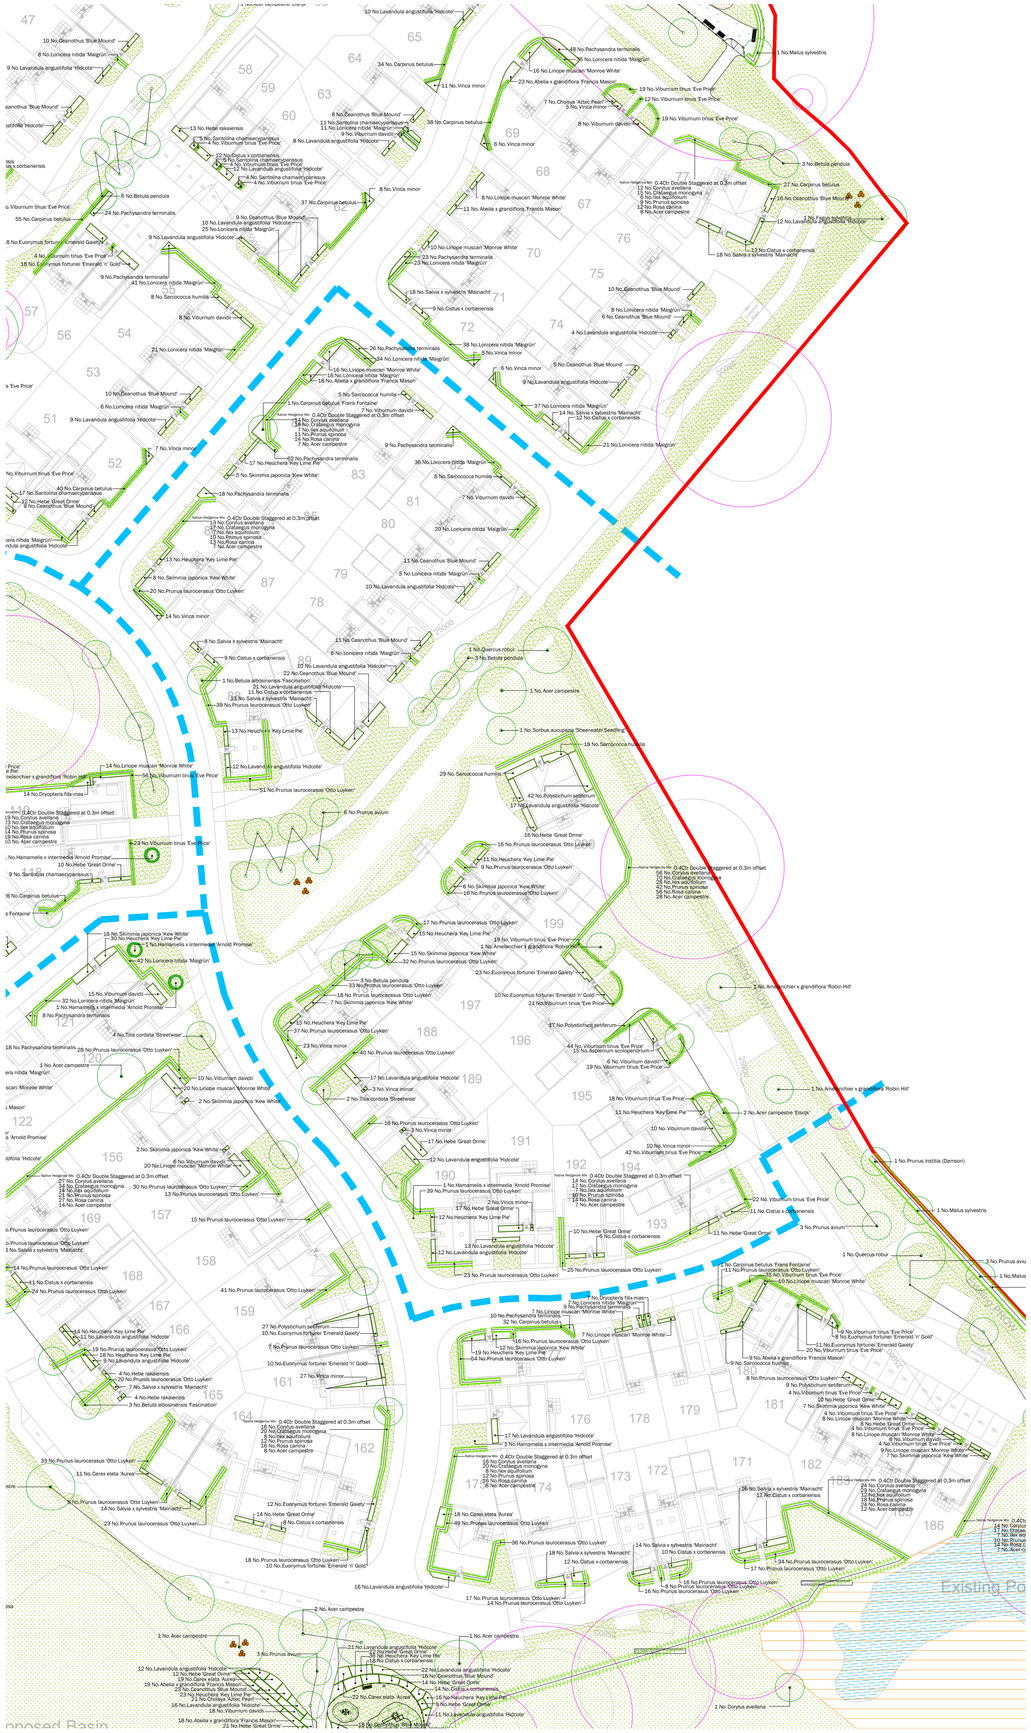

PLANTING SCHEDULE

TREES

Number	Plant Name	Height	Girth	Specification
23 -	Acer campestre	450-500cm	18-20cm	Extra Heavy Standard: C Clear Stem min. 200cm
12 -	Acer campestre 'Elsrijk'	500-550cm	16-18cm	C Clear Stem min. 200cm :Extra Heavy Standard
4 -	Alnus glutinosa	500-550cm	20-25cm	Semi-Mature: C Clear Stem min. 200cm
7 -	Amelanchier x grandiflora 'Robin Hill'	450-425cm	16-18cm	Extra Heavy Standard: C Clear Stem min. 200cm
15 -	Betula albosinensis 'Fascination'	400-450cm	14-16cm	Extra Heavy Standard: 5 brks; C Clear Stem min. 200cm
50 -	Betula pendula	450-500cm	18-20cm	Extra Heavy Standard: C Clear Stem min. 200cm
10 -	Carpinus betulus 'Frans Fontaine'	450-500cm	18-20cm	Extra Heavy Standard: C Clear Stem min. 200cm
39 -	Corylus avellana	200-250cm		Multi-Stemmed: Bushy: 5 Stems min.; C
6 -	Crataegus monogyna	350-425cm	12-14cm	Heavy Standard: 5 brks; C: Clear Stem 175-200cm
7 -	Fagus sylvatica	400-450cm	16-18cm	Extra Heavy Standard: C Clear Stem min. 200cm
2 -	Malus 'John Downie'	350-425cm	12-14cm	Heavy Standard: clear stem 175-200cm; 5 breaks
2 -	Malus domestica 'Cox's Orange Pippin'	350-425cm	12-14cm	Heavy Standard: clear stem 175-200cm; 5 breaks
8 -	Malus sylvestris	200-250cm		Multi-Stemmed: Bushy: 5 Stems min.; C
54 -	Prunus avium	400-450cm	16-18cm	Extra Heavy Standard: C Clear Stem min. 200cm
2 -	Prunus domestica 'Victoria'	350-425cm	12-14cm	Heavy Standard: clear stem 175-200cm; 5 breaks
7 -	Prunus institia (Damson)	200-250cm		Multi-Stemmed: Bushy: 5 Stems min.; C
4 -	Pyrus communis	350-425cm	12-14cm	3x; Heavy Standard; clear stem 175-200cm;RB ; 5 breaks
20 -	Quercus robur	500-550cm	20-25cm	Semi-Mature: C: Clear Stem min. 200cm
3 -	Salix alba	500-550cm	20-25cm	Semi-Mature: C: Clear Stem min. 200cm
22 -	Sorbus aucuparia	200-250cm		Multi-Stemmed: Bushy: 5 Stems min.; C
2 -	Sorbus aucuparia 'Sheerwater Seedling'	450-500cm	18-20cm	Extra Heavy Standard: C Clear Stem min. 200cm
21 -	Tilia cordata 'Streetwise'	400-450cm	20-25cm	Clear Stem min. 200cm :RB :Semi-Mature

Total :320 -

HEDGING

Number	Plant Name	Height	Container	Specification	Density
851 -	Carpinus betulus	100-125cm	5L	Branched: 5 brks: C	3/m
932 -	Lonicera nitida 'Maigrün'		10L	Bushy: 10 brks: C	3/m
1412 -	Prunus laurocerasus 'Otto Luyken'	60-80cm	10L	Bushy: 7 brks: C	3/m
1423 -	Viburnum tinus 'Eve Price'	40-60cm	10L	Bushy: 7 brks: C	3/m

Total :4618 -

SHRUBS

Number	Plant Name	Height	Container	Specification	Density
260 -	Abelia x grandiflora 'Francis Mason'	30-40cm	5L	Bushy: 4 brks: C	4/m²
7 -	Aucuba japonica 'Crotonifolia'	40-60cm	5L	Bushy: 3 brks: C	3/m²
377 -	Ceanothus 'Blue Mound'		5L	Bushy: 6 brks: C	4/m²
117 -	Choisya 'Aztec Pearl'	40-60cm	7.5L	Bushy: 6 brks: C	4/m²
27 -	Choisya ternata 'Sundance'	40-60cm	7.5L	Bushy: 5 brks: C	4/m²
382 -	Cistus x corbariensis	40-60cm	5-7.5L	Bushy: 6 brks: C	4/m²
27 -	Cornus sanguinea 'Midwinter Fire'	60-80cm	5L	Branched: 4 brks: C	4/m²
72 -	Euonymus fortunei 'Emerald 'n' Gold'	20-30cm	5-7.5L	Bushy: 9 brks: C	4/m²
89 -	Euonymus fortunei 'Emerald Gaiety'	25-30cm	5-7.5L	Bushy: 9 brks: C	4/m²
9 -	Hamamelis x intermedia 'Arnold Promise'	80-100cm	20-25L	Branched: 5 brks: C	Counted
501 -	Hebe 'Great Orme'	30-40cm	5L	Bushy: 5 brks: C	4/m²
187 -	Hebe rakaiensis		10L	Bushy: 9 brks: C	4/m²
13 -	Hydrangea paniculata Little Lime	40-60cm	10L	Branched: 7 brks: C	3/m²
767 -	Lavandula angustifolia 'Hidcote'	30-40cm	7.5L	Bushy: 9 brks: C	4/m²
670 -	Pachysandra terminalis		2L	Several Shoots: 7 brks: C	6/m²
11 -	Potentilla fruticosa 'Tangerine'		5-7.5L	Bushy: 5 brks: C	3/m²
75 -	Prunus laurocerasus 'Otto Luyken'	60-80cm	10L	Bushy: 7 brks: C	3/m²
130 -	Santolina chamaecyparissus	30-40cm	10L	Bushy: 9 brks: C	4/m²
154 -	Sarcococca humilis	25-30cm	7.5L	Bushy: 7 brks: C	4/m²
160 -	Skimmia japonica 'Kew White'	40-60cm	10L	Bushy: 5 brks: C	3/m²
29 -	Spiraea japonica 'Firelight'	40-60cm	10L	Bushy: 9 brks: C	5/m²
249 -	Viburnum davidii	30-40cm	10L	Bushy: 5 brks: C	3/m²
462 -	Vinca minor		5-7.5L	Several Shoots: 5 brks: C	4/m²

Total :4775 -

HERBACEOUS

Number	Plant Name	Container	Specification	Density
423 -	Heuchera 'Key Lime Pie'	2L	Full Pot: C	6/m²
198 -	Salvia x sylvestris 'Mainacht'	3L	Full Pot: C	5/m²
12 -	Sedum 'Herbstfreude'	5-7.5L	Full Pot: C	3/m²

Total :633 -

FERNS

Number	Plant Name	Container	Specification	Density
24 -	Asplenium scolopendrium	7.5L	Full Pot: C	4/m²
60 -	Dryopteris filix-mas	7.5L	Full Pot: C	5/m²
190 -	Polystichum setiferum	7.5L	Full Pot: C	4/m²

Total :274 -

MARGINAL(/ AQUATICS

Number	Plant Name	Container	Specification	Density
232 -	Callitriche stagnalis	0.5L	Established Root: Feb to July planting: British Native-origin: C	1.5/m²
139 -	Calthe palustris	0.5L	Full Pot: C	0.5/m²
415 -	Filipendula ulmaria	0.5L	Full Pot: Sept to April planting: British Native-origin: C	1.5/m²
232 -	Fontinalis antipyretica	20cc min.	Plug: Established Root: British Native-origin: C	1.5/m²
124 -	Hippuris vulgaris	0.5L	Established Root: March to Sept planting: British Native-origin: C	1/m²
45 -	Hydrocharis morsus-ranae	0.5L	Full Pot: Sept to April planting: British Native-origin: C	0.5/m²
139 -	Iris pseudacorus	0.5L	Full Pot: Sept to April planting: British Native-origin: C	0.5/m²
370 -	Mentha aquatica	0.5L	Full Pot: Sept to April planting: British Native-origin: C	3/m²
415 -	Myosotis scorpioides	0.5L	Full Pot: Sept to April planting: British Native-origin: C	1.5/m²
264 -	Myriophyllum spicatum	0.5L	Established Root: April to August planting: British Native-origin: C	3/m²
78 -	Nymphaea alba	0.5L	Full Pot: Sept to April planting: British Native-origin: C	0.5/m²
139 -	Potentilla palustris	0.5L	Full Pot: Sept to April planting: British Native-origin: C	0.5/m²
264 -	Ranunculus aquatilis		Clump: 3 buds: min. 1 Year: British Native-origin: B	3/m²
247 -	Ranunculus lingua	0.5L	Full Pot: Sept to April planting: British Native-origin: C	2/m²
247 -	Sagittaria sagittifolia	0.5L	Full Pot: Sept to April planting: British Native-origin: C	2/m²
78 -	Stratiotes aloides	0.5L	Established Root: Sept to April planting: British Native-origin: C	0.5/m²
415 -	Veronica beccabunga	0.5L	Full Pot: Sept to April planting: British Native-origin: C	1.5/m²

Total :3843 -

GRASSES

Number	Plant Name	Container	Specification	Density
184 -	Carex elata 'Aurea'	7.5L	Full Pot: C	4/m²
464 -	Liriope muscari 'Monroe White'	5L	Full Pot: C	4/m²

Total :648 -

Native Hedgerow Mix

Number	Species	Specification	Density	Percentage Contribution
395 -	Acer campestre	1+1: Transplant - seed raised: B	0.4Ch/ Double Staggered at 0.3m offset	10%
776 -	Corylus avellana	1+1: Transplant - seed raised: Branched: 2 brks: B	0.4Ch/ Double Staggered at 0.3m offset	20%
967 -	Crataegus monogyna	1+1: Transplant - seed raised: B	0.4Ch/ Double Staggered at 0.3m offset	25%
395 -	Ilex aquifolium	Leader with Laterals: C	0.4Ch/ Double Staggered at 0.3m offset	10%
584 -	Prunus spinosa	1+1: Transplant - seed raised: Branched: 2 brks: B	0.4Ch/ Double Staggered at 0.3m offset	15%
776 -	Rosa canina	0/1: Cutting: Branched: 2 brks: B	0.4Ch/ Double Staggered at 0.3m offset	20%

Total :3893 -

Native Buffer Mix

Number	Species	Specification	Density	Percentage Contribution
915 -	Acer campestre	1+1: Transplant - seed raised: B	3/m²	13%
915 -	Corylus avellana	1+2: Transplant - seed raised: Branched: 4 brks: B	3/m²	13%
915 -	Crataegus monogyna	1+1: Transplant - seed raised: B	3/m²	13%
915 -	Ilex aquifolium	Transplant - seed raised: 1+2 brks: B	3/m²	13%
915 -	Prunus spinosa	1+1: Transplant - seed raised: Branched: 3 brks: B	3/m²	13%
915 -	Rosa canina	Transplant - seed raised: 1+2 brks: B	3/m²	13%
915 -	Sambucus nigra	1+1: Transplant - seed raised: B	3/m²	13%
915 -	Viburnum opulus	Transplant - seed raised: 1+2 brks: B	3/m²	13%

Total :7320 -

Woodland Mix

Number	Species	Specification	Density	Percentage Contribution
1057 -	Acer campestre	1+1: Transplant - seed raised: B	1/m²	15%
1057 -	Betula pendula	1+1: Transplant - seed raised: B	1/m²	15%
1057 -	Cornus sanguinea	1+1: Transplant - seed raised: Branched: 3 brks: B	1/m²	15%
1057 -	Corylus avellana	1+2: Transplant - seed raised: Branched: 4 brks: B	1/m²	15%
706 -	Crataegus monogyna	1+1: Transplant - seed raised: B	1/m²	10%
354 -	Ilex aquifolium	Transplant - seed raised: 1+2 brks: B	1/m²	5%
1057 -	Quercus robur	1+1: Transplant - seed raised: B	1/m²	15%
706 -	Sorbus aucuparia	1+1: Transplant - seed raised: B	1/m²	10%

Total :7051 -

Orchard Mix

Number	Species	Specification	Density	Percentage Contribution
36 -	Malus 'John Downie'	X/2/0: Feathered: 5 brks: B	0.25/m²	10%
53 -	Malus domestica 'Cox's Orange Pippin'	Whip: M25 Rootstock: 2x: B	0.25/m²	15%
36 -	Prunus domestica 'Cambridge Gage'	Standard: 3 brks: C: Clear Stem 175-200cm	0.25/m²	10%
53 -	Prunus domestica 'Victoria'	X/1/0: Maiden: Brompton Rootstock: B	0.25/m²	15%
71 -	Pyrus communis	1+1: Transplant - seed raised: B	0.25/m²	20%
106 -	Pyrus communis 'Tettenhall Dick'	seed raised: 1+1	0.25/m²	30%

Total :355 -

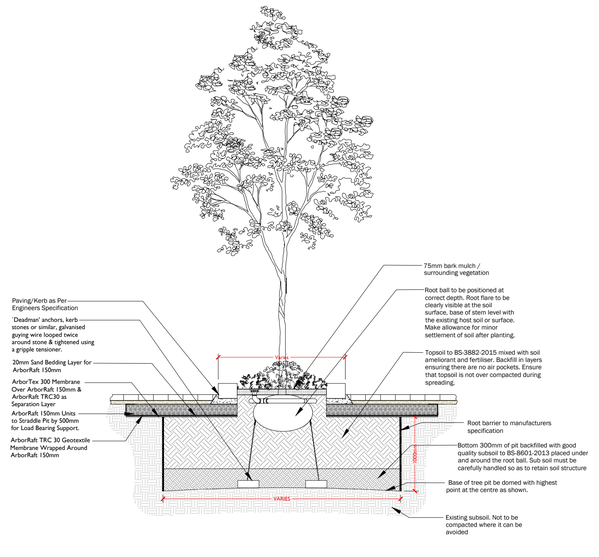

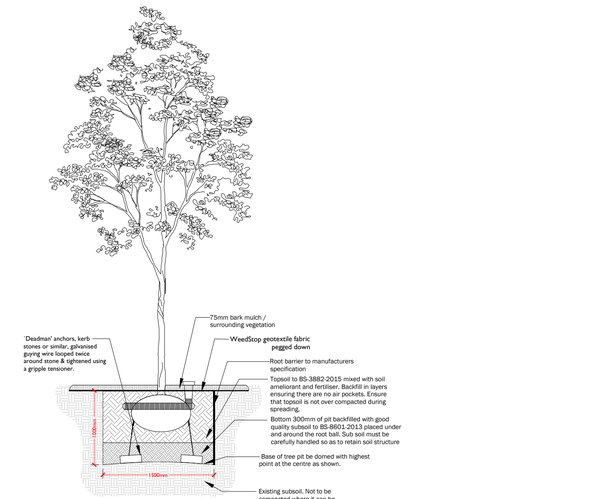

LEGEND

- Proposed Trees
- Proposed Ornamental Planting
- Proposed Hedging
- Proposed Universal Grass Seed Mix by British Flora or similar approved
- Proposed EM3 wildflower mix by Emorsgate or similar approved
- Proposed Native Buffer Mix
- Proposed Copse Woodland Planting
- Proposed Orchard Mix
- Proposed Wetland Planting
- Proposed translocated existing higher value grassland
- Existing Vegetation (tall ruderal/ scattered scrub)
- Proposed hoggin path with timber edge
- Proposed Play Equipment
- 1.2m bow top fence with self closing gates in a contrasting colour
- Proposed Street Furniture by Broxap or (similar approved)
- Existing vegetation refer to drawing: R9074-RLA-21-00-DR-A-3900_Site Plan
- Page Splits
- Dead wood / log piles created from works on-site

0 5 10 15 30m

Scale in metres

Rev	Date	Description
C03	10.06.24	Update to schedule
C02	24.05.24	Update to the POS next to attenuation pond
C01	03.03.23	Update to the latest layout
T02	14.10.22	Update to schedule
T01	09.12.21	Adjustments to ecology comments
P03	15.11.21	Adjustments to comments
P02	18.06.21	Legend adjustments
P01	16.06.21	First issue

Title: Detailed Planting Plans
Sheet 4 of 4

Project: Blythe Vale, Blythe Bridge: Phase 2
Client: St Modwen Homes

Date: May 2021
Scale: 1:500 @ A1

Drawing No: R9074-LLA-21-00-DR-L-0004
Revision: C03
Suitability: Construction

Project No: 1965 A3

T: +44 (0)1279 647044 E: office@liz-lake.com www.liz-lake.com

COPYRIGHT (c) Liz Lake Associates
Information contained in this drawing is confidential and may not be used for any purpose other than that for which the drawing is supplied without prior written authority of Liz Lake Associates. This drawing is copyright and may not be copied except within the agreed conditions of supply.

BASE MAPPING:
Reproduced from Ordnance Survey map data by permission of Ordnance Survey. © Crown copyright 2018. Licence No. 100007196. © Crown copyright and database rights 2018 Ordnance Survey License No. 0100031673. This drawing map number information and/or mapping from a number of sources and its accuracy should be verified on site.

N

LIZ LAKE ASSOCIATES
LANDSCAPE ARCHITECTS