


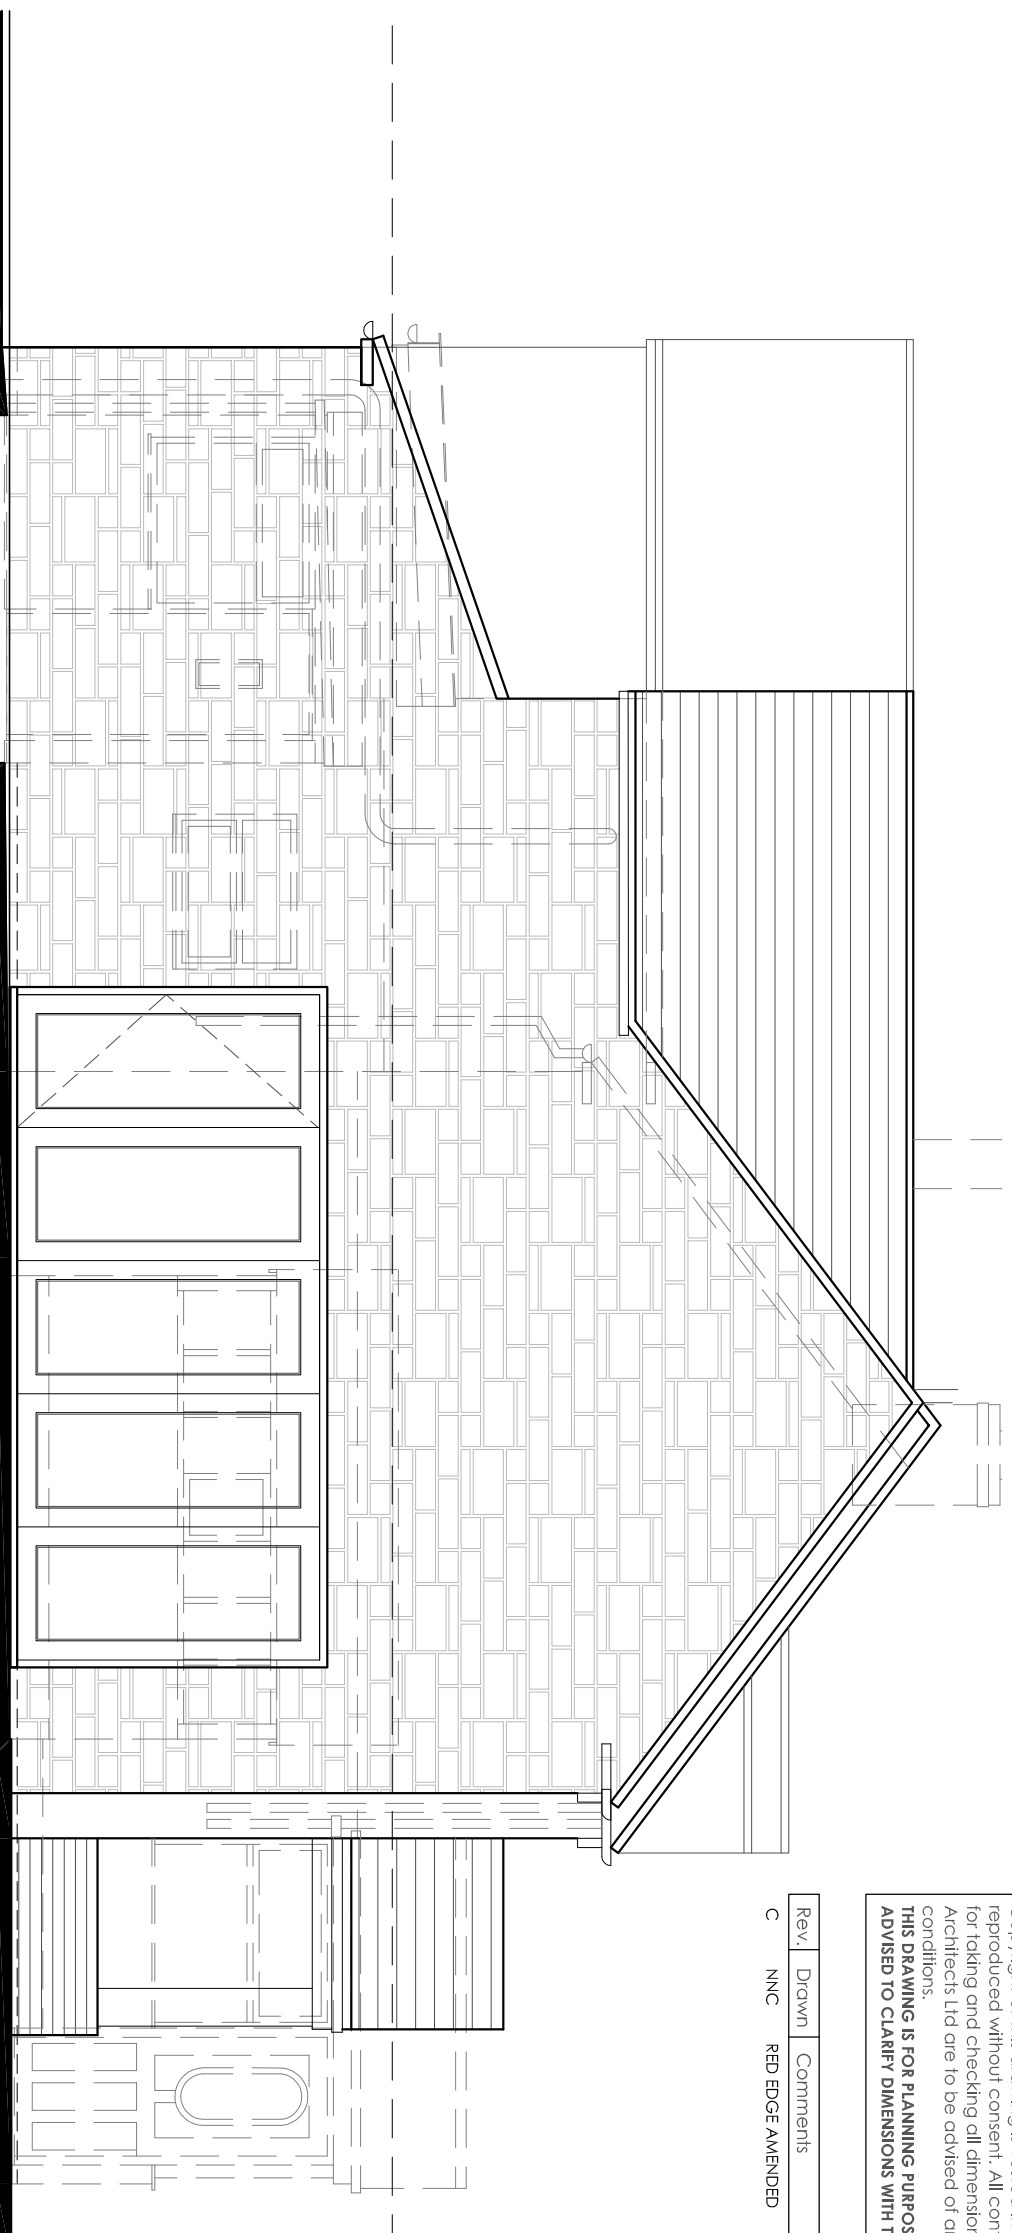

Copyright of this drawing is vested in the Architect and it must not be copied or reproduced without consent. All contractors must visit the site and be responsible for taking and checking all dimensions relative to their work. Hewitt&Carr Architects Ltd is not responsible for any mistakes or omissions on drawings and the client is advised to clarify dimensions with the Architect prior to commencing work.


Rev	Drawn	Comments	Date
C	INC	RED BLOCK AMENDED	JAN 2024

FRONT ELEVATION 1:50


Plain clay tiles to match existing to new roof.

Existing cement render is to be removed from the front of the existing to expose the original stone work. New walls are to match the existing exposed stone.

SIDE ELEVATION 1:50

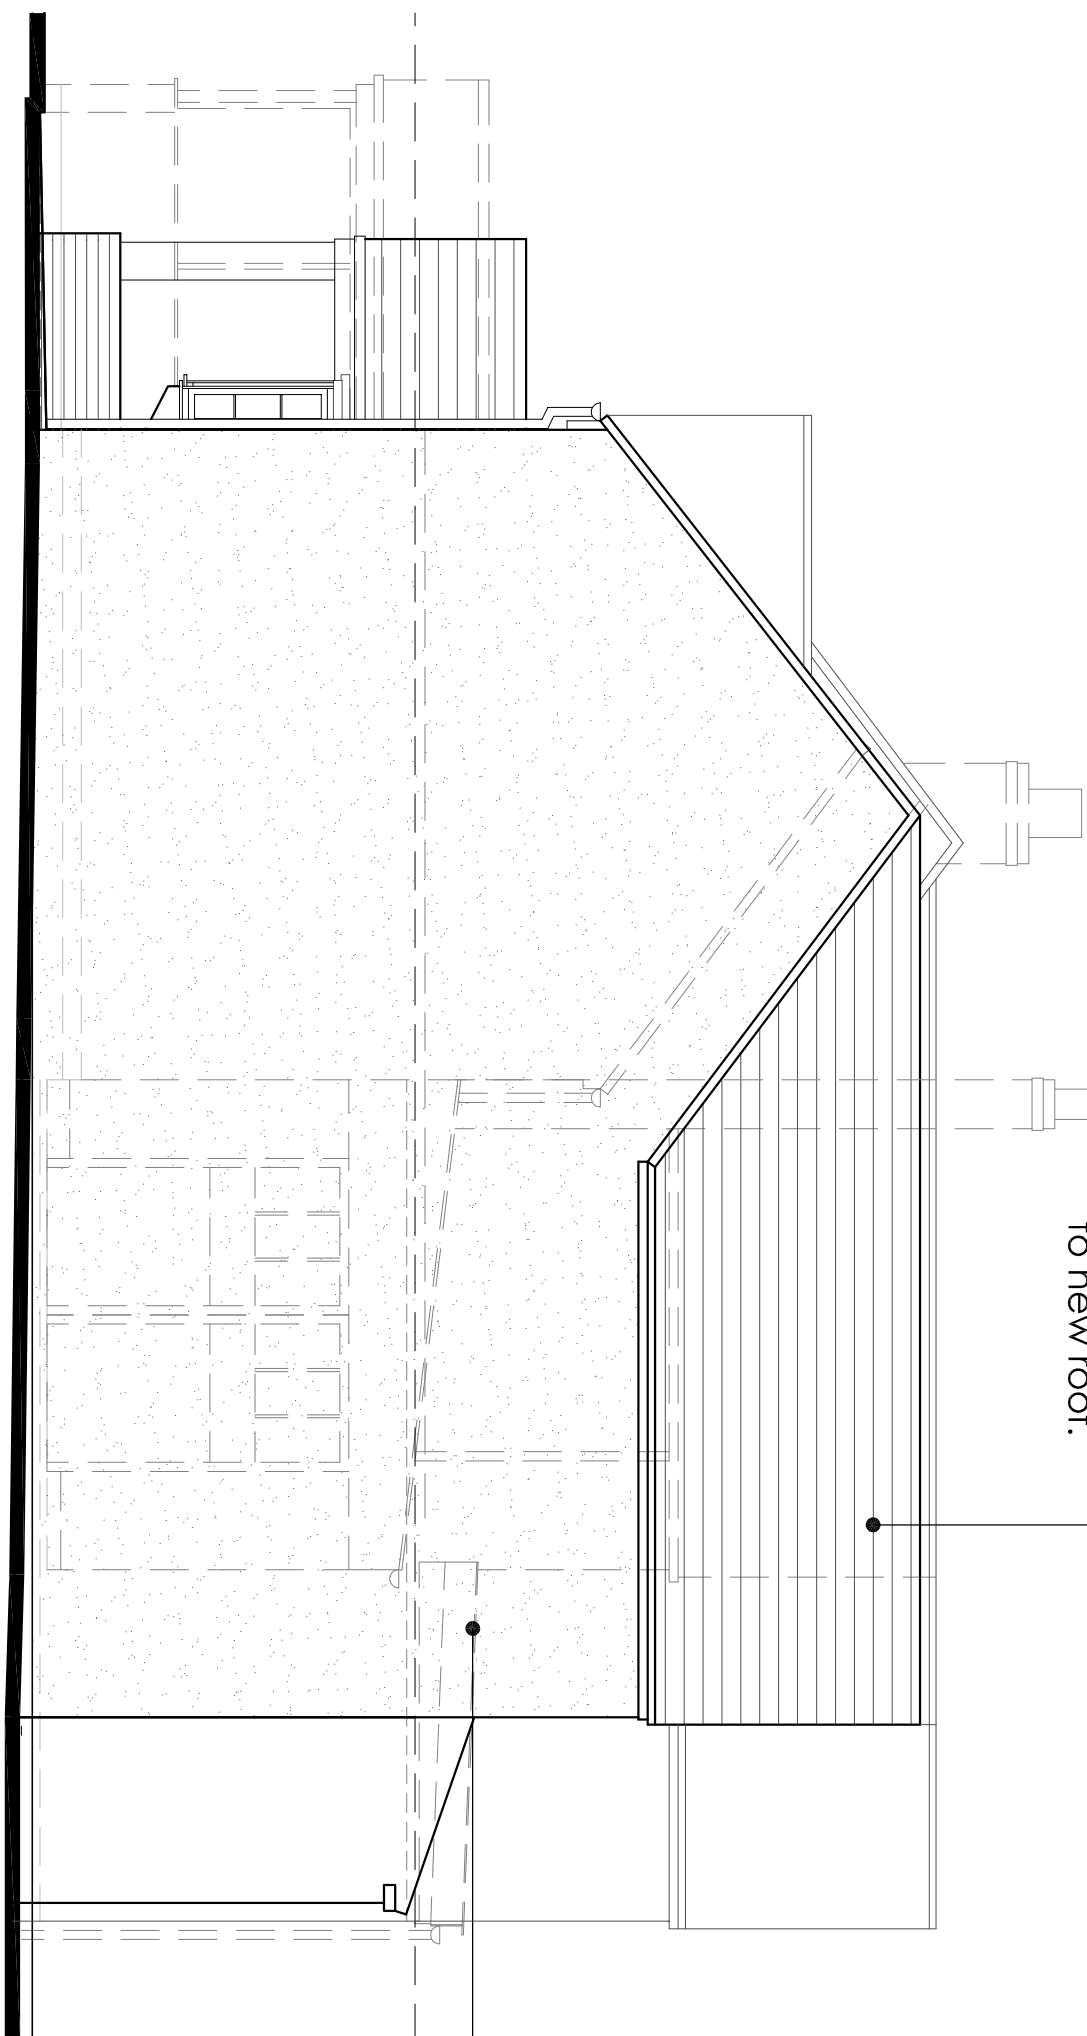


SIDE ELEVATION 1:50

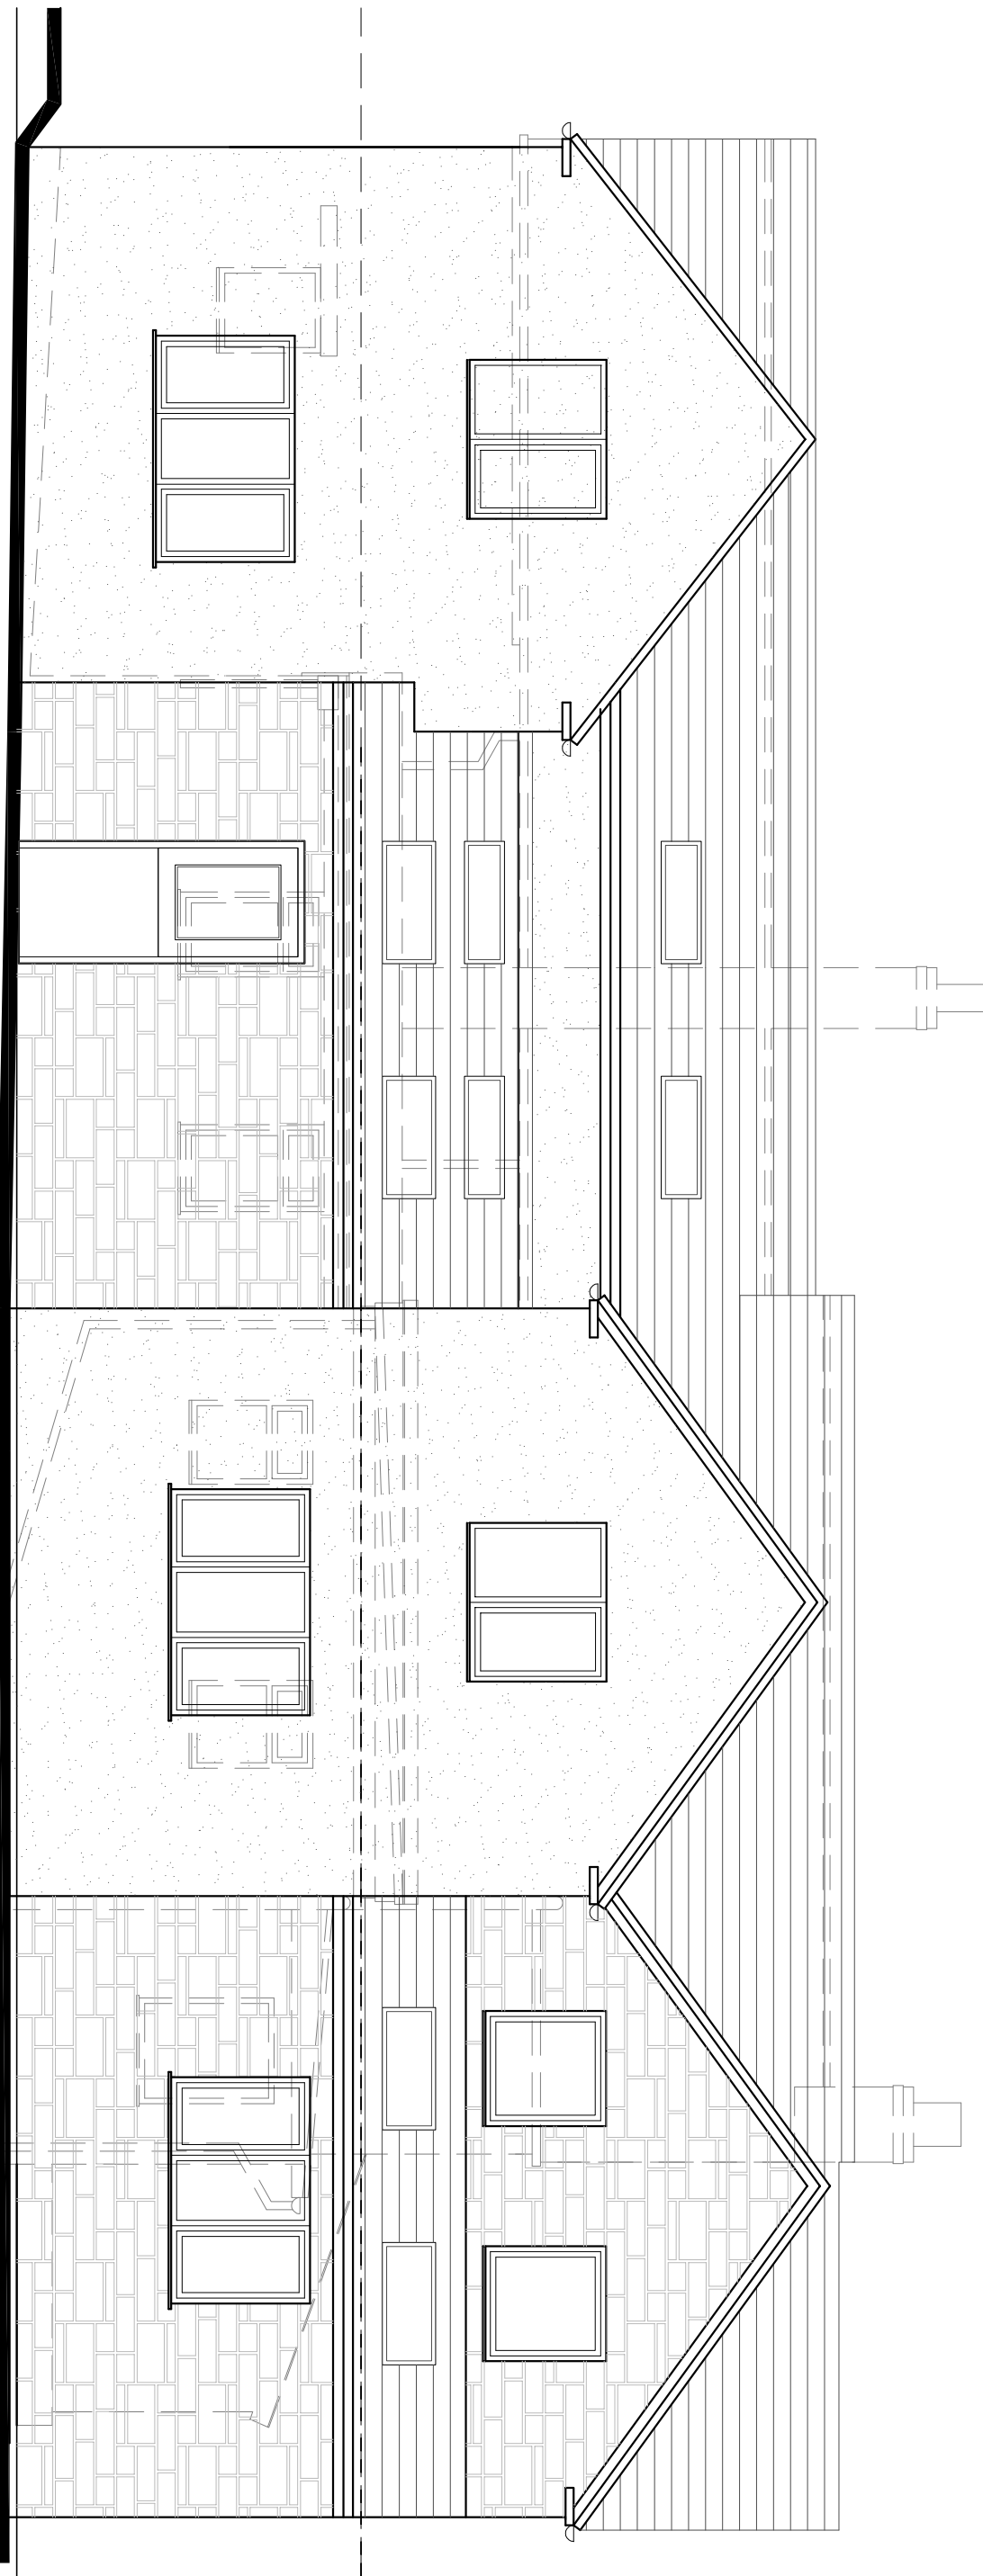

REAR ELEVATION 1:50



SITE LOCATION PLAN 1:2500

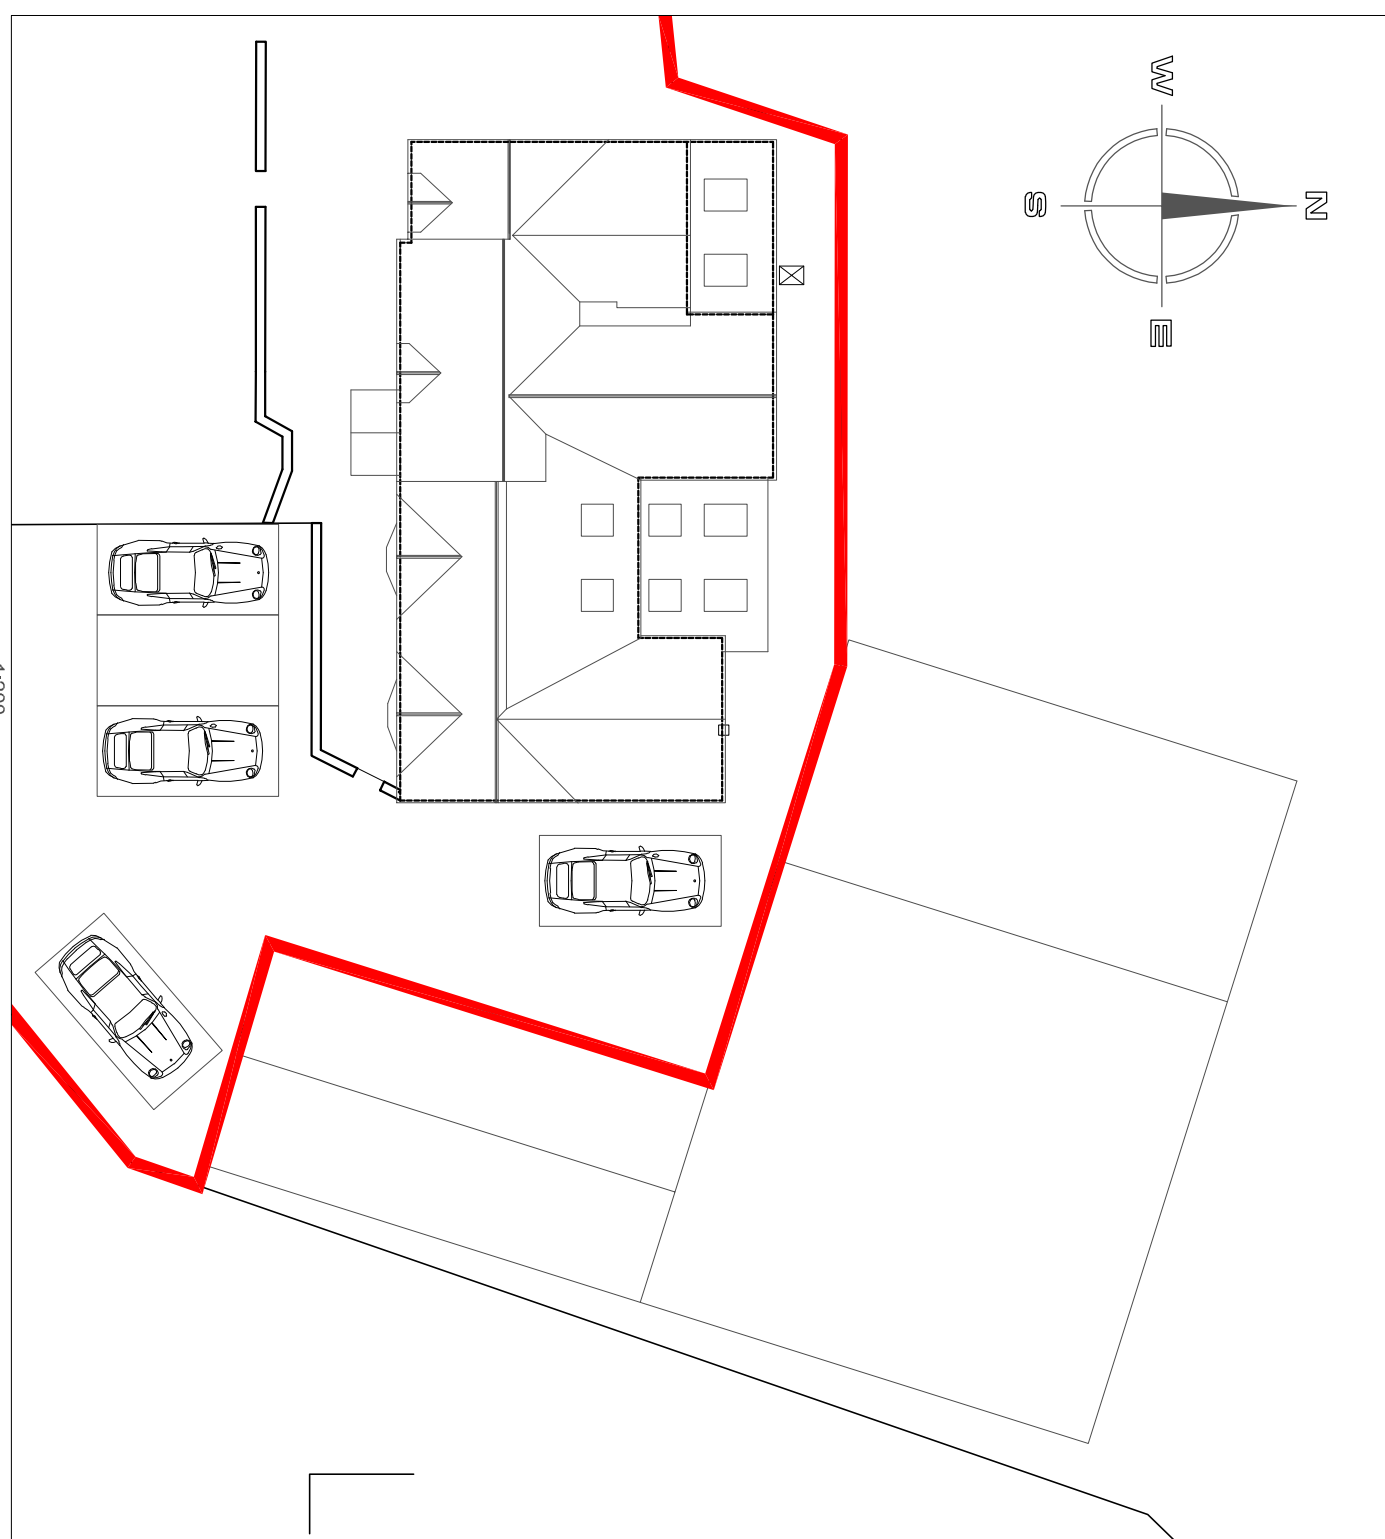

SITE LAYOUT PLAN 1:200

Hewitt&Carr Architects
A. Design House 1 17-19 Leek Road | Cheddale | ST10 1JE
T. 01359 754889
E. enquiries@hccarchitects.co.uk
W. www.hccarchitects.co.uk

Client
MR & MRS PHILLIPS

Project
PROPOSED EXTENSION AND ALTERATIONS
AT LEMONS BROOK FARM BOTTOM LAKE
IPSTONES ST10 2LN

Title
ELEVATIONS AS PROPOSED

Drawn
PLANNING
Date
APRIL 24
Scale
8/A1 AS NOTED

Project No.
01359-PL(0)04

Rev
C