



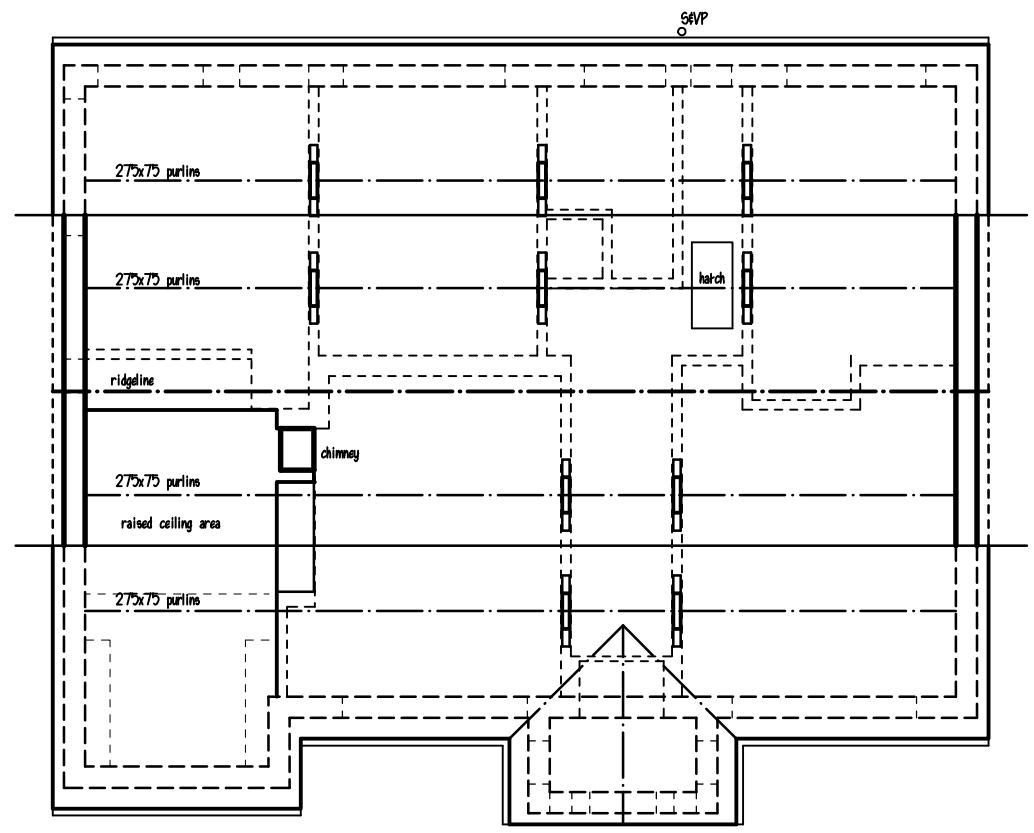

Clients are advised to clarify dimensions with the author prior to setting out and not to scale from the drawing. This drawing is copyright and should not be reproduced without the written consent of RLM ASSOCIATES.

RLM ASSOCIATES	
JOB	56, WINDSOR DRIVE, LEEK.
CLIENT	Mr. T. PICKFORD.
DRAWING	SURVEY DETAILS OF EXISTING -
SHEET ONE.	
DATE	SCALE
February 2014.	1:50.
DRWG No.	REVISION
RLM684/1.	A

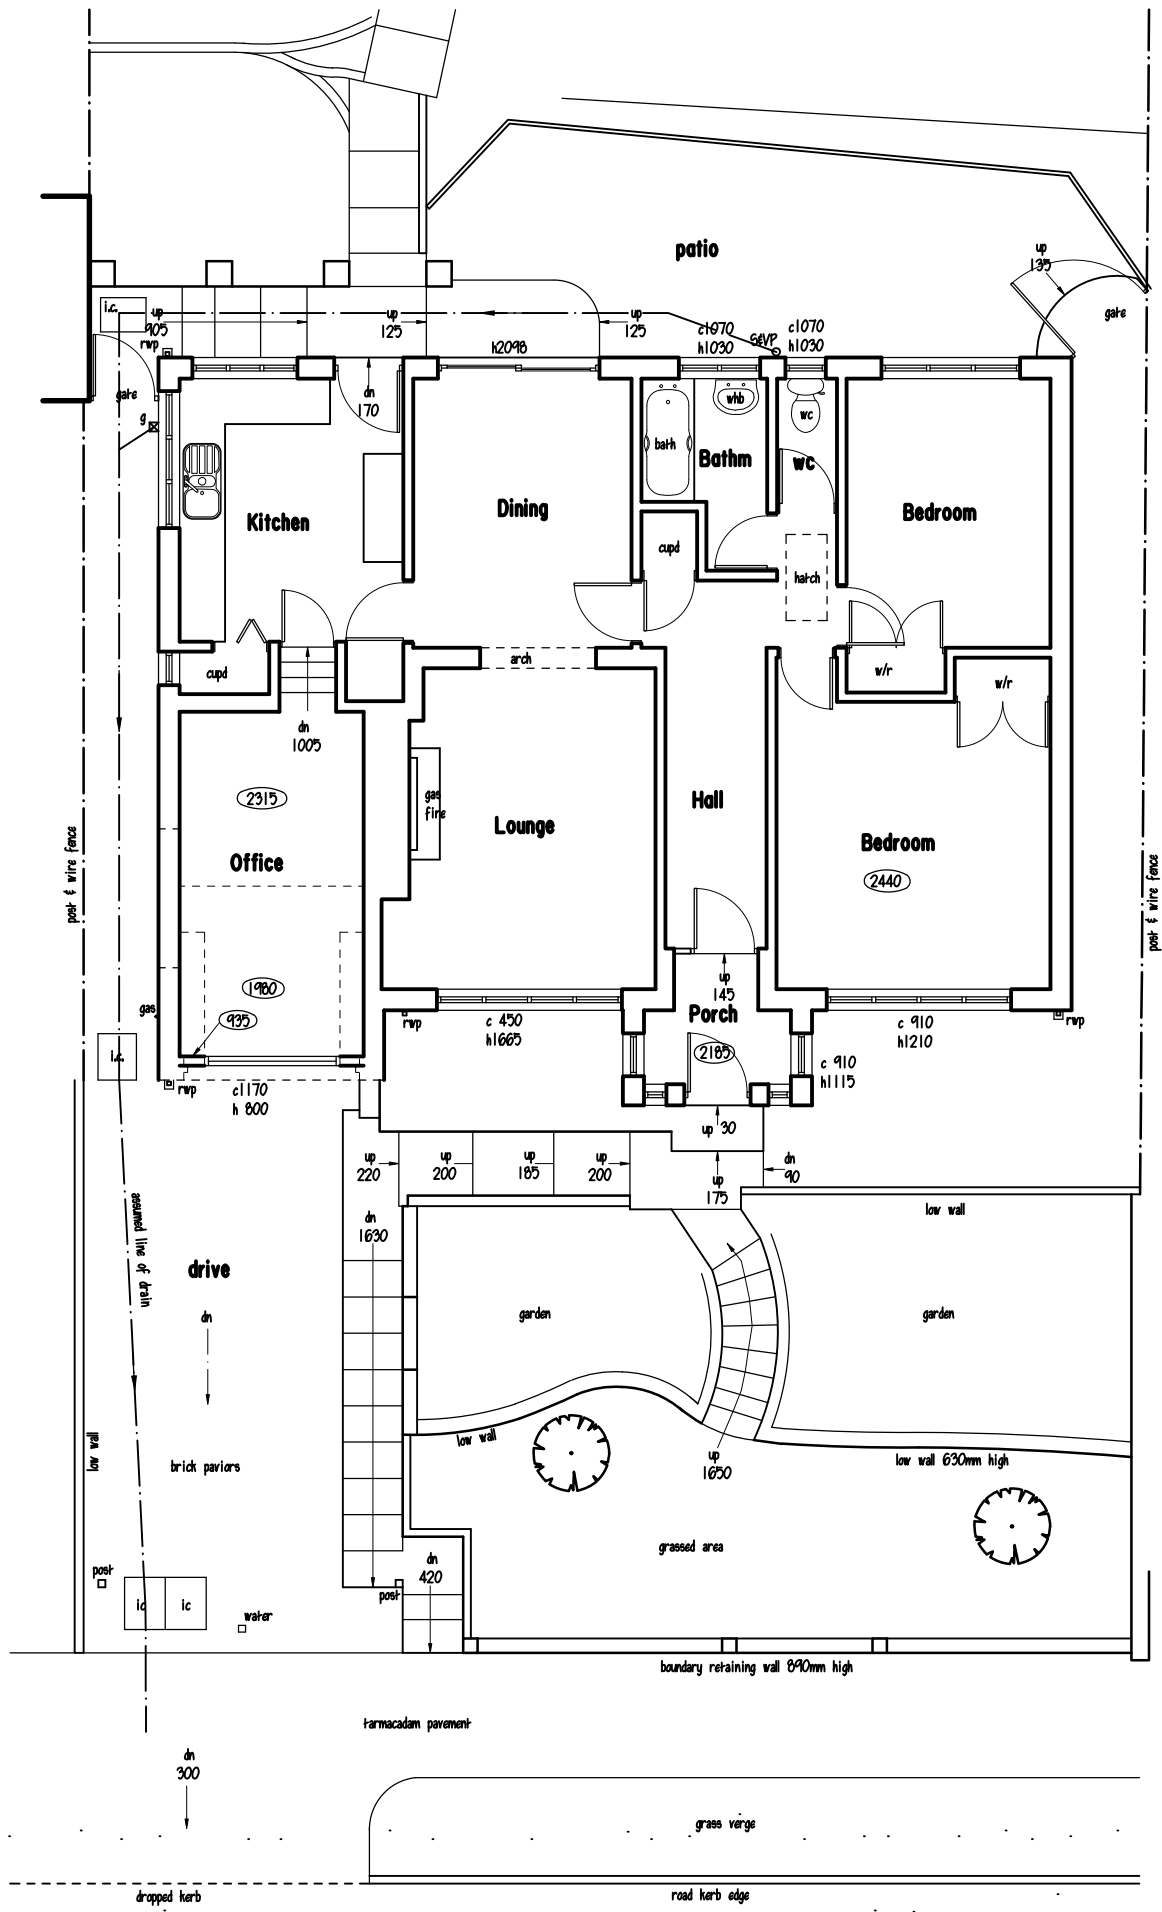