




0 1 2 3 4 5 metres
Scale Bar @ 1:100 on A3 Sheet

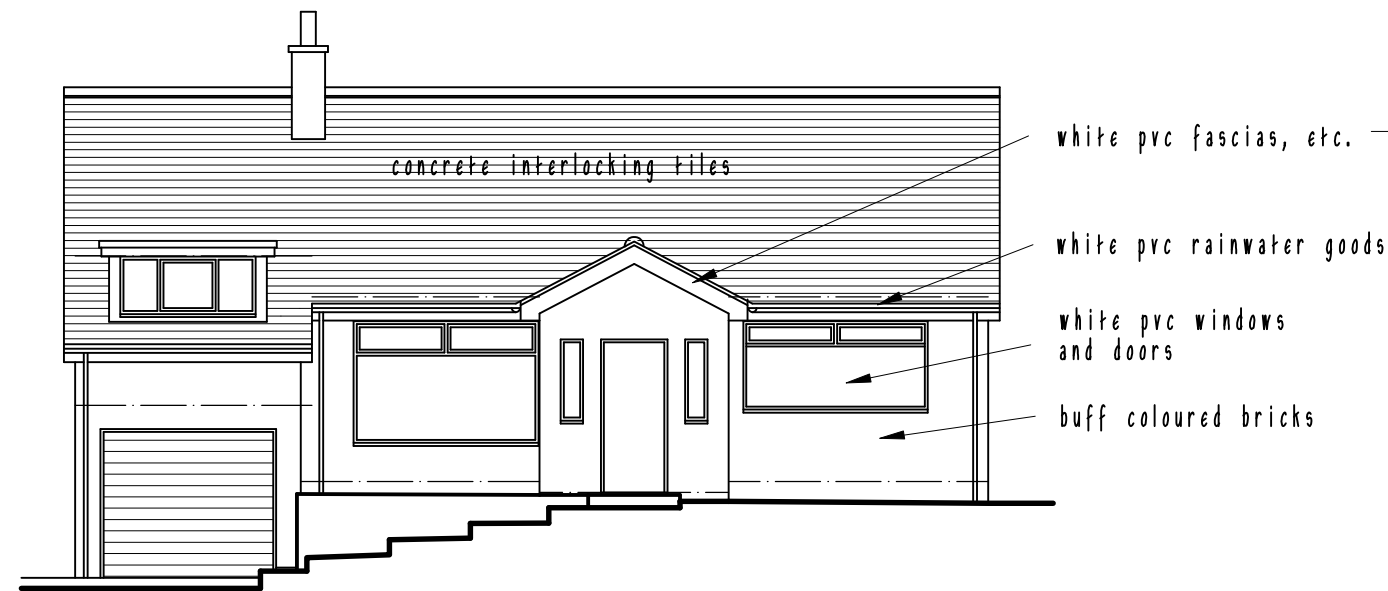


FRONT ELEVATION

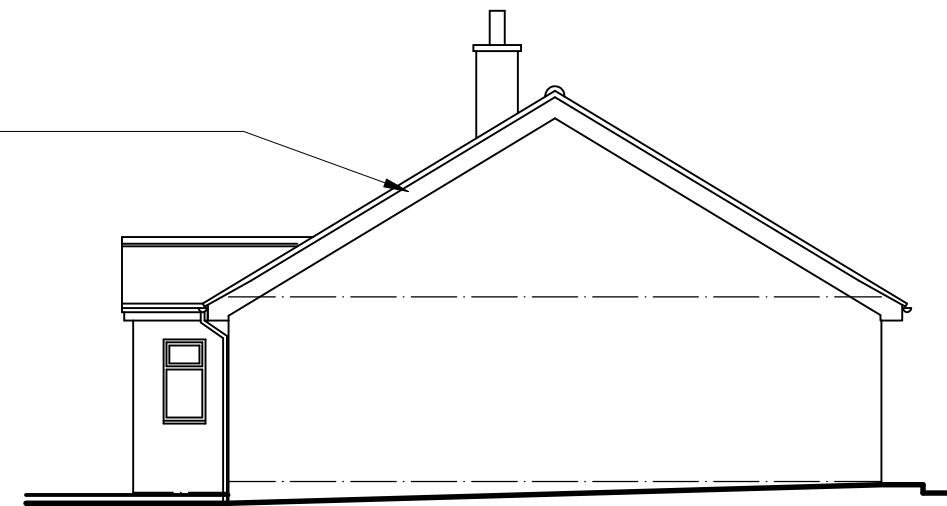

SIDE ELEVATION

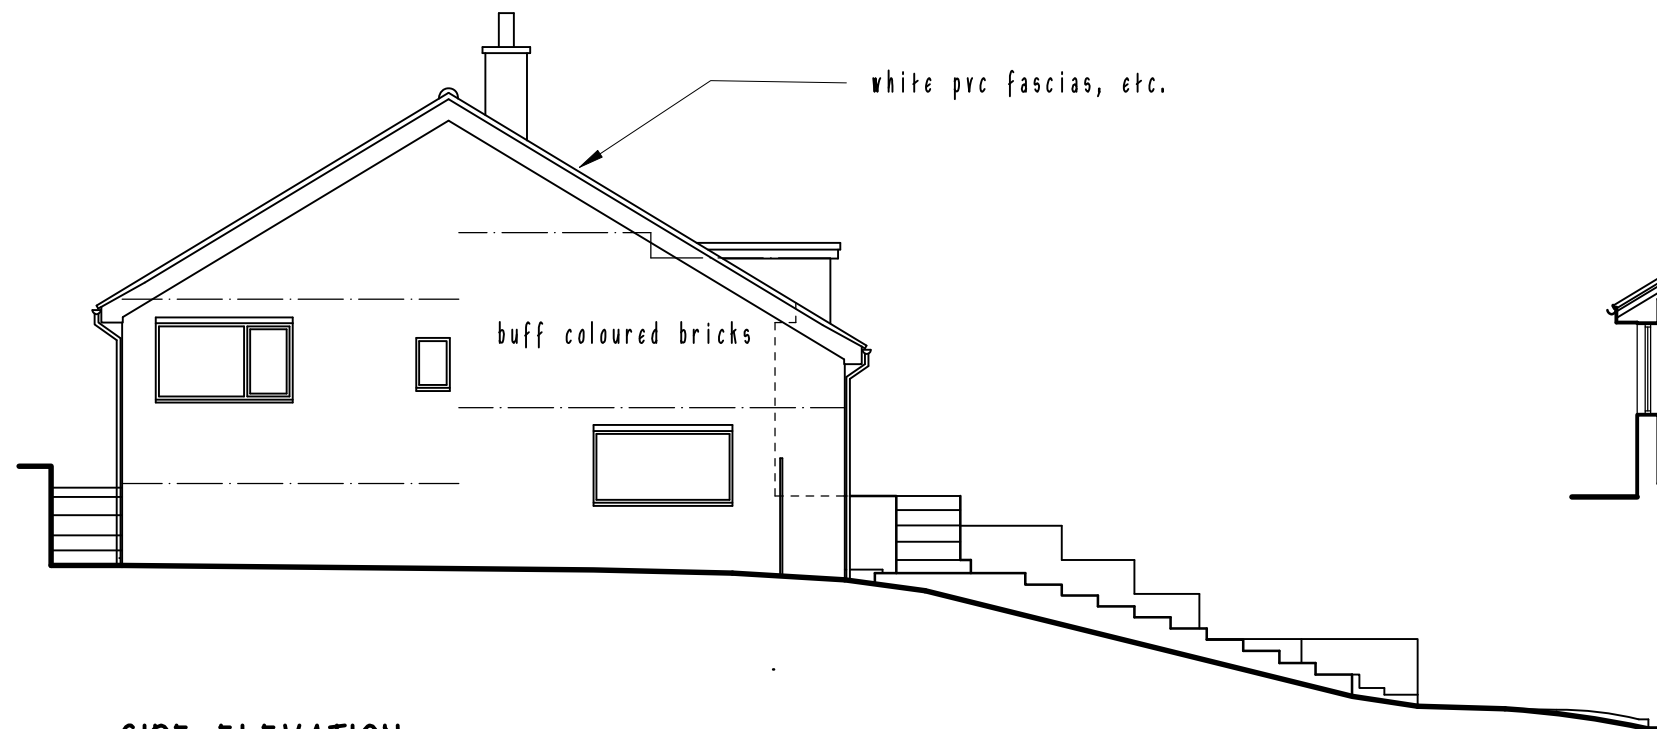

SIDE ELEVATION

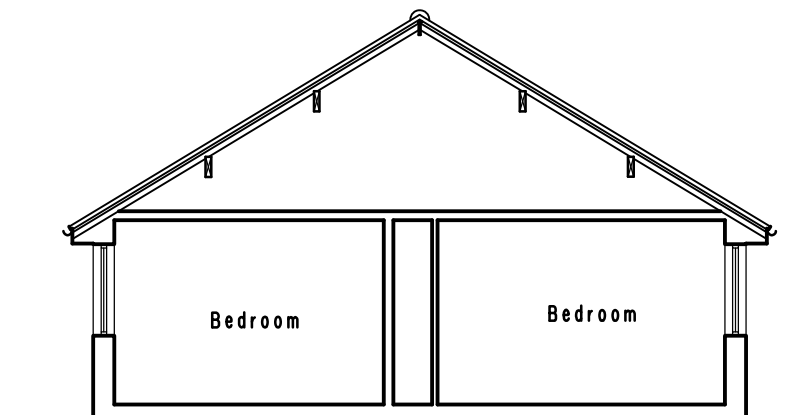

CROSS SECTION

RICS
The mark of
property professionalism worldwide

Clients are advised to clarify dimensions with the author prior to setting out and not to scale from the drawing. This drawing is copyright and should not be reproduced without the written consent of RLM ASSOCIATES.

RLM ASSOCIATES

JOB	56, WINDSOR DRIVE, LEEK.
CLIENT	Mr. T. PICKFORD.
DRAWING	SURVEY DETAILS OF EXISTING -
	SHEET TWO.
DATE	April 2014.
SCALE	1:100.
DRWG No.	RLM684/3.
REVISION	

